



All Dimensions & Levels to be checked and verified by the contractor prior to works commencing. Do not scale this drawing

Any errors to be reported to the Contract Administrator immediately


The copyright of this drawing and design is vested in theArchitectural Design Services company and mustnot be copied or reproduced without written consent

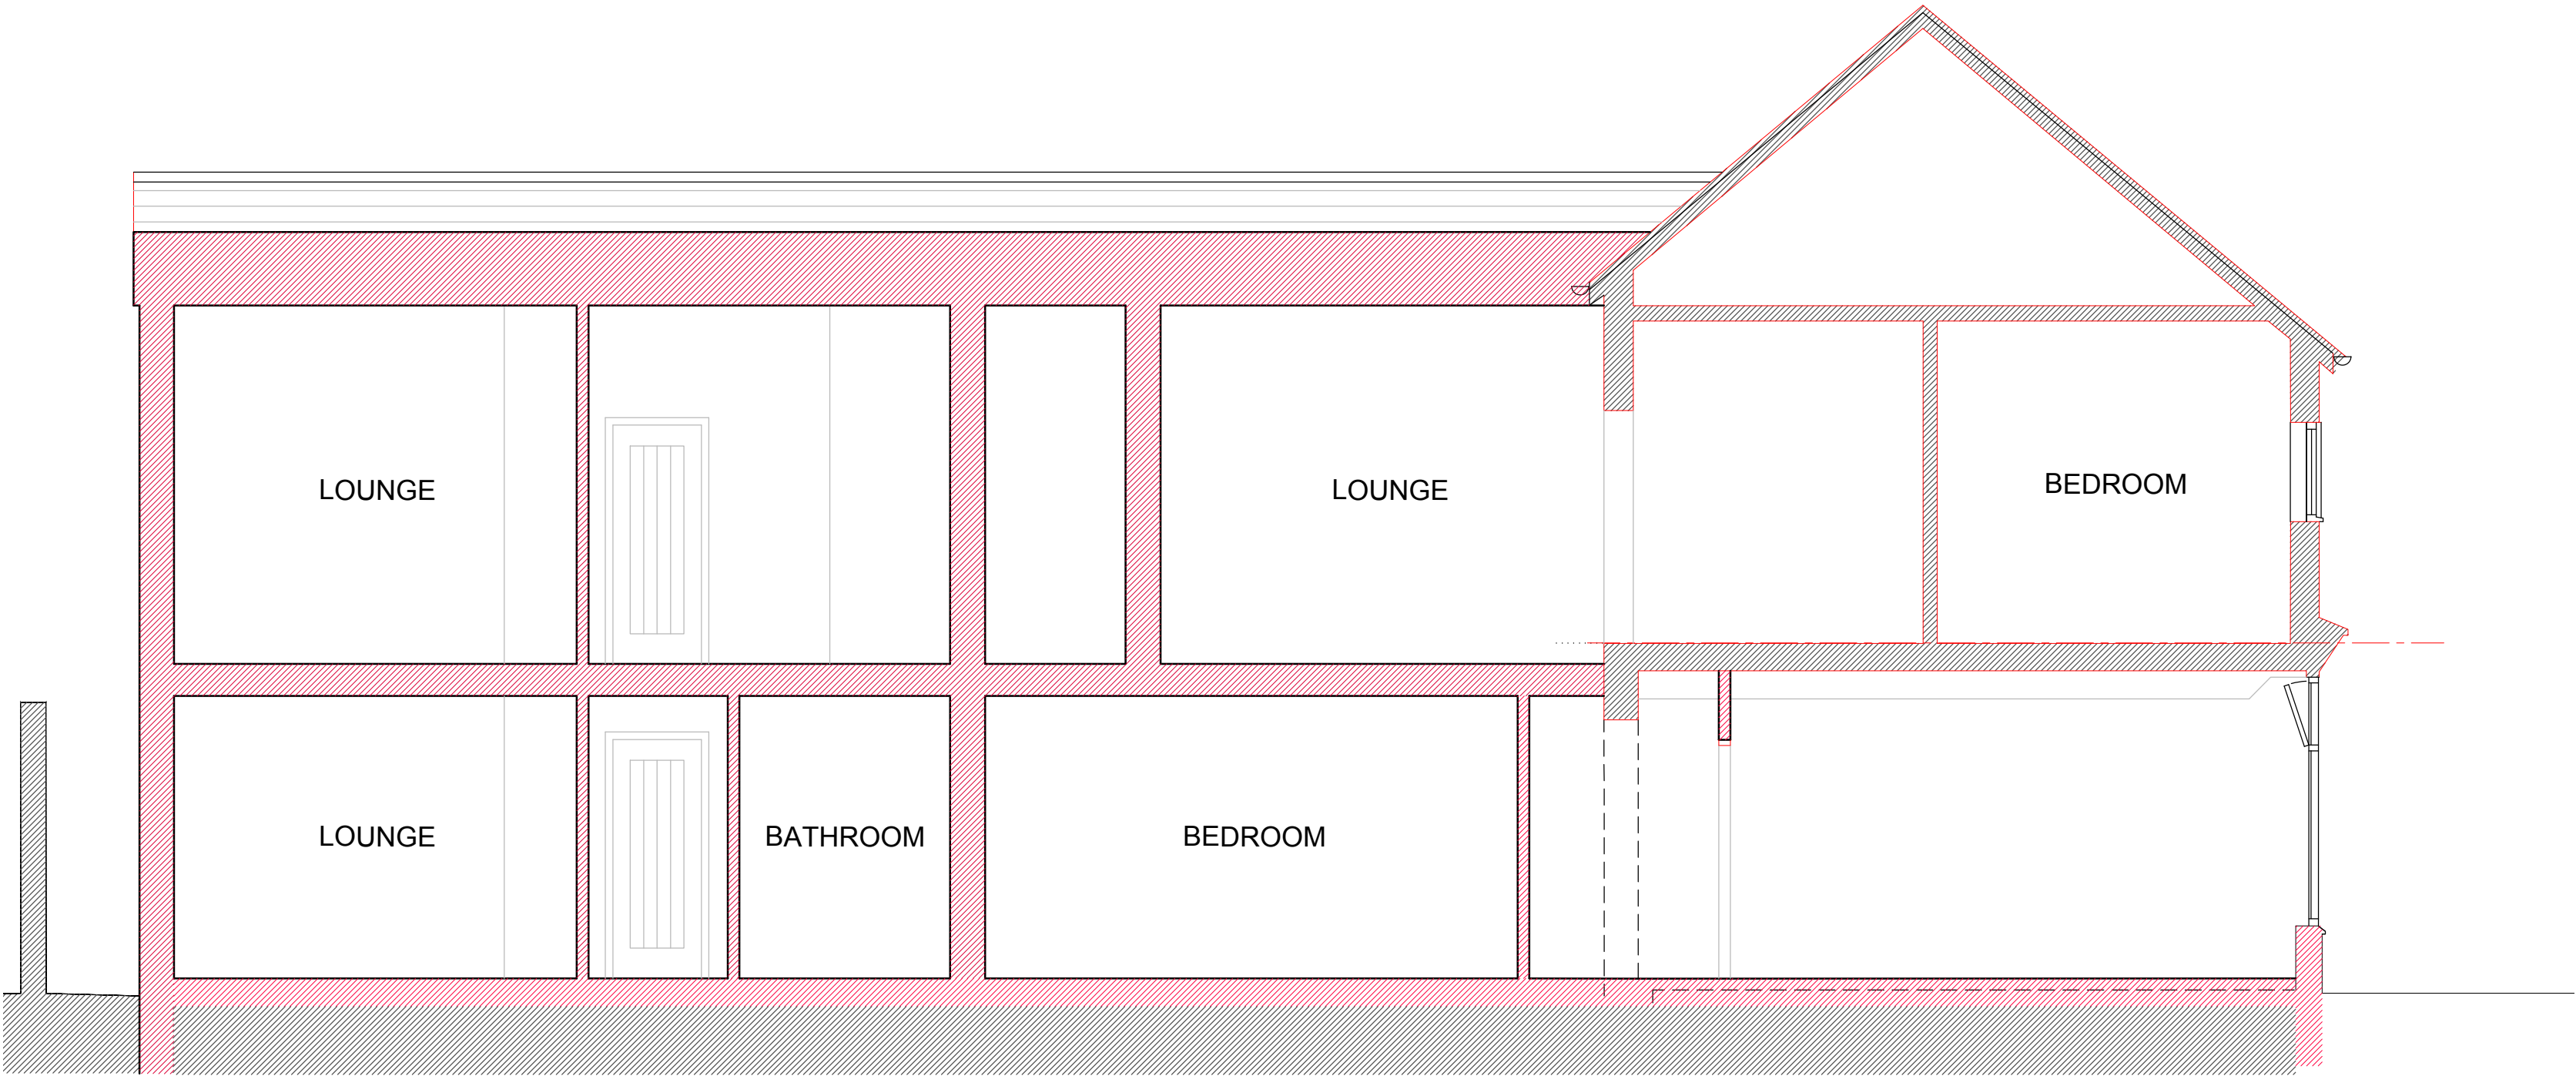

SECTION 1-1 1 : 5 0

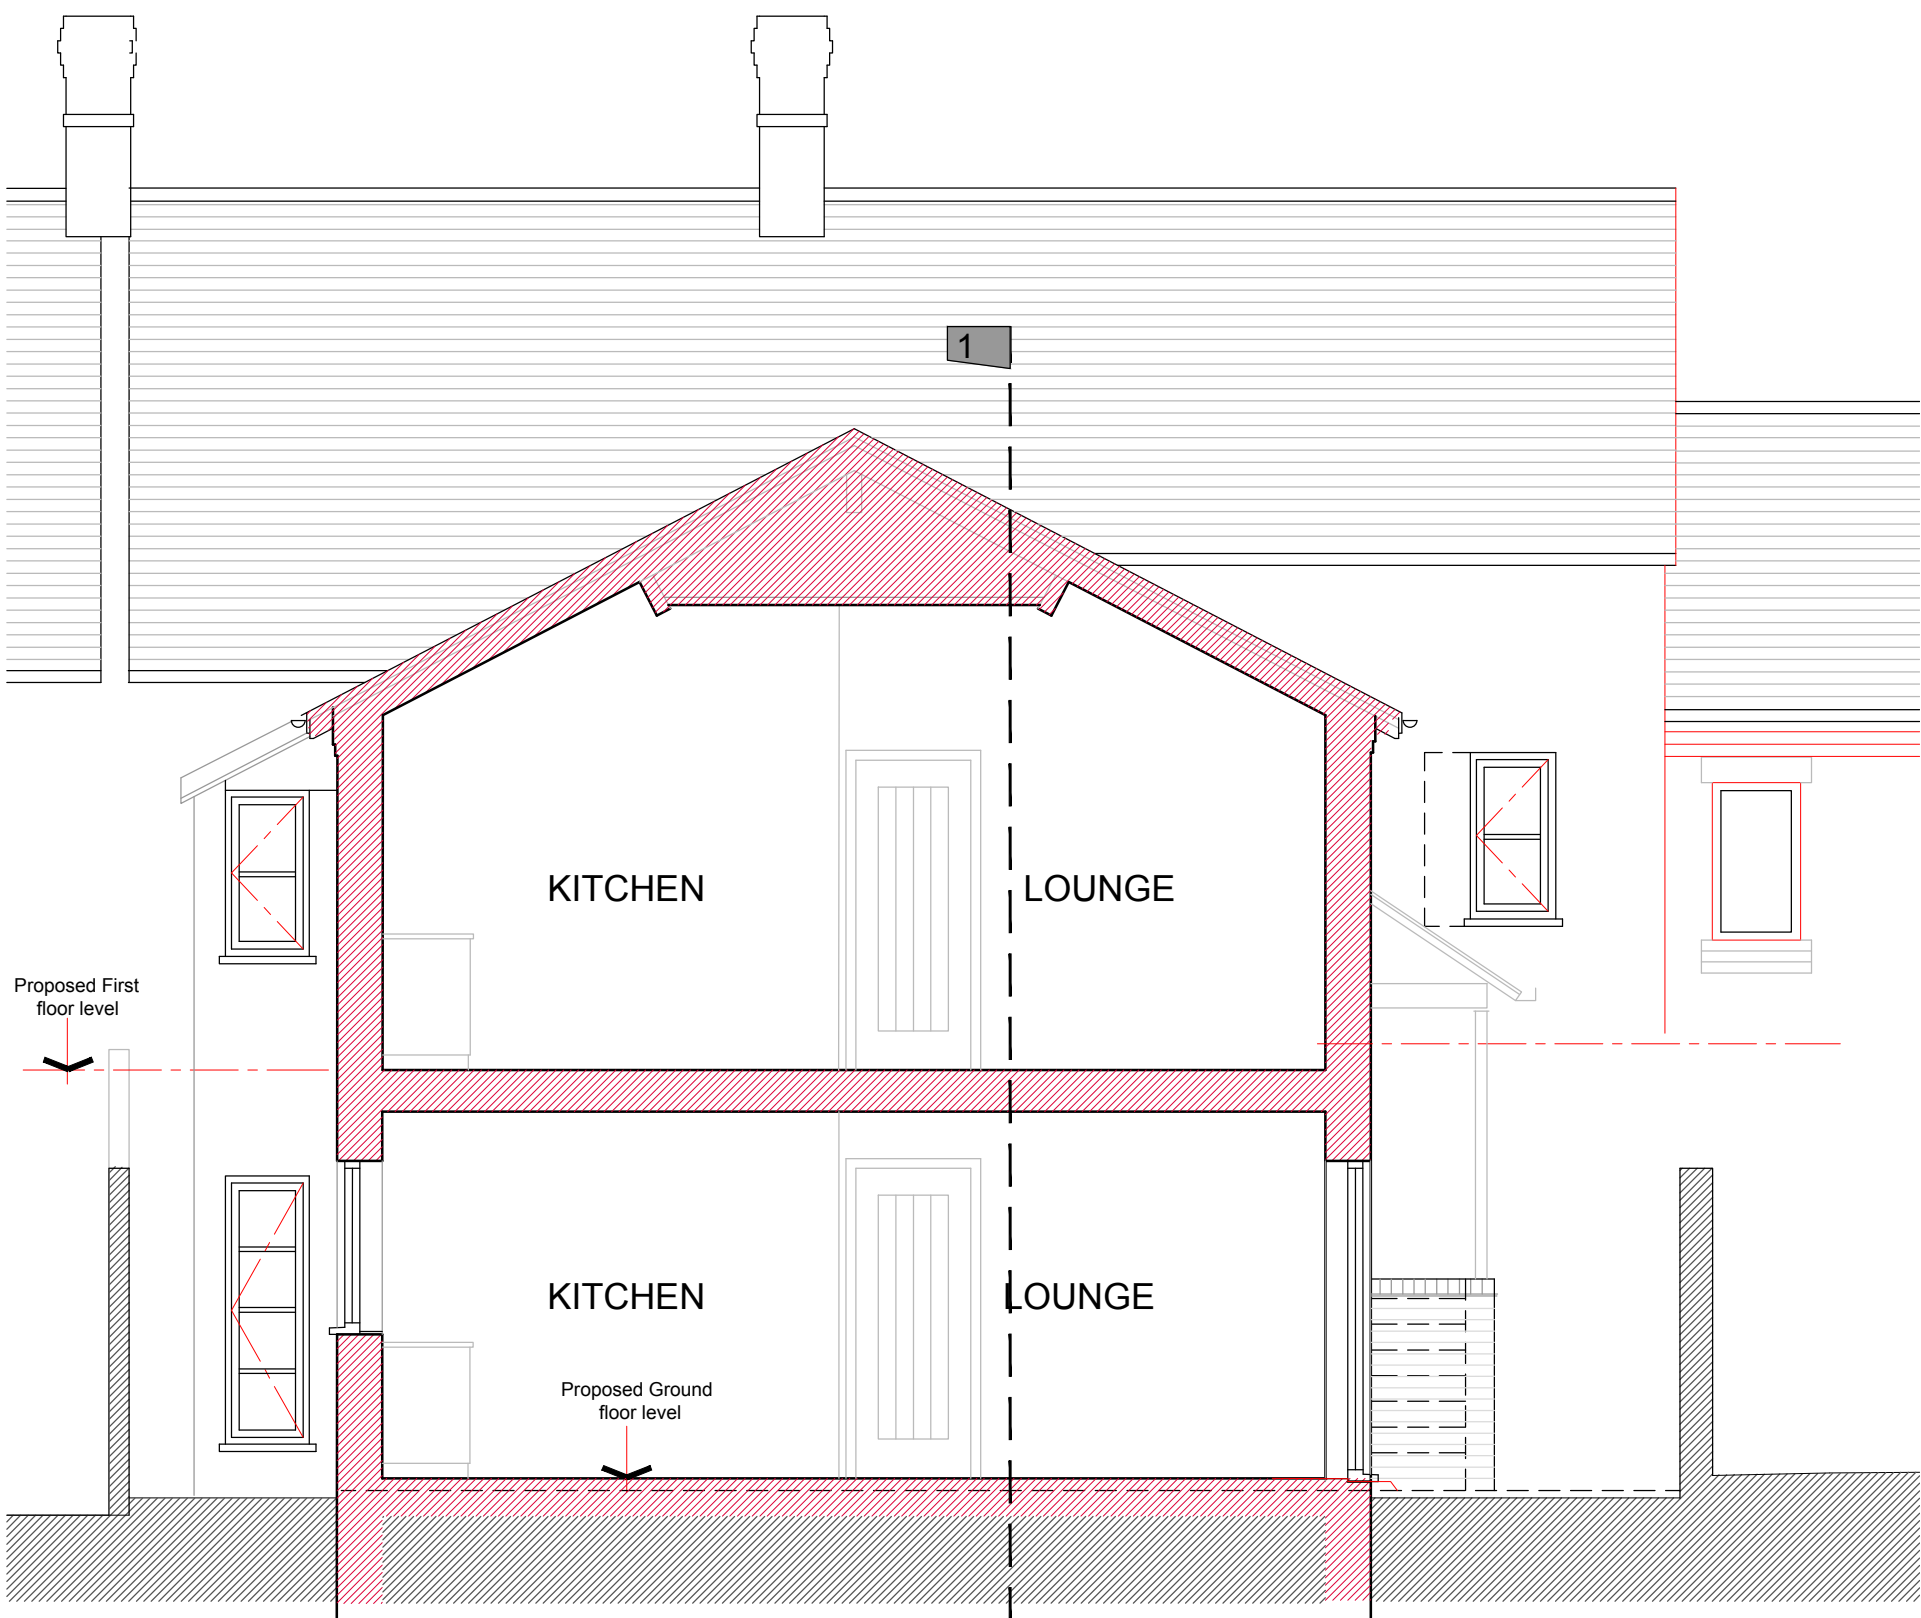

SECTION 2-2 1 : 5 0

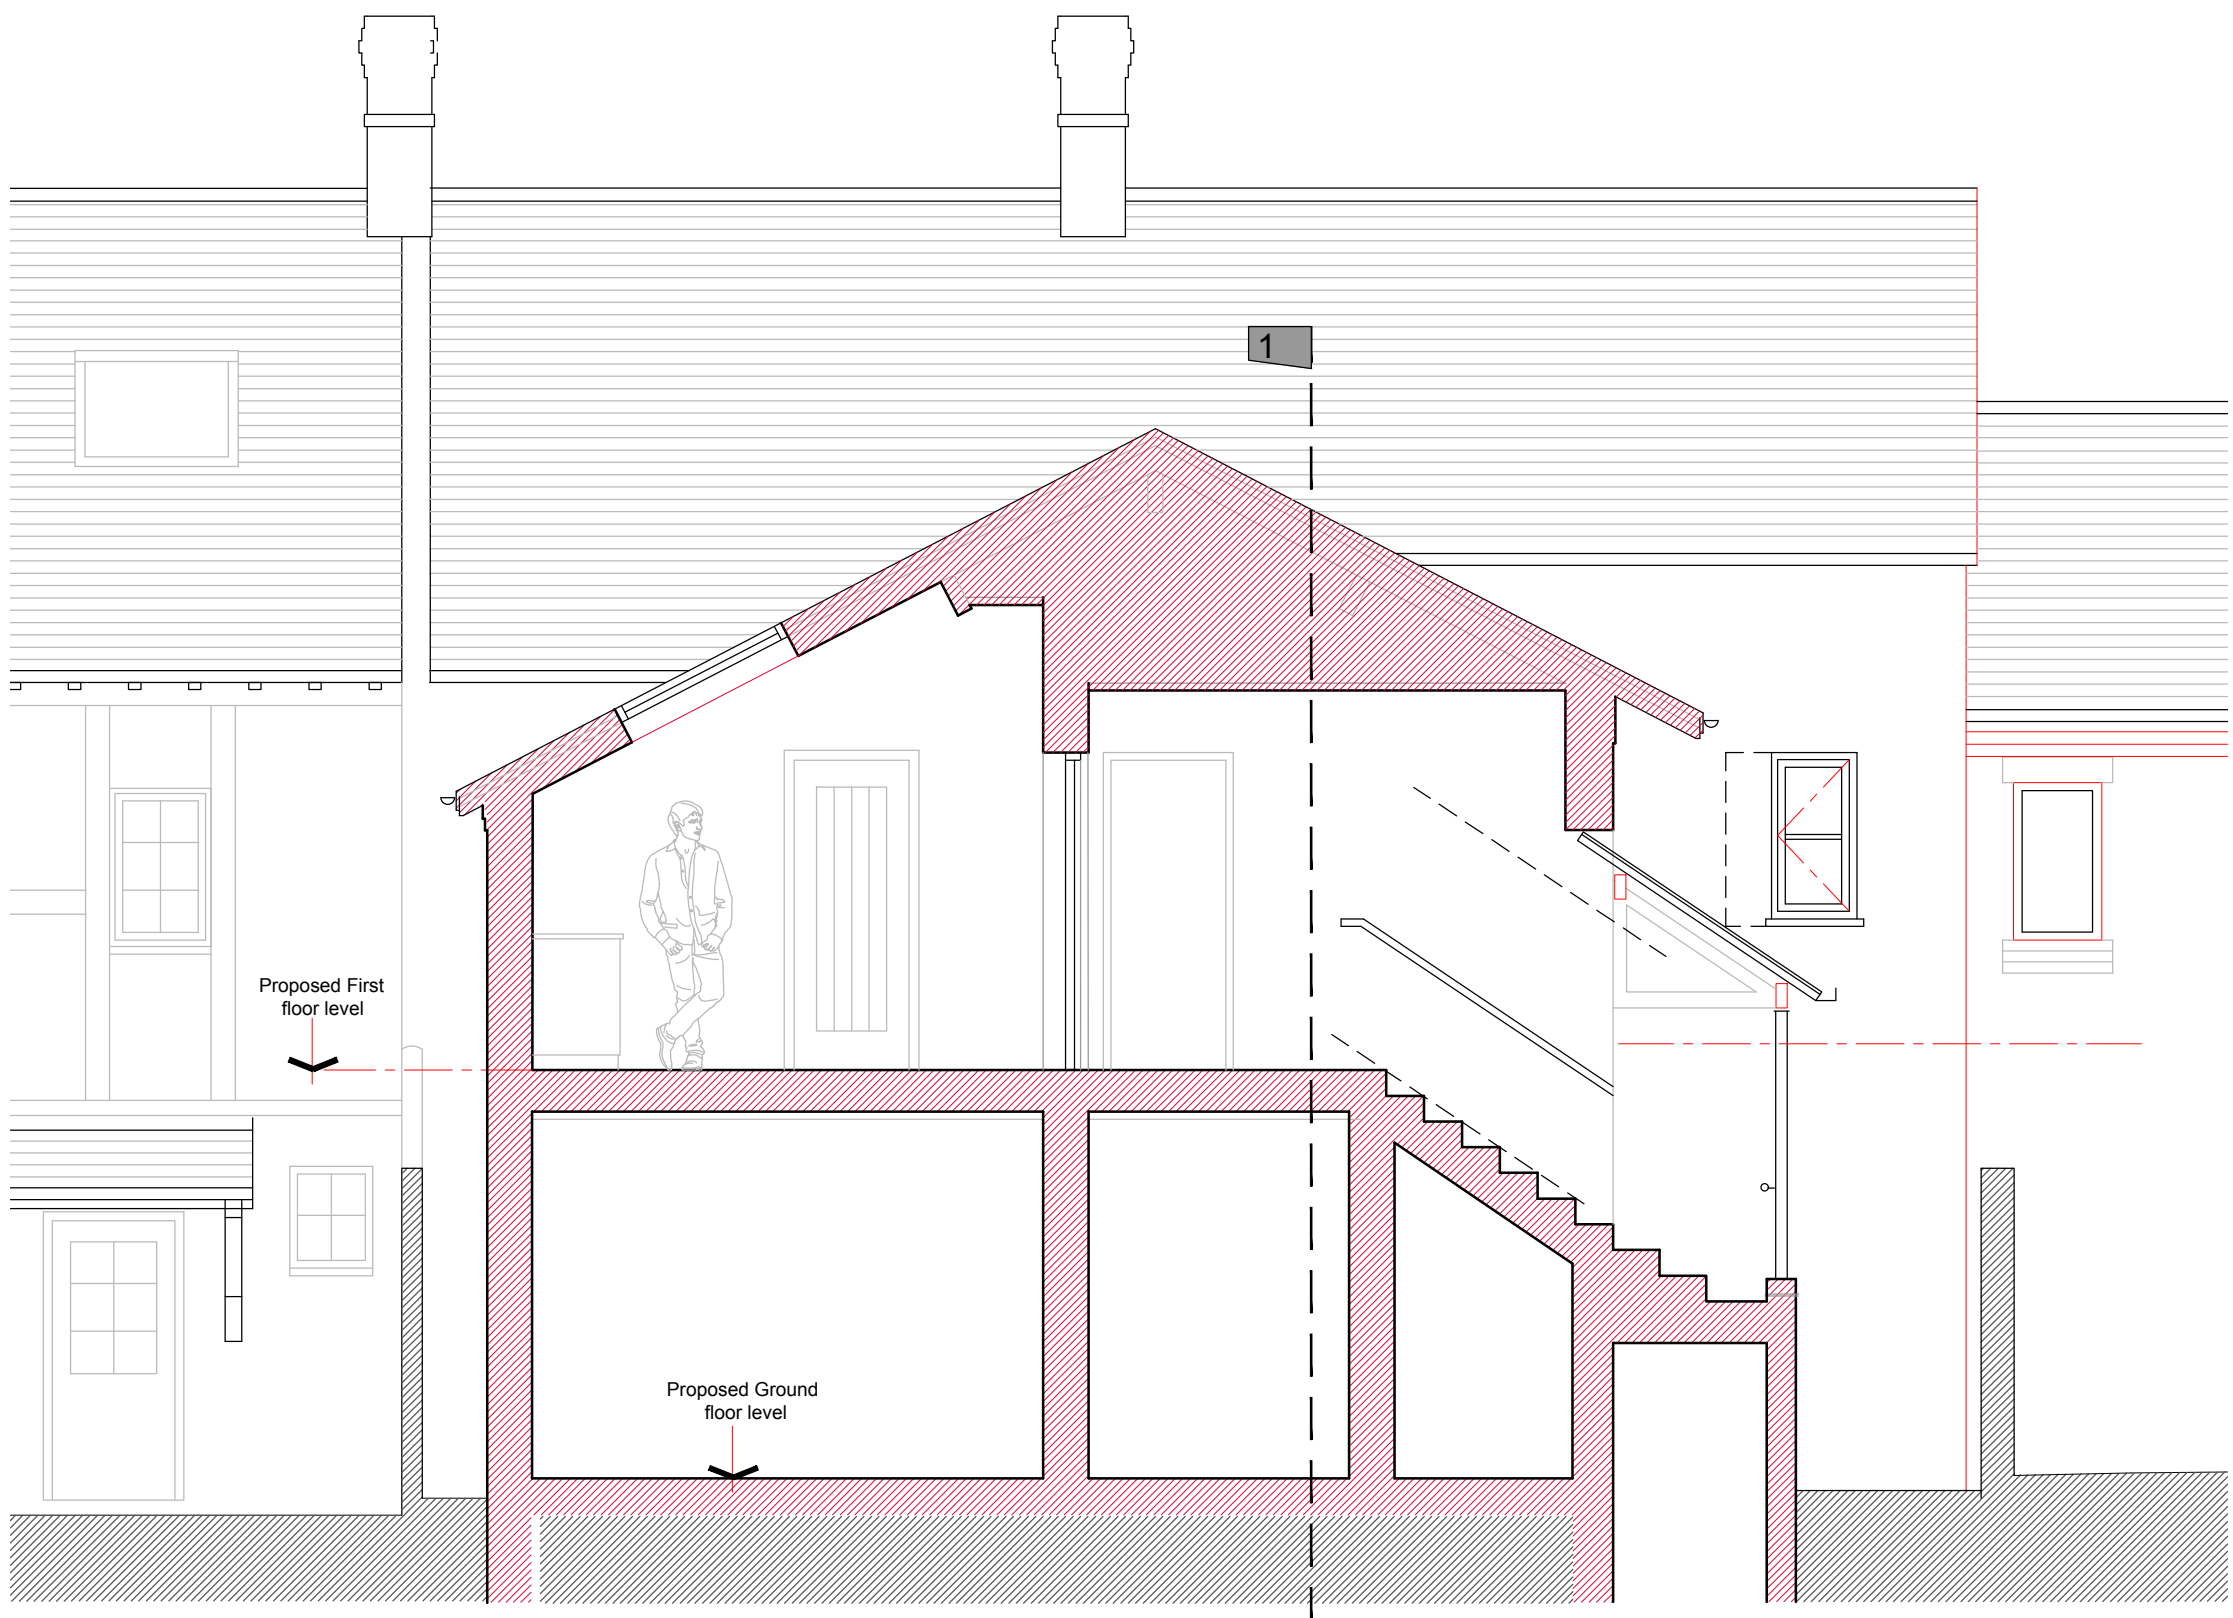

SECTION 3-3 1 : 5 0

| revision | description | date |
|----------|-------------|------|
|----------|-------------|------|

client  
SALINGER REED Ltd.

project  
PROPOSED EXTENSION AND  
INTERNAL ALTERATIONS

location  
4, HIGH STREET  
OVERTON

title  
SECTIONS AS PROPOSED

|          |            |          |
|----------|------------|----------|
| drawn by | date       | checked  |
| SAL      | MARCH 2019 |          |
| scale    | 1:50 @ A1  |          |
| drawing  | 1383: 08   | revision |
| issue    | Planning   |          |

DESIGN<sup>21</sup>  
architecture

07891 521 219  
1, Spark Terrace - Stoke,On,Trent - ST4 7QA

www.design-21.co.uk  
- Stoke,On,Trent - ST4 7QA