


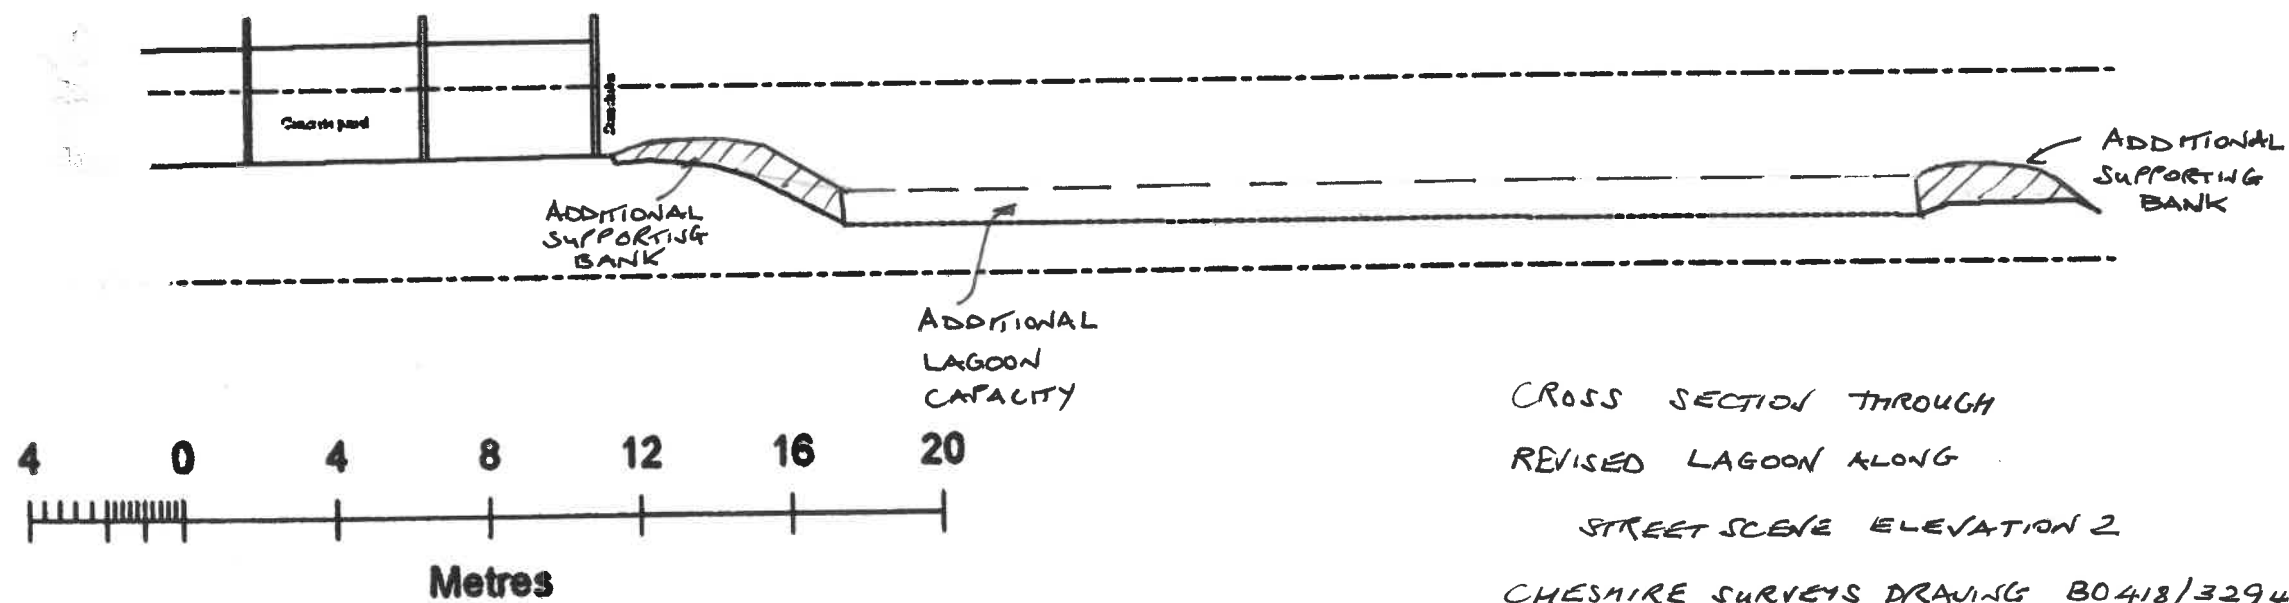

CROSS SECTION THROUGH
 REVISED LAGOON ALONG
 STREET SCENE ELEVATION 2
 CHESHIRE SURVEYS DRAWING B0418/3294/4
 SCALE 1:200 @ A3