

All Dimensions & Levels to be checked and verified by the contractor prior to works commencing. Contractors are advised to check dimensions with the architect before setting out on site. Any errors to be reported to the Contract Administrator immediately.

The copyright of this drawing and design is vested in the Architecture Design Services Company and must not be copied or reproduced without written consent.


NOTE
Plan obtained from Promap.co.uk ordnance survey database. Exact location of boundary line must not be determined or scaled from this drawing. Drawing to be used to locate general site area ONLY.

Ordnance Survey, (c) Crown Copyright 2019. All rights reserved. Licence number 100022432

revision	description	date

client	SALINGER REED Ltd.
project	PROPOSED RESIDENTIAL DEVELOPMENT
location	4 - 5, HIGH STREET OVERTON
title	SITE LOCATION & BLOCK PLAN

drawn by	date	checked
SAL	MAY.19	
scale	varies @ A3	
drawing	revision	
1383: 11		
issue	PLANNING ISSUE	

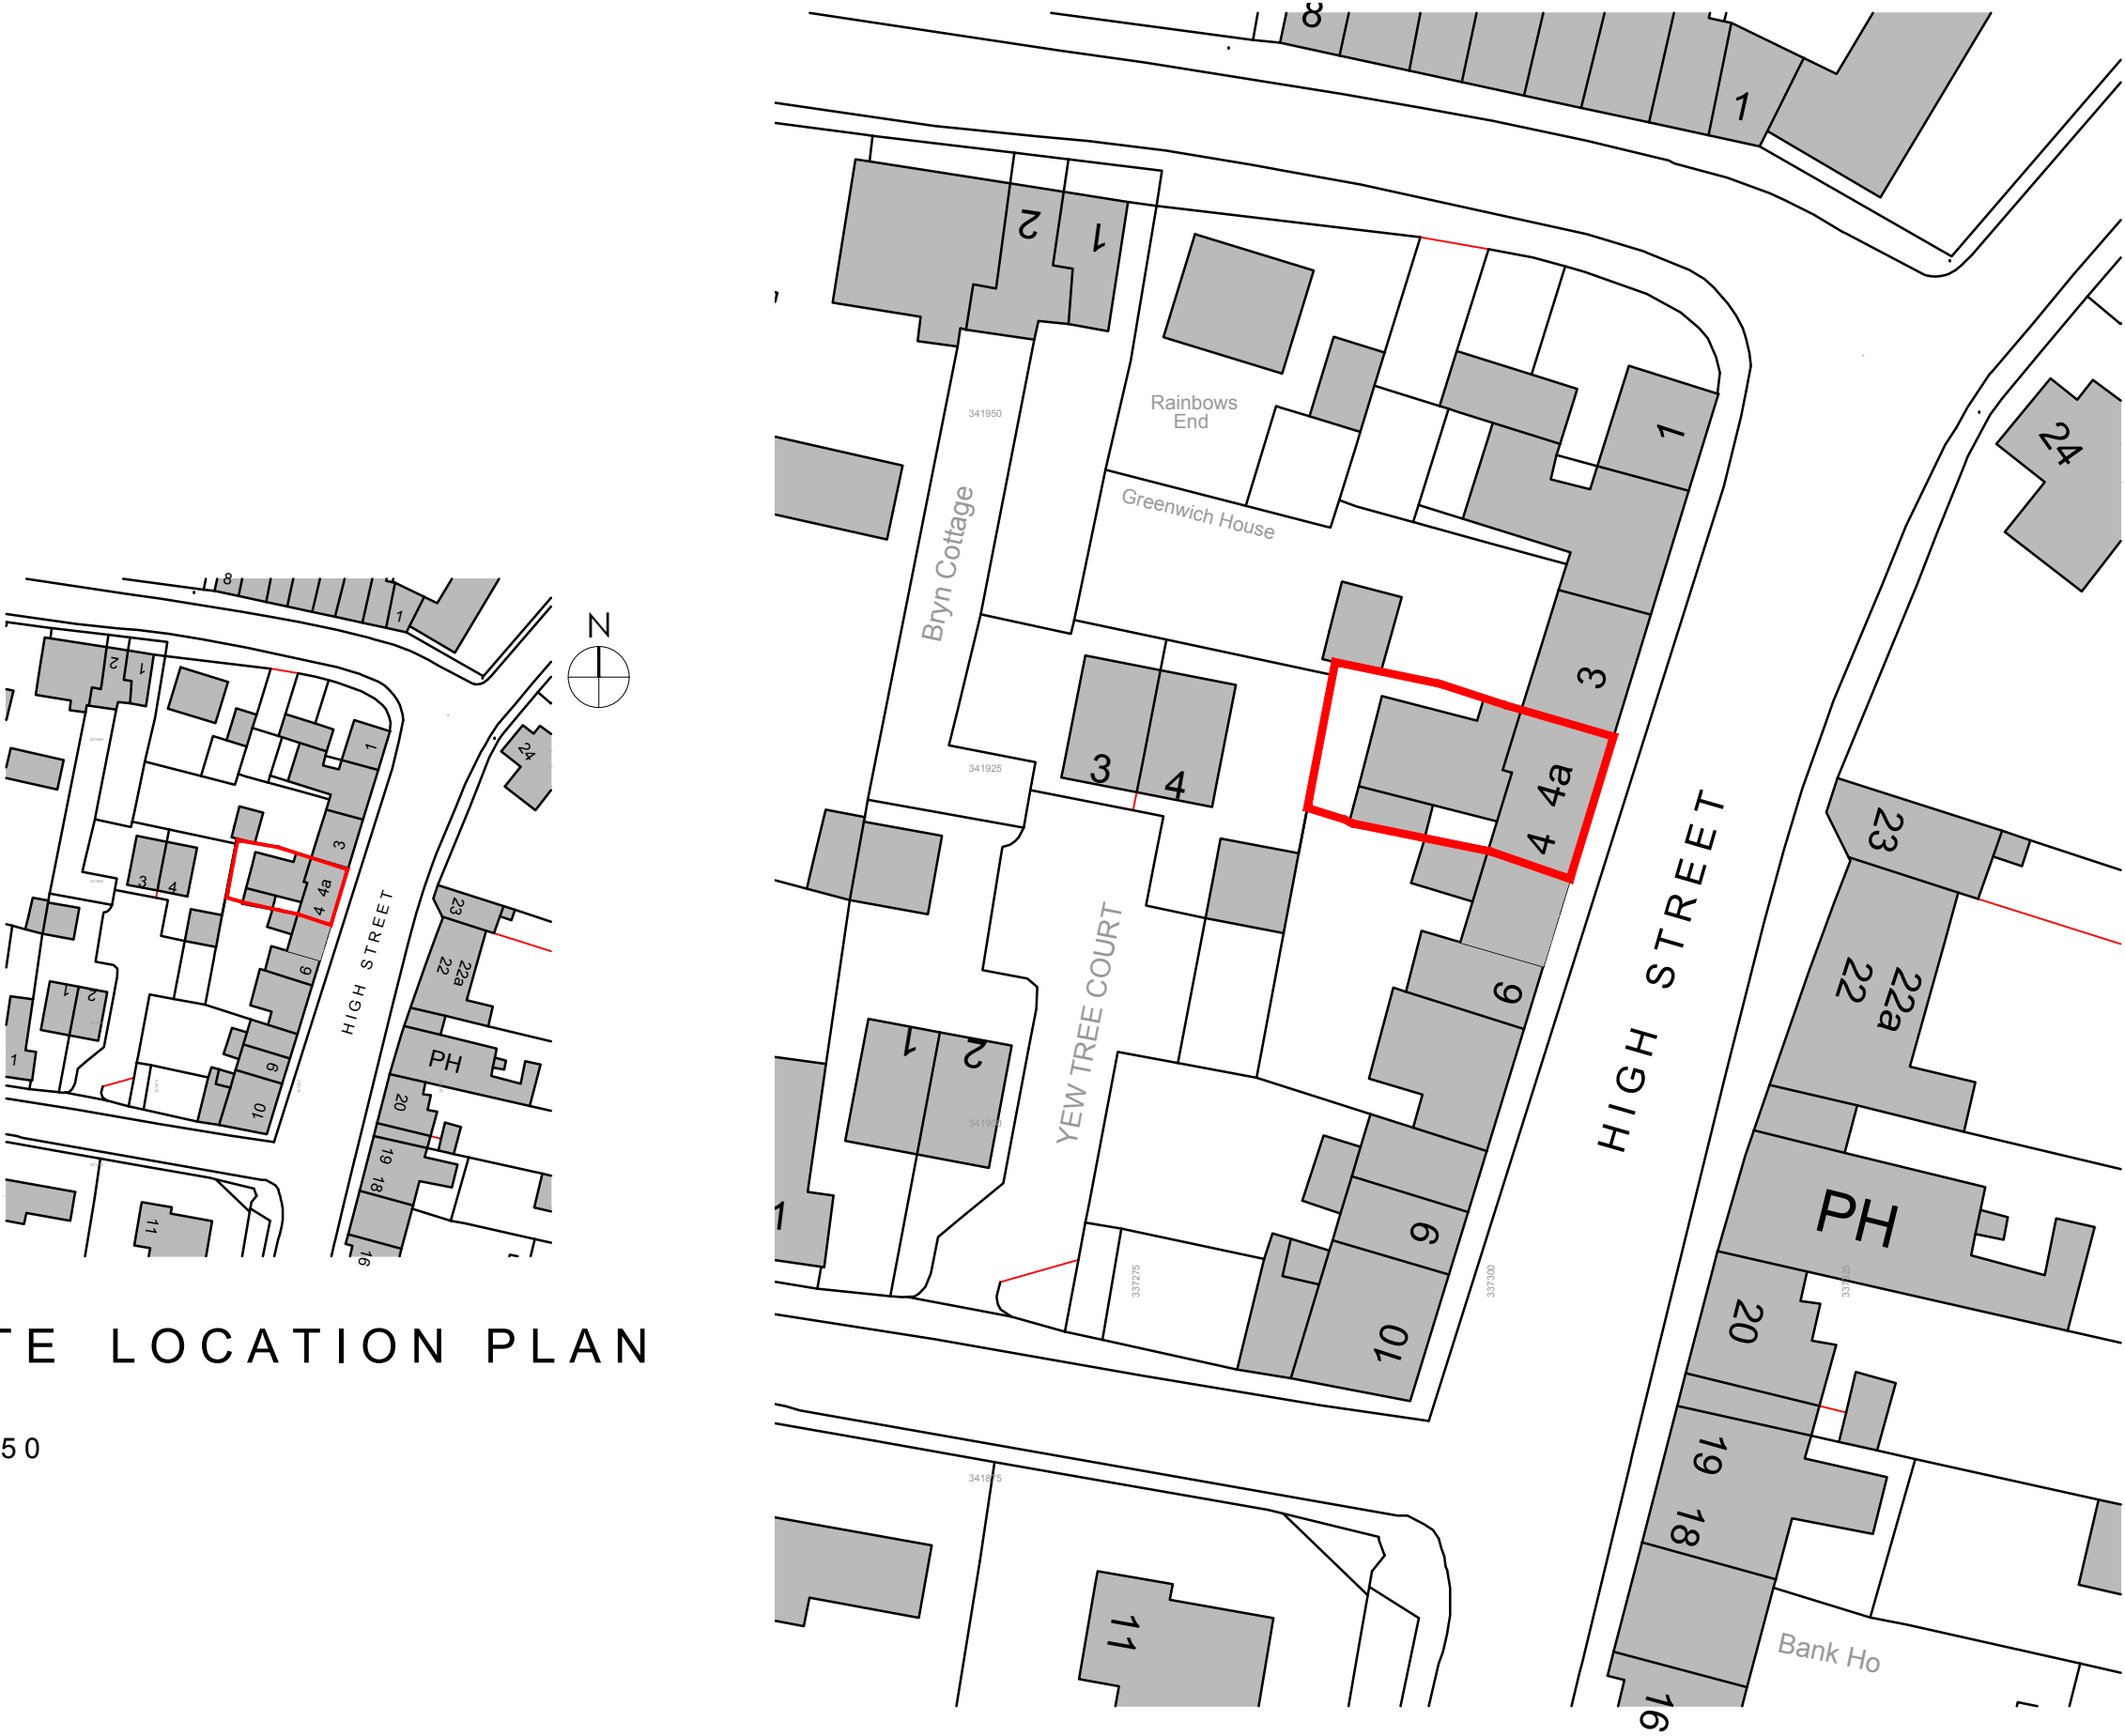

SITE LOCATION PLAN

1:1250

BLOCK PLAN

1:500