




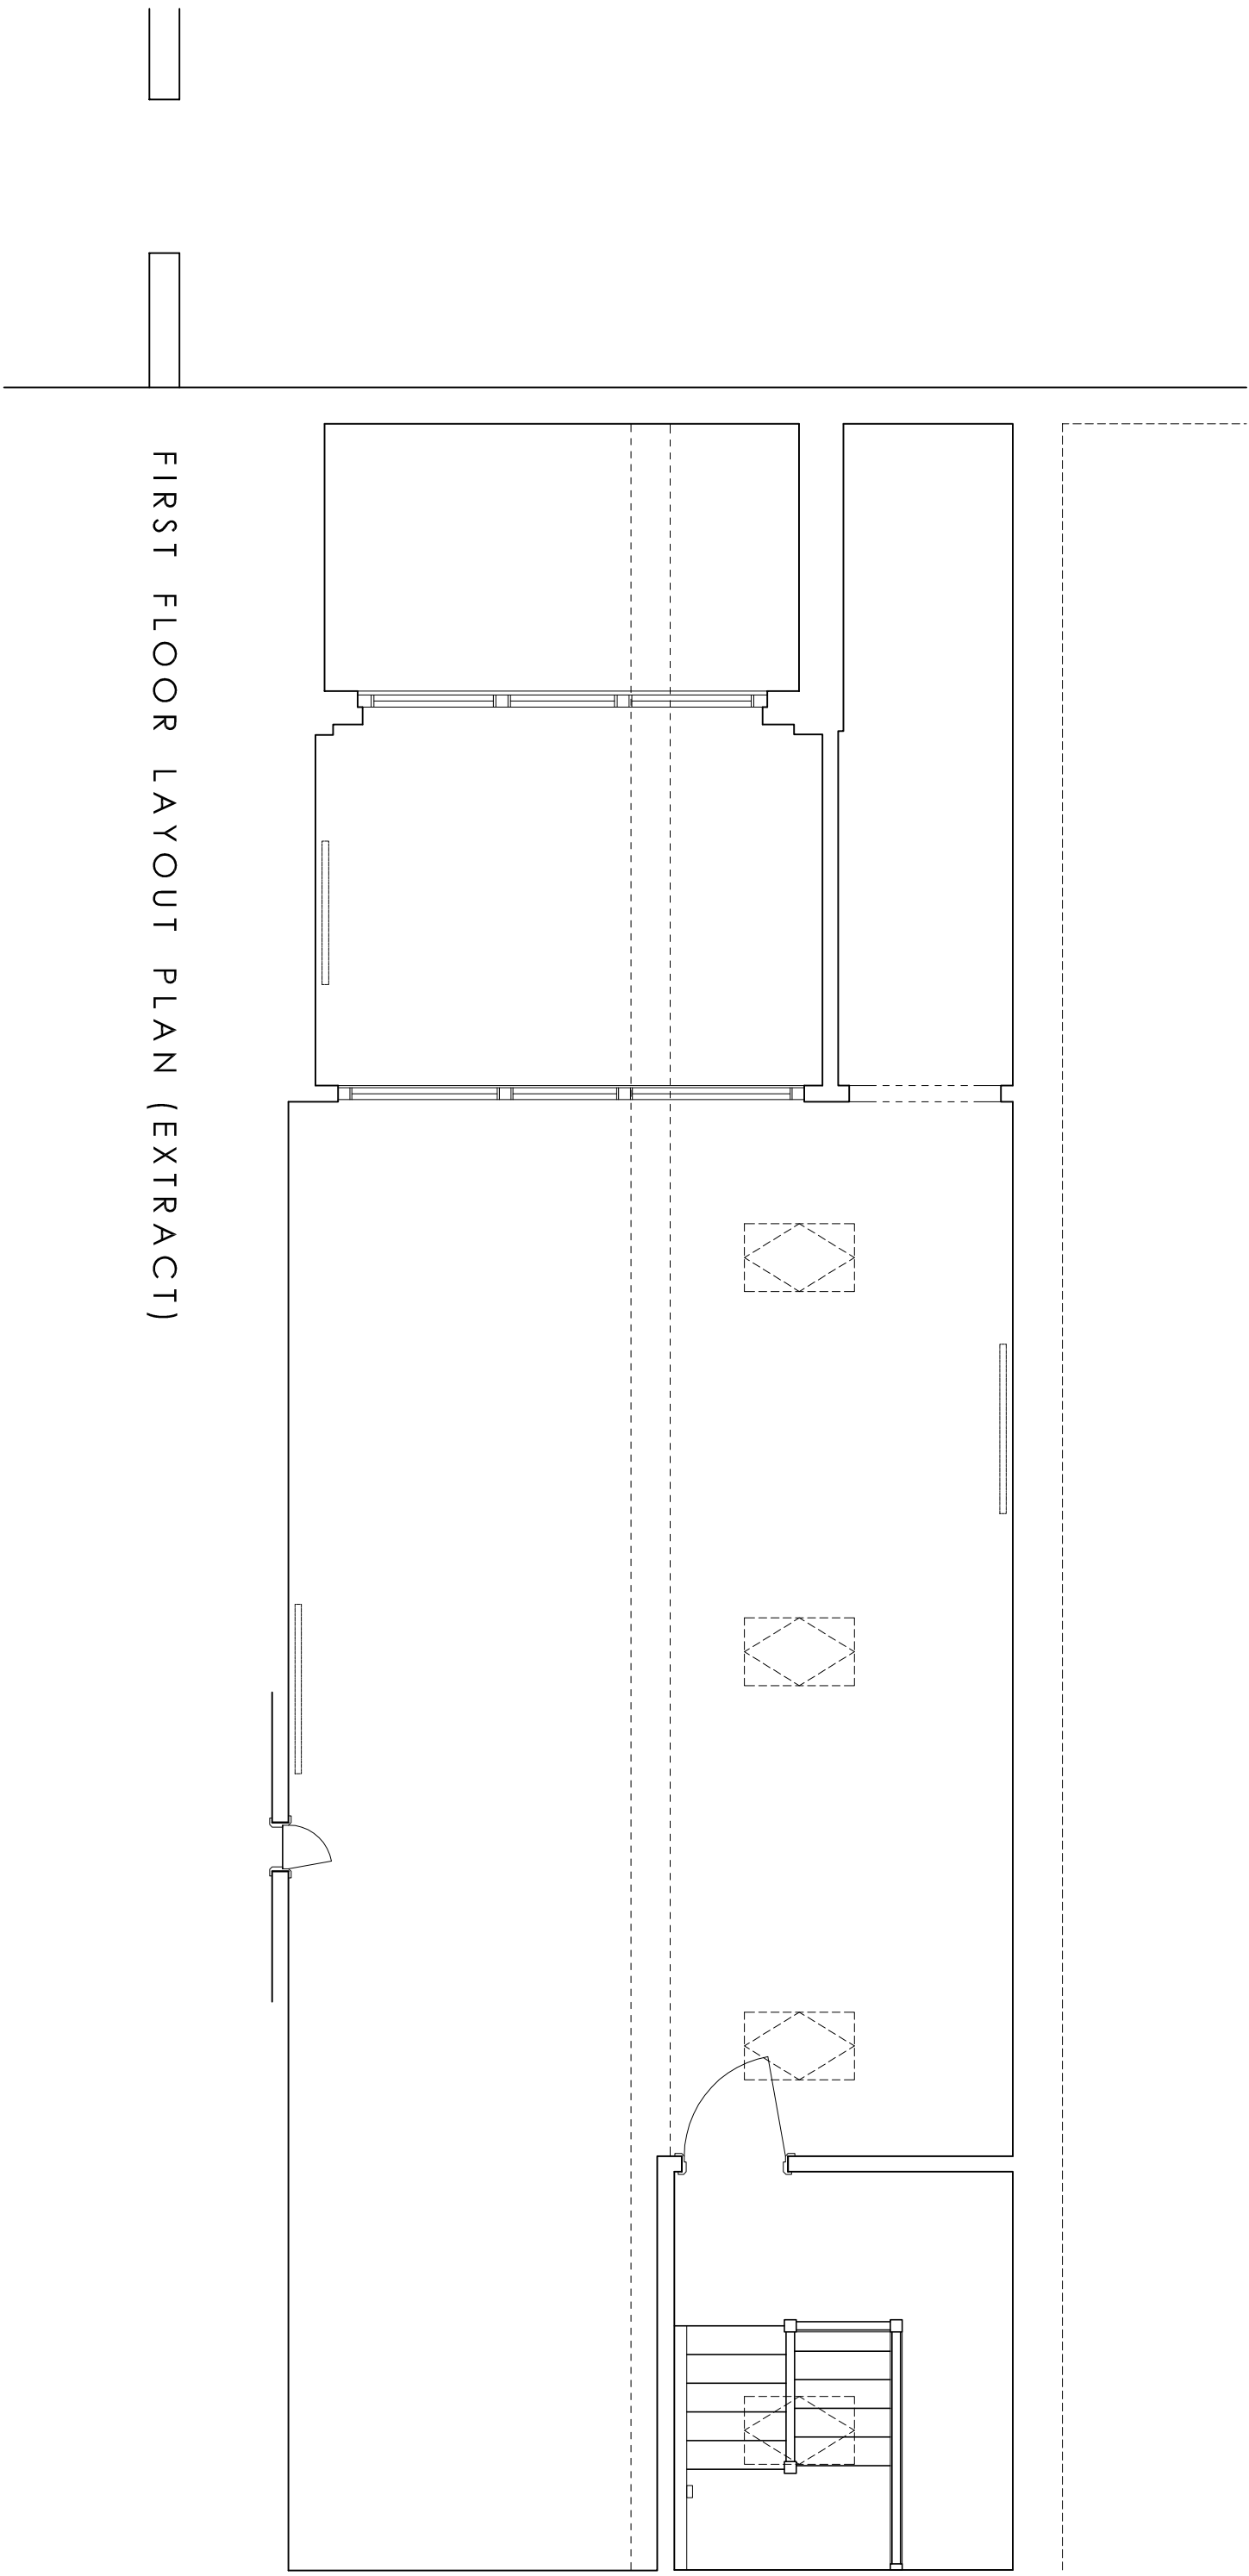


FIRST FLOOR LAYOUT PLAN (EXTRACT)

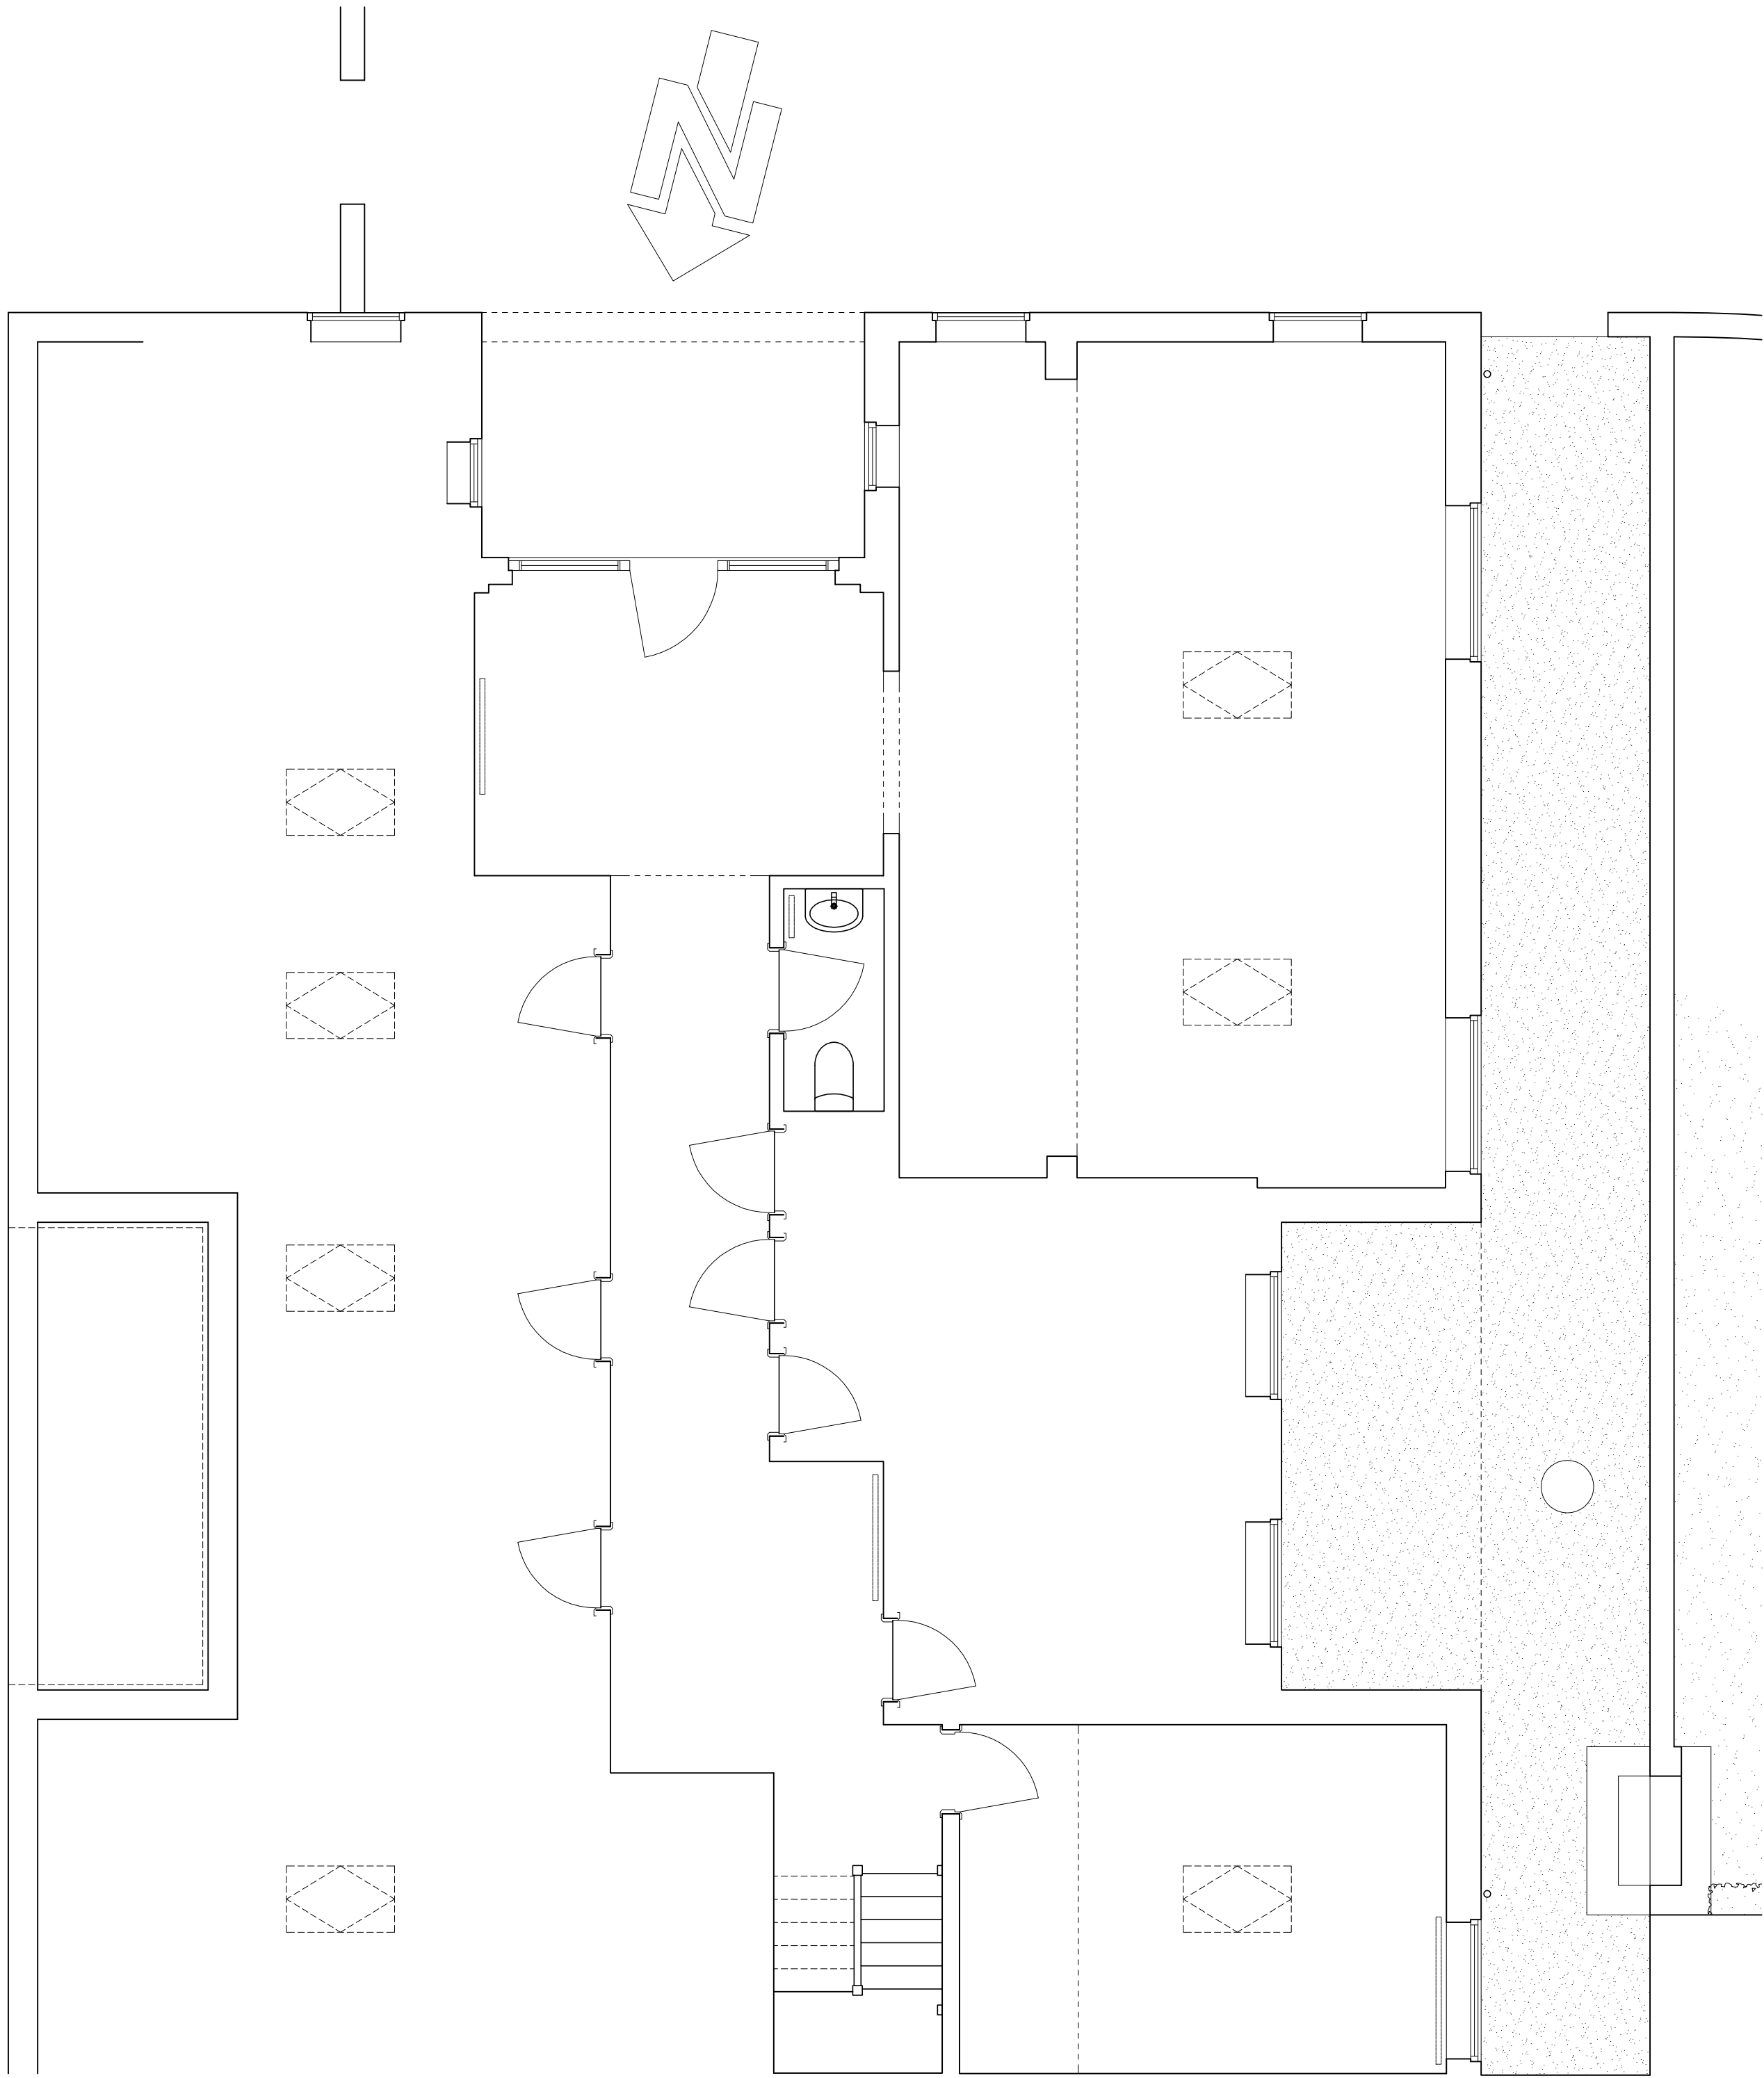


GROUND FLOOR LAYOUT PLAN

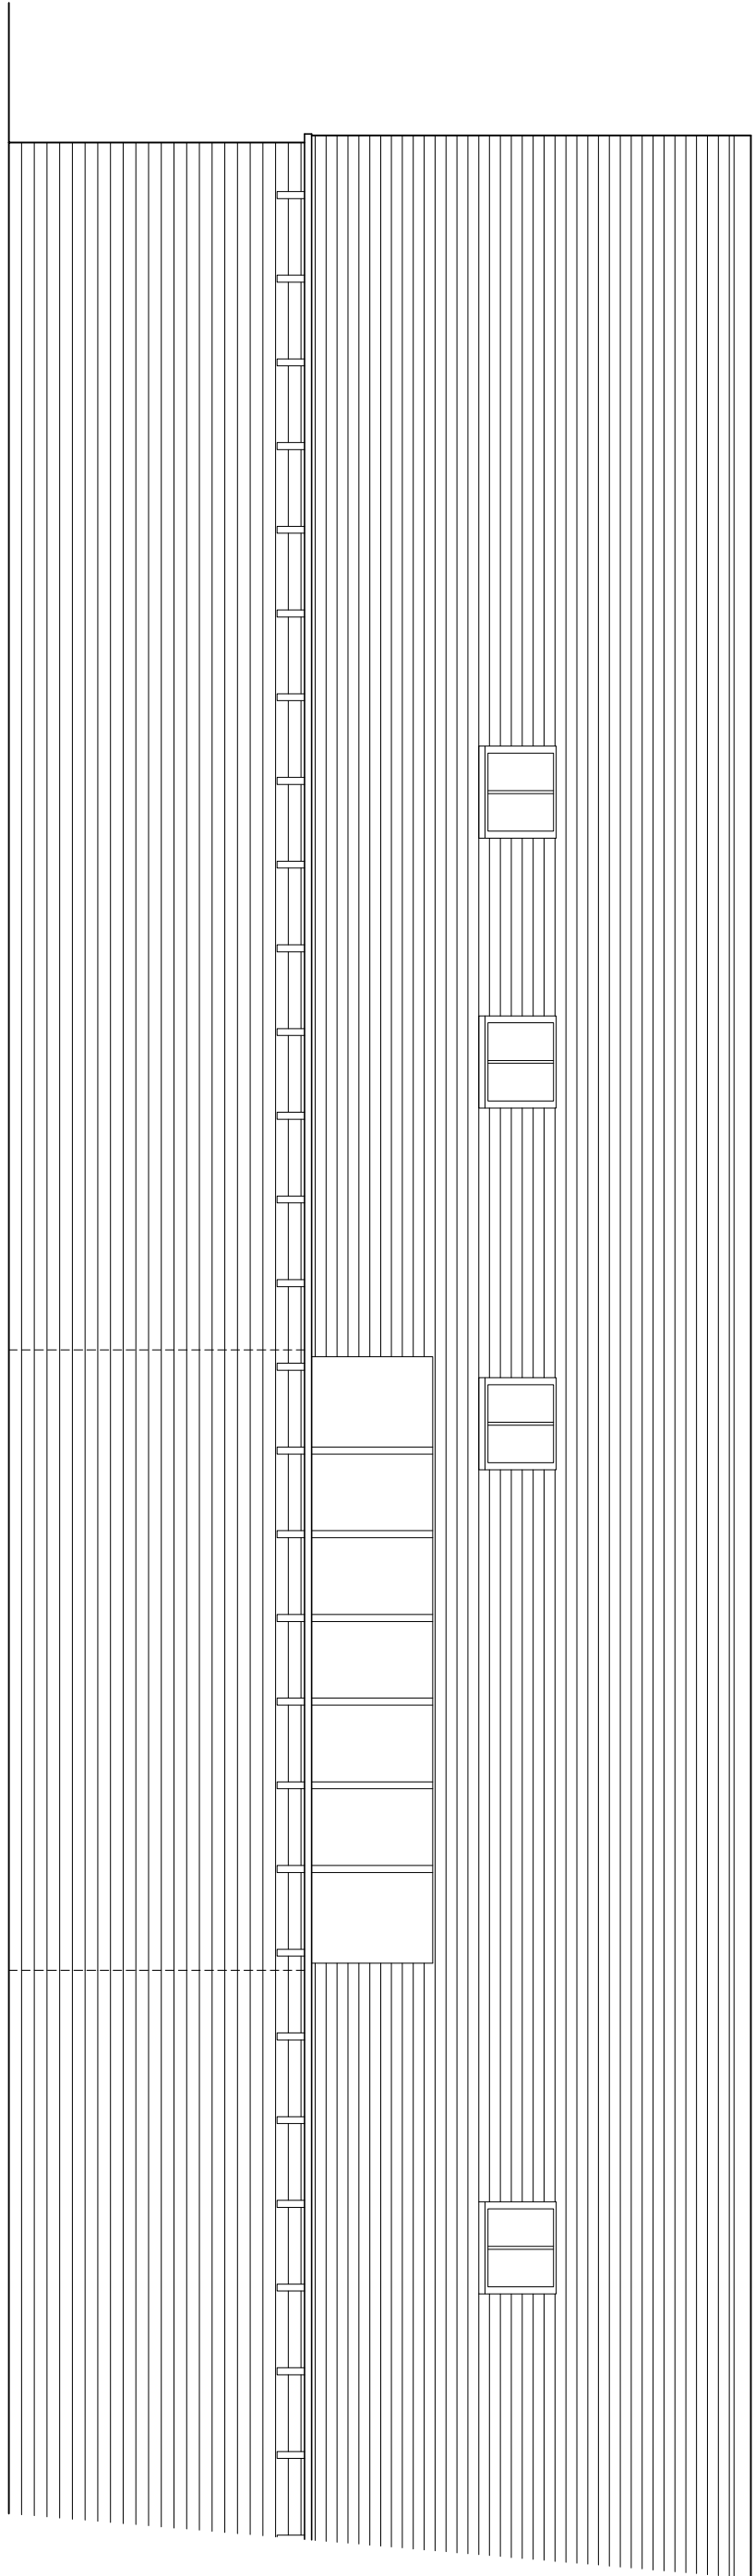


SIDE ELEVATION

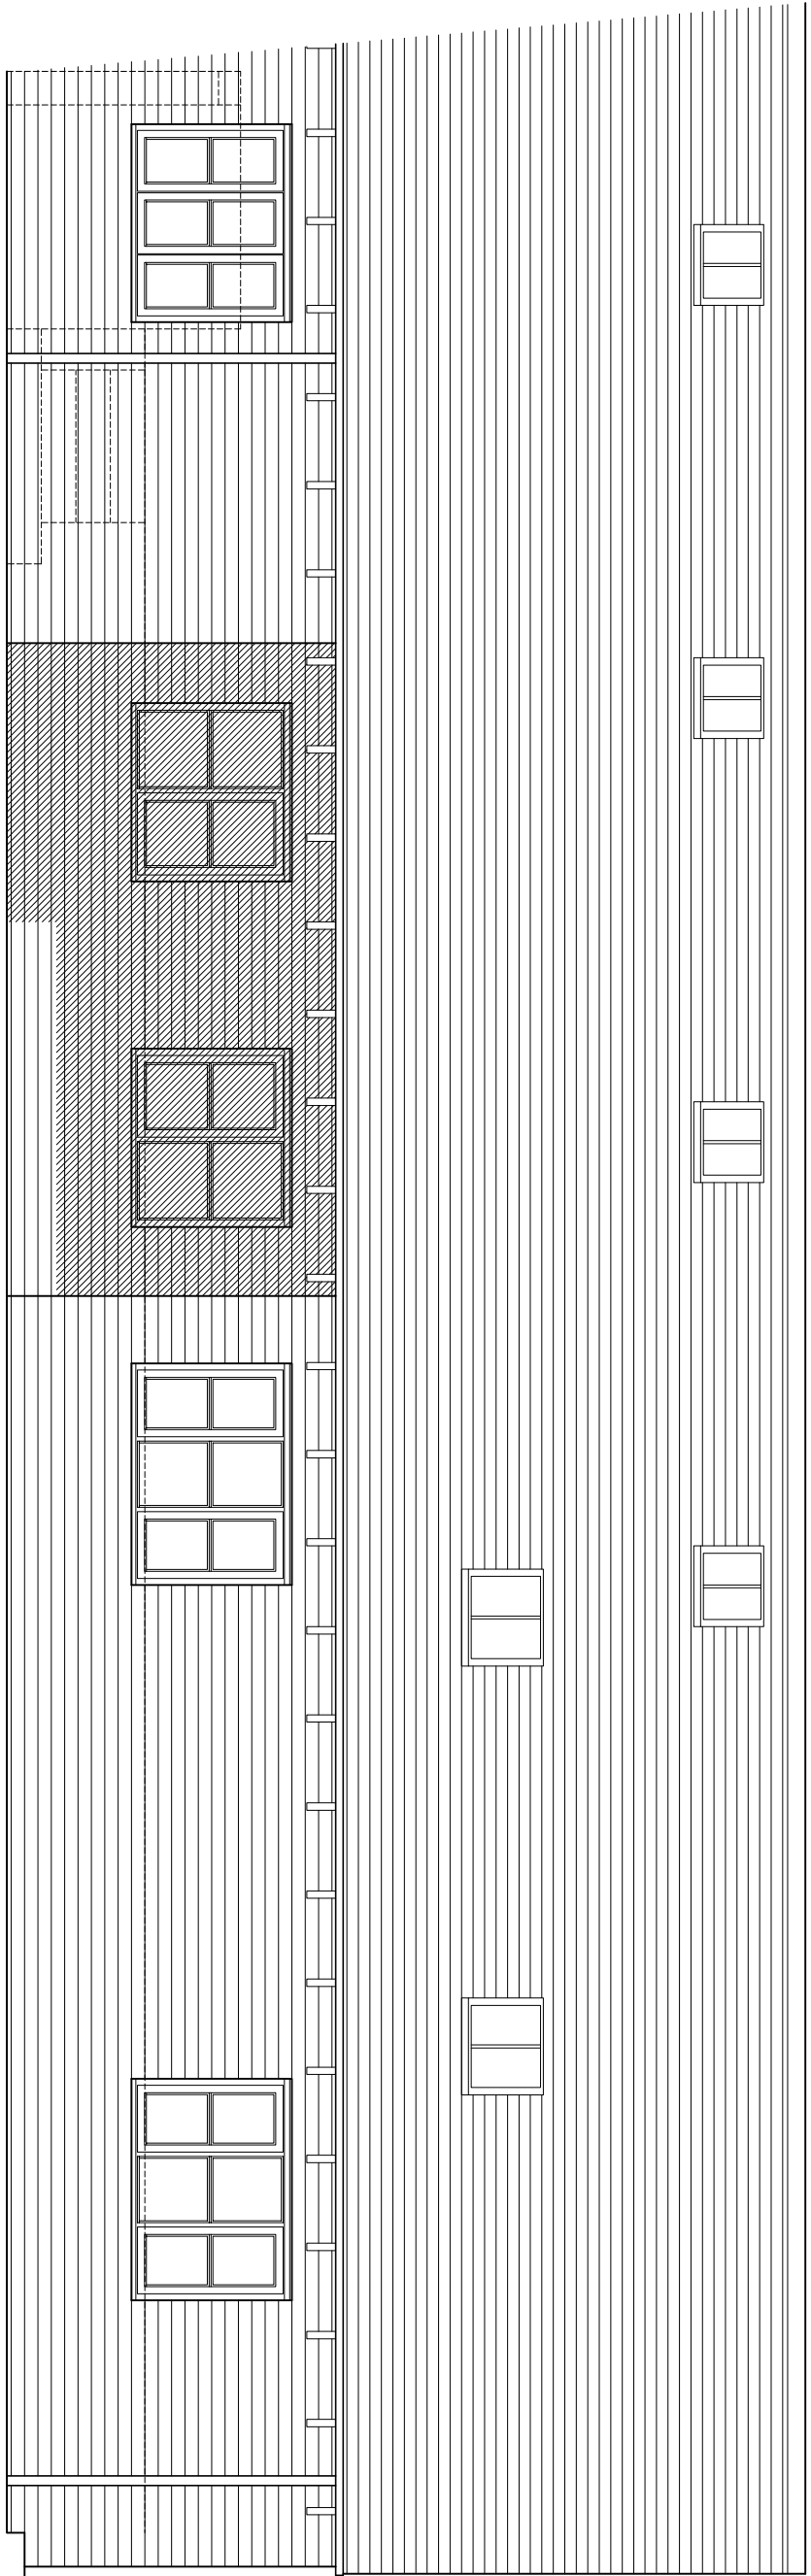

SIDE ELEVATION

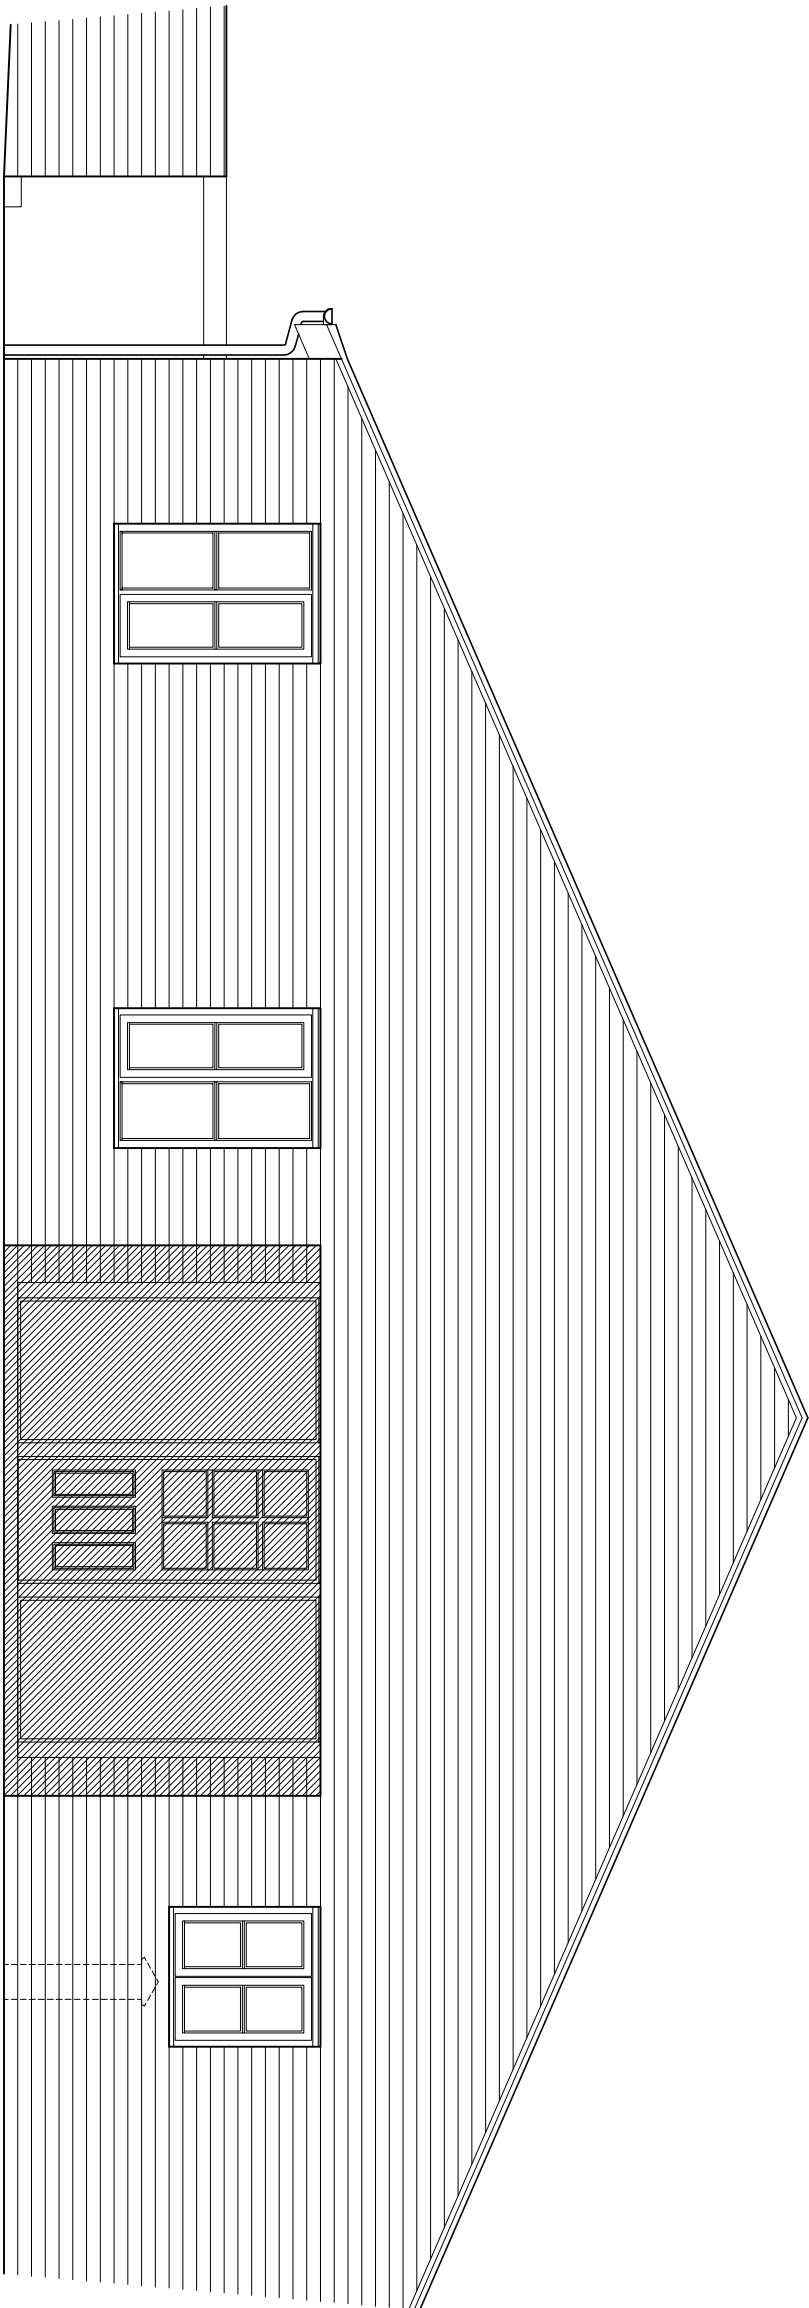

FRONT ELEVATION

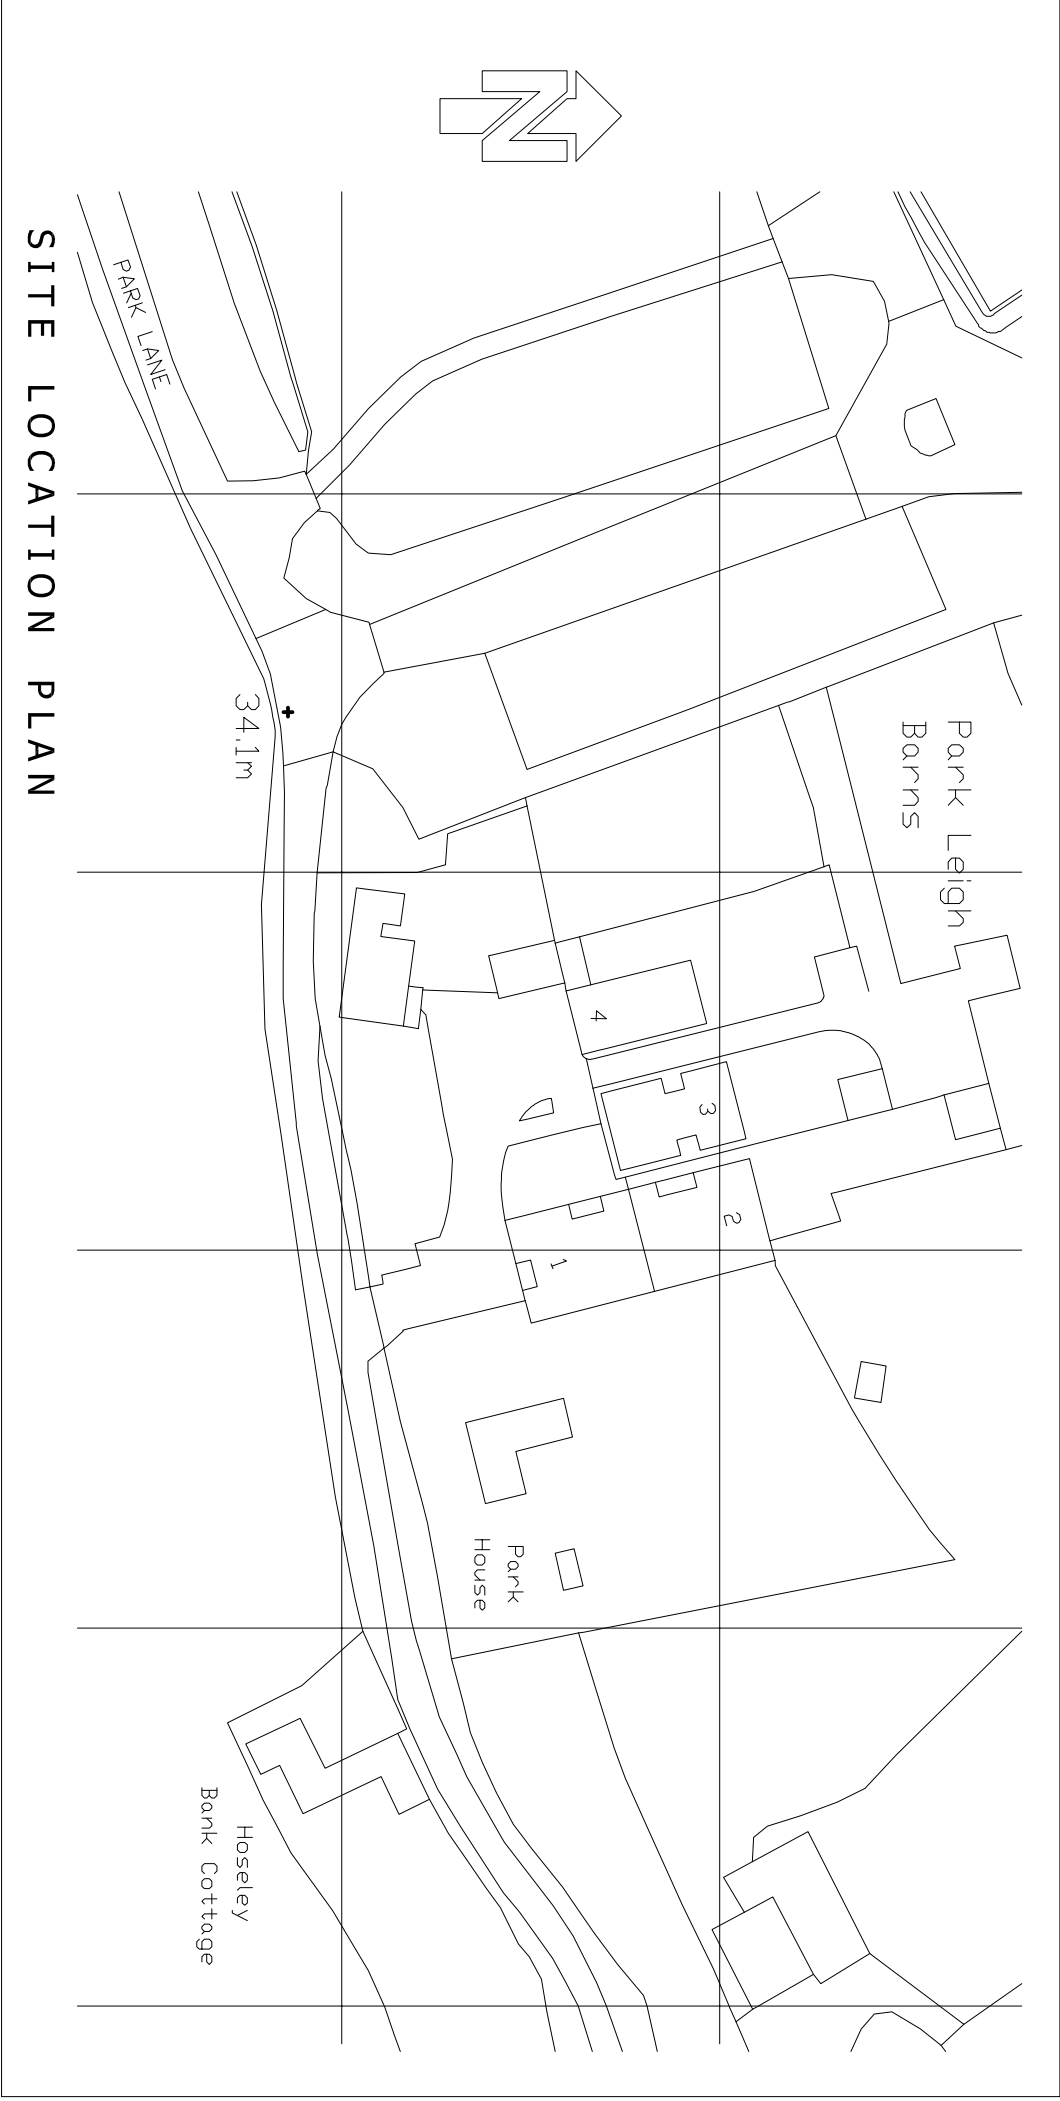

SITE LOCATION PLAN