


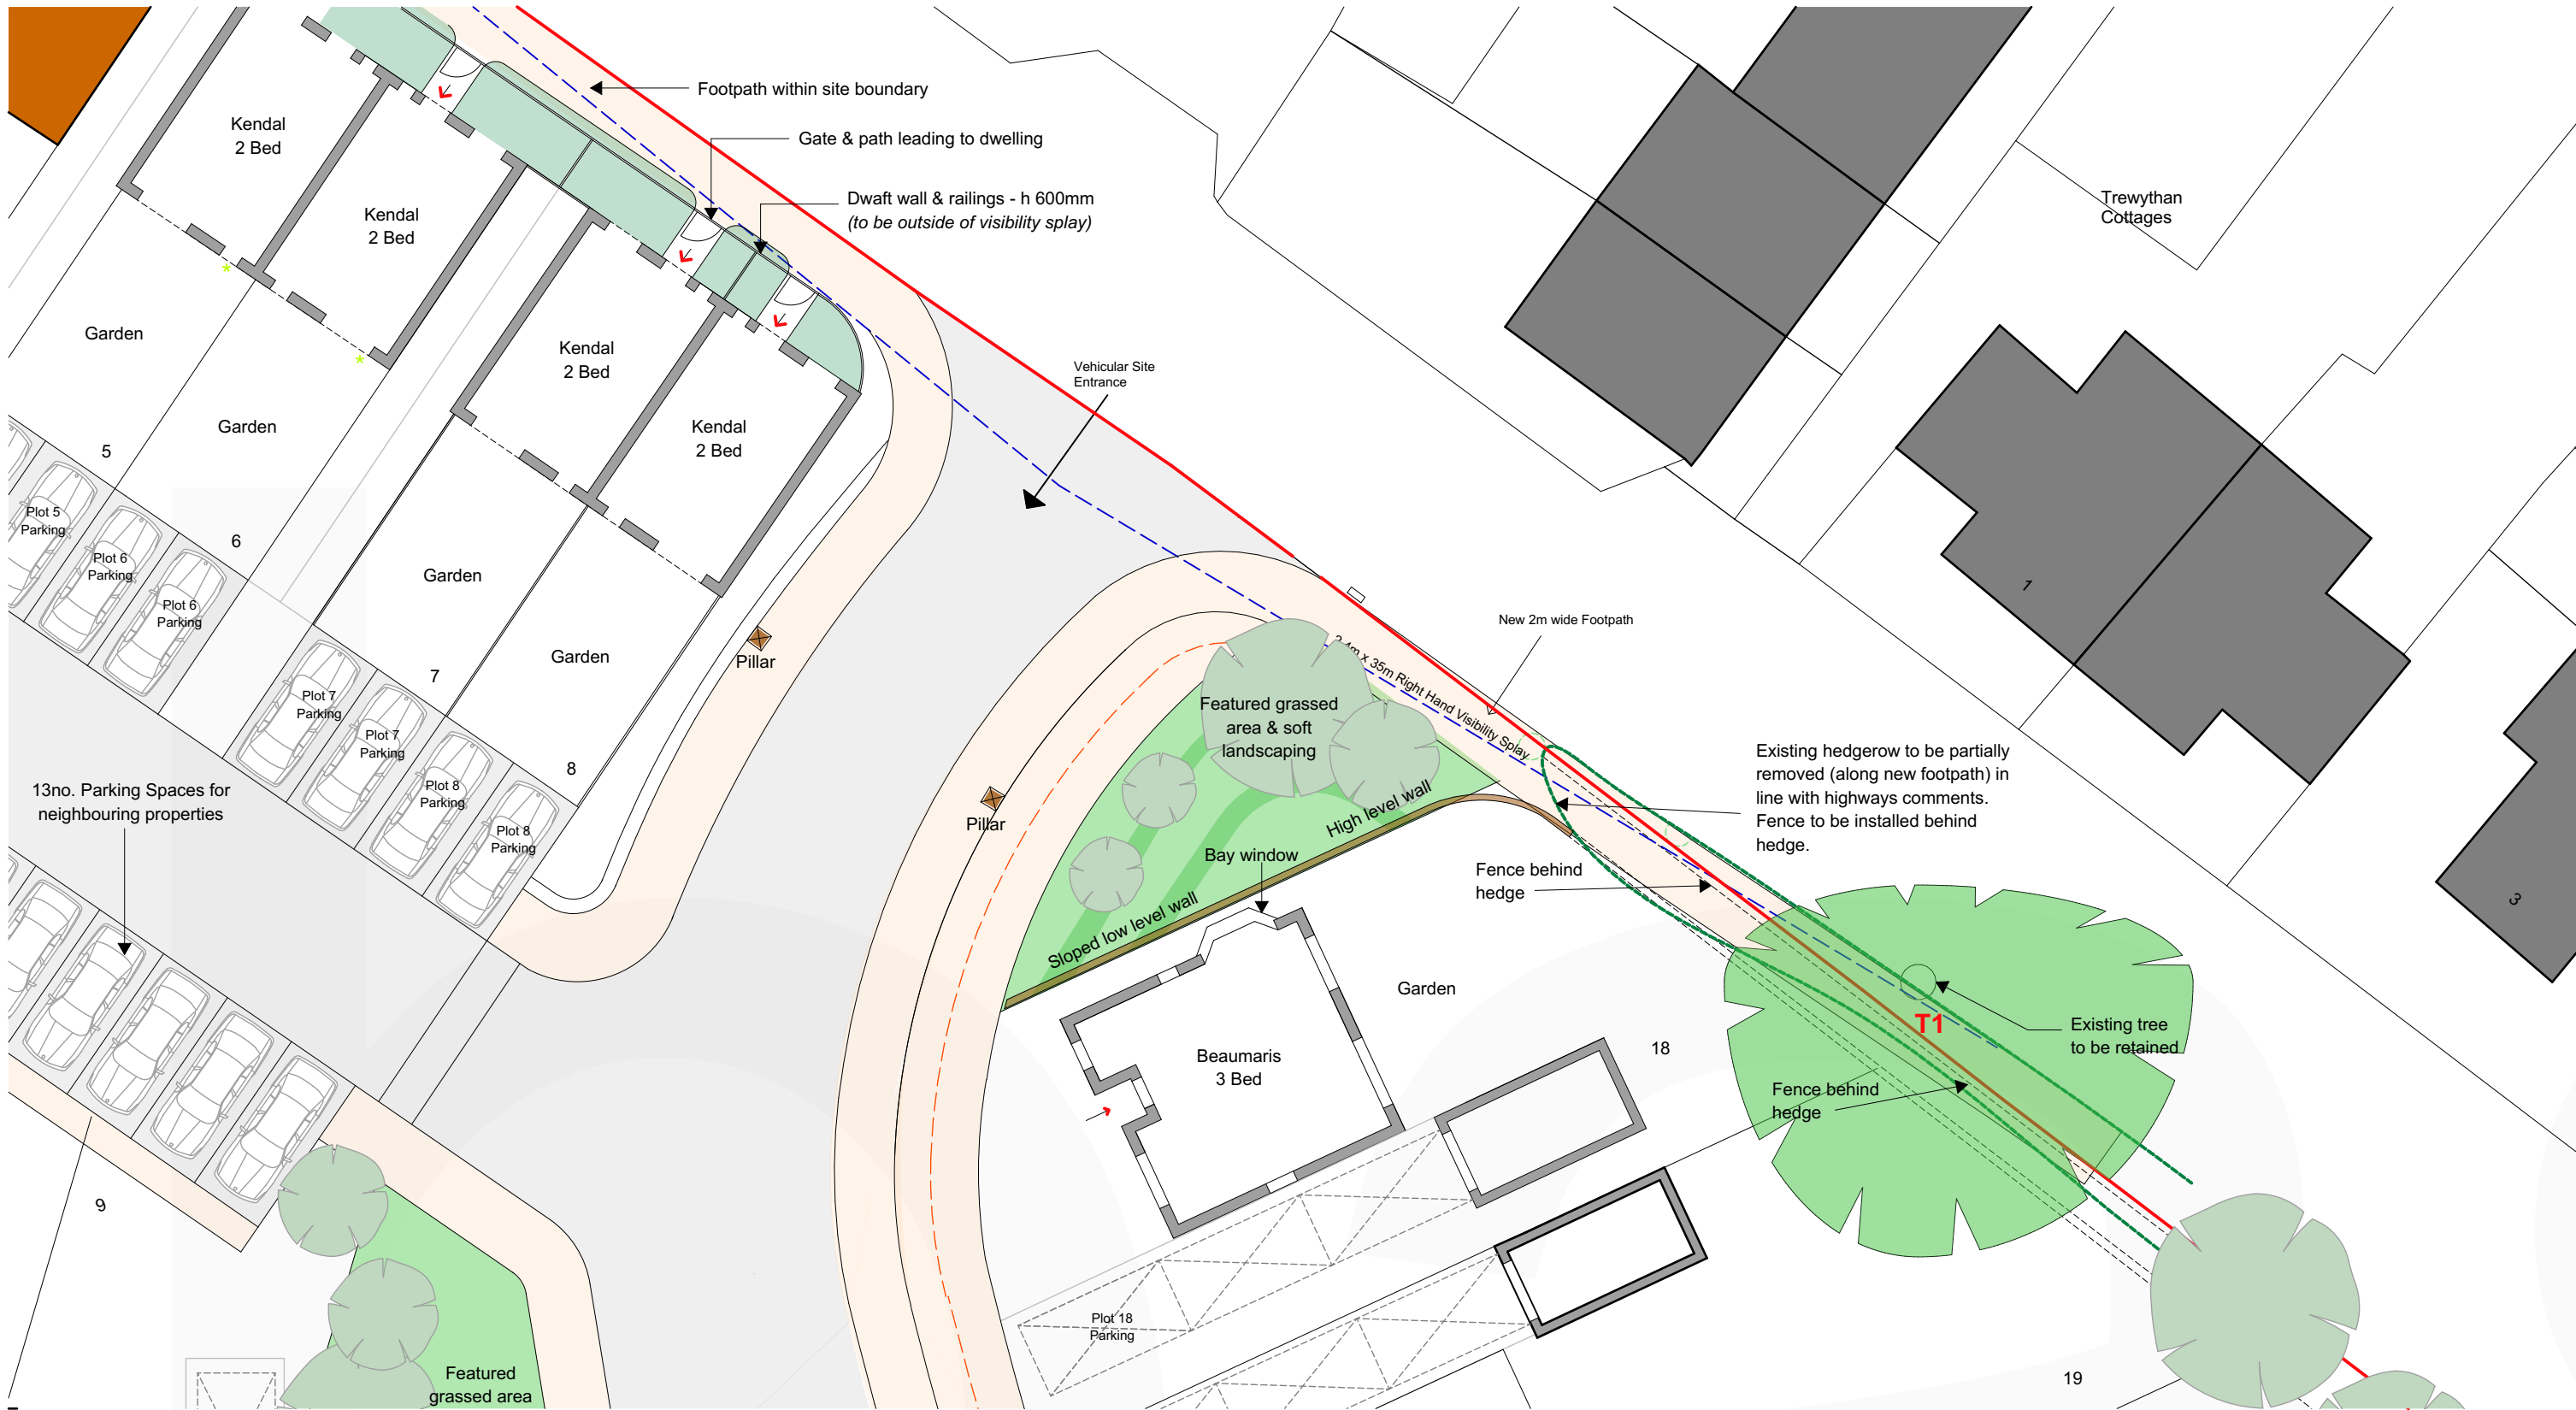

Proposed Site Entrance



Entrance Approach View 01



Entrance Approach View 02



Entrance Approach View 03

Rev No.	Date.	Rev.		By.	Chk.

PLANNING

Scale.	1:200 @A1	Date.	13.12.2018	Drawn by.	AO	Chk.	HR
base. ARCHITECTS							
Project Title. Proposed Housing Vicarage Lane, Gresford							
Client. Gower Homes							
Drawing Title. Site Entrance Approach							
Project No. BA1858		Drawing No. PL-003			Revision. -		

base Architecture and Design is a registered Limited Company