




Elevation A
1 : 100

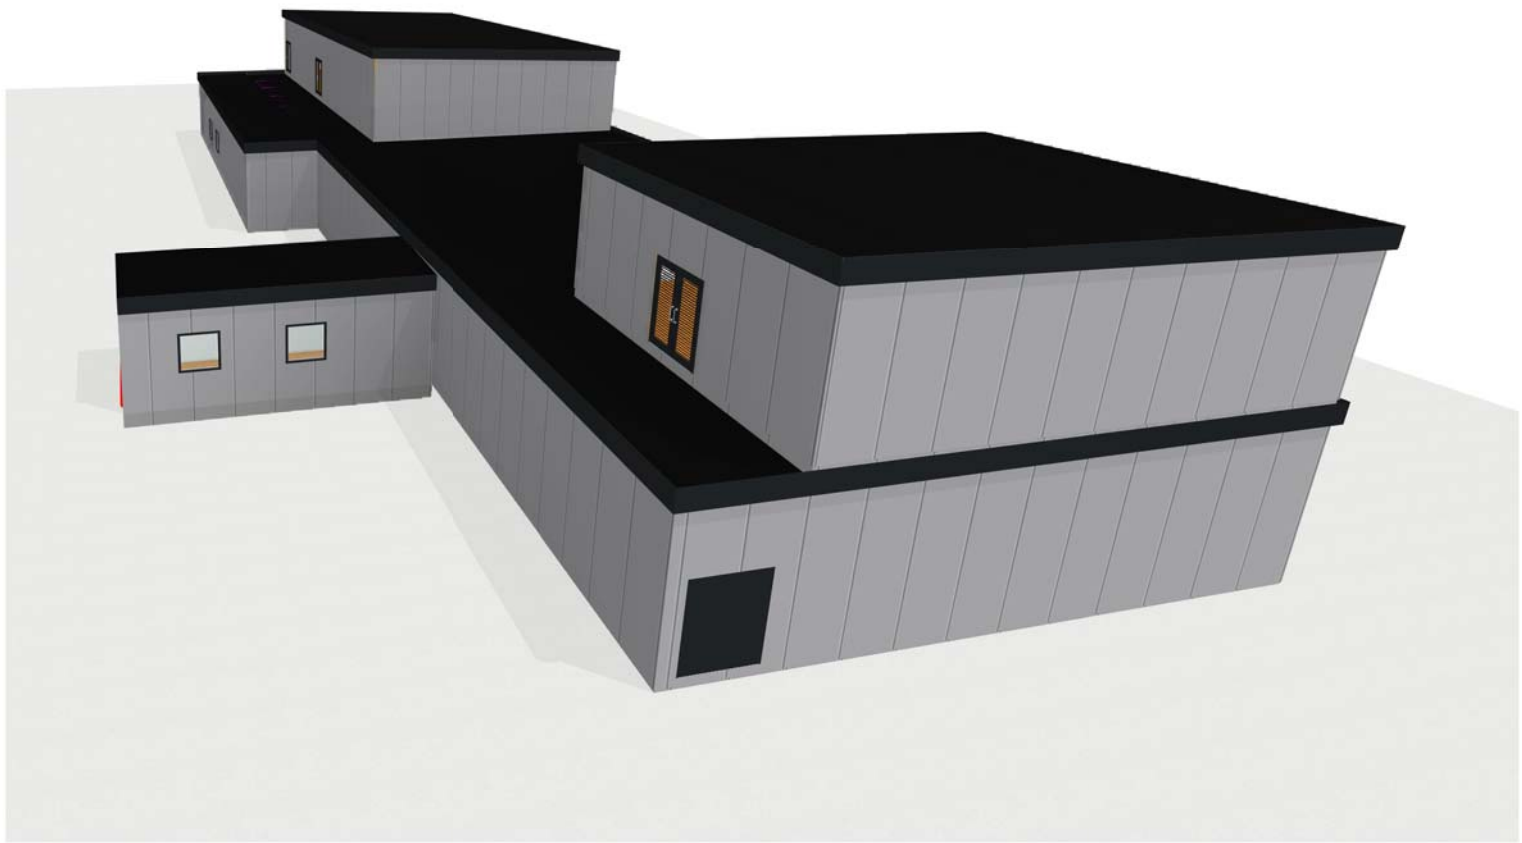

Perspective 1

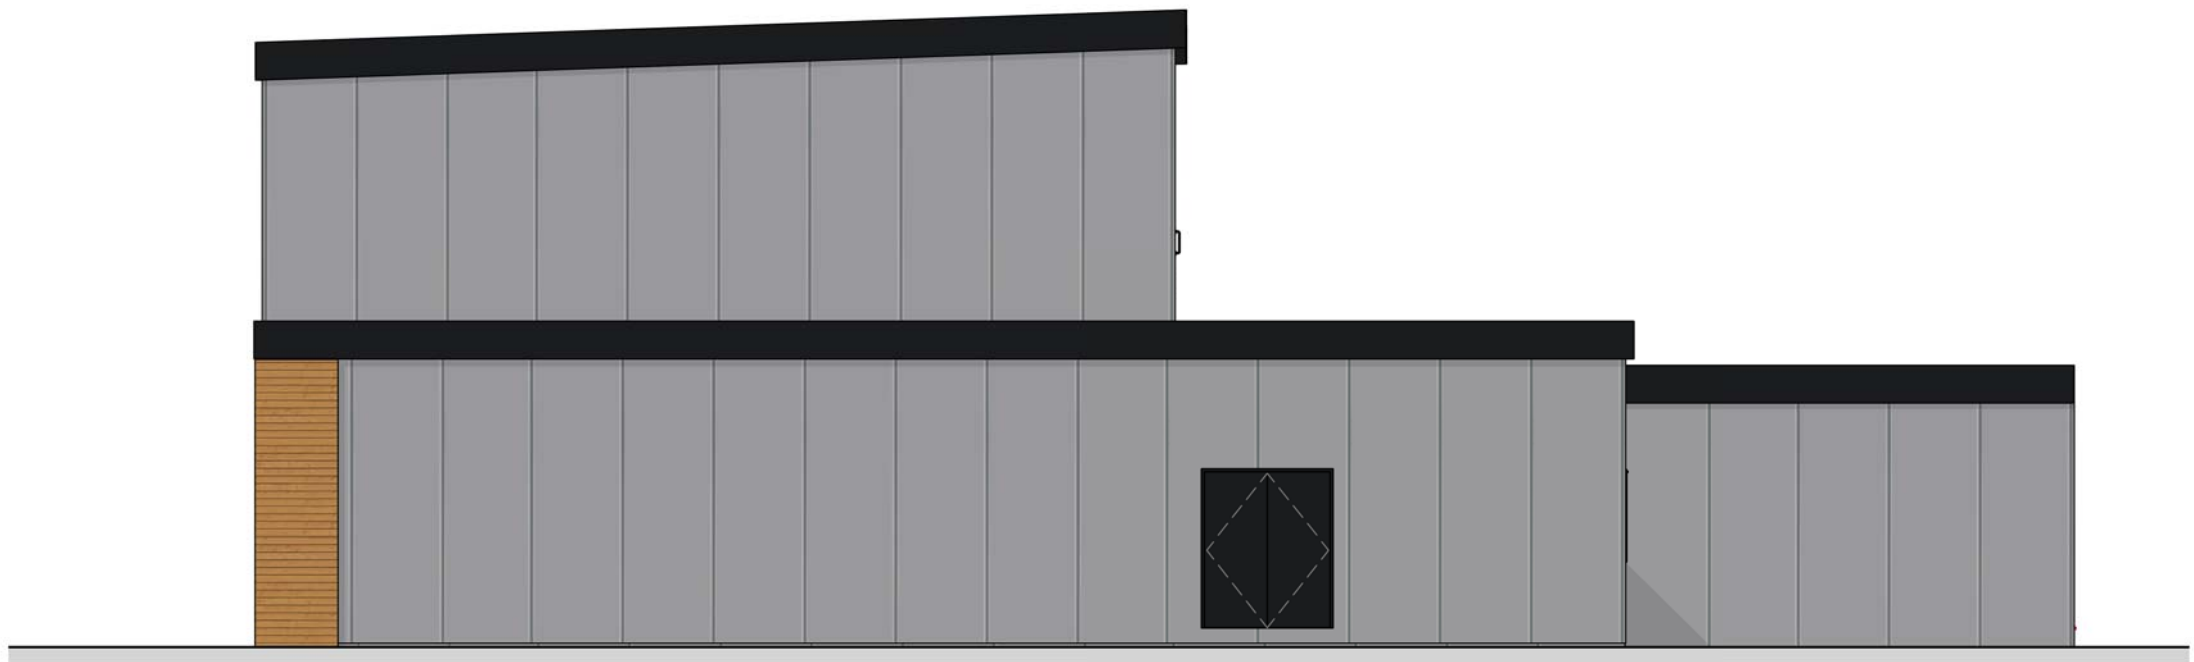


Elevation B
1 : 100

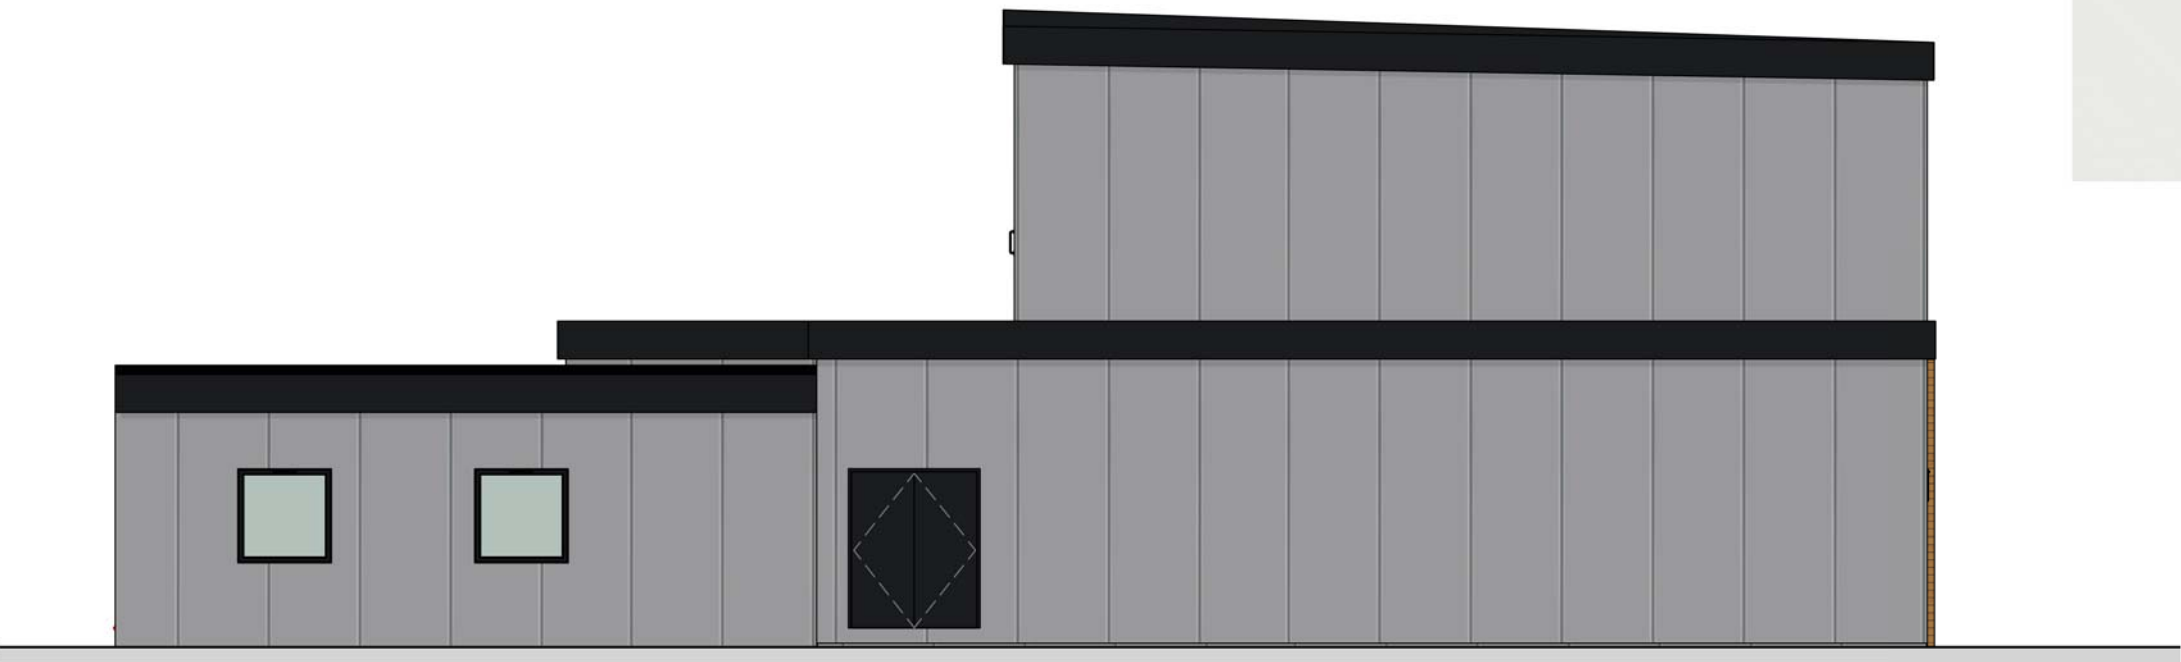


Elevation D
1 : 100




Perspective 2

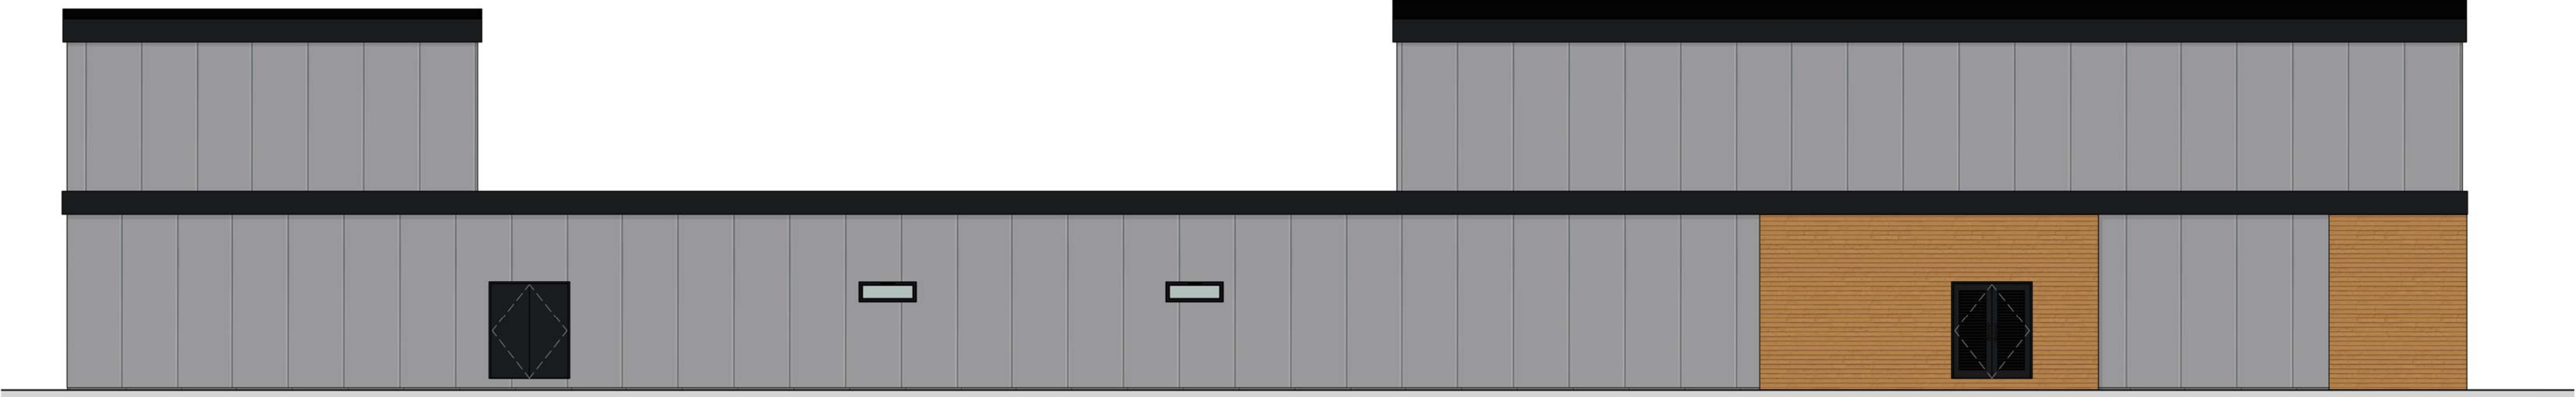

Elevation C
1 : 100

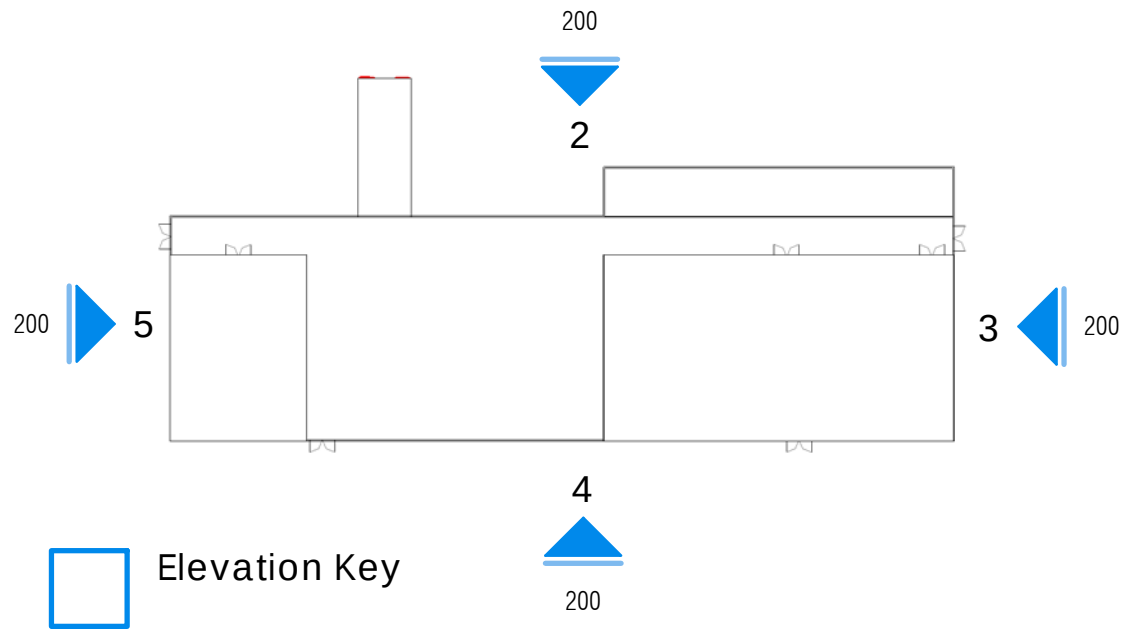

Elevation Key

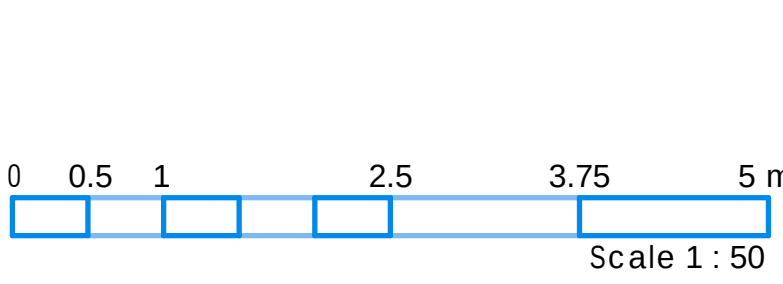

DRAFT COPY ONLY

03	Main body and fascia colours altered.	RF	31.01.18
02	Cladding altered to horizontal. Main body colour changed.	RF	29.01.18
01	First issue		

rev description by date



client:
Wrexham Maelor Hospital
project:
Theatres and Endoscopy Unit
title:

GA Elevations

date: 23.01.18 drawn by: RF checked:
project ref: 17.19877 scale @ A1
drawing ref: As indicated rev:

200 P03