





Front Elevation As Proposed

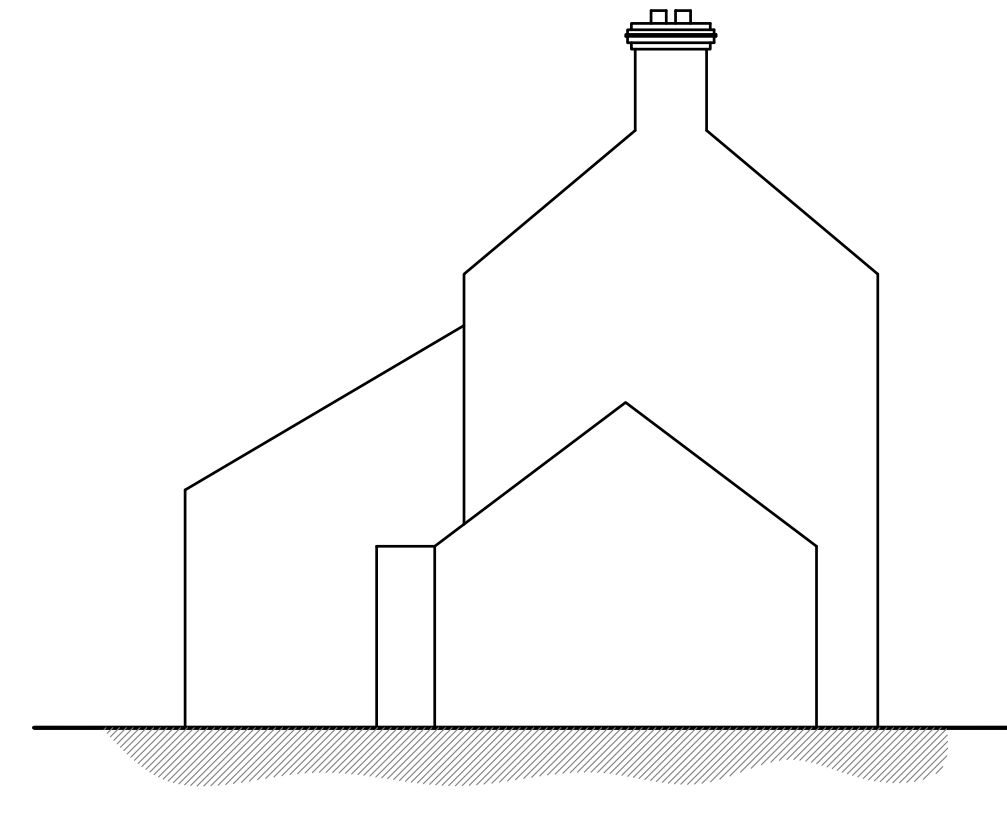

L/H/S Elevation As Proposed



Rear Elevation As Proposed

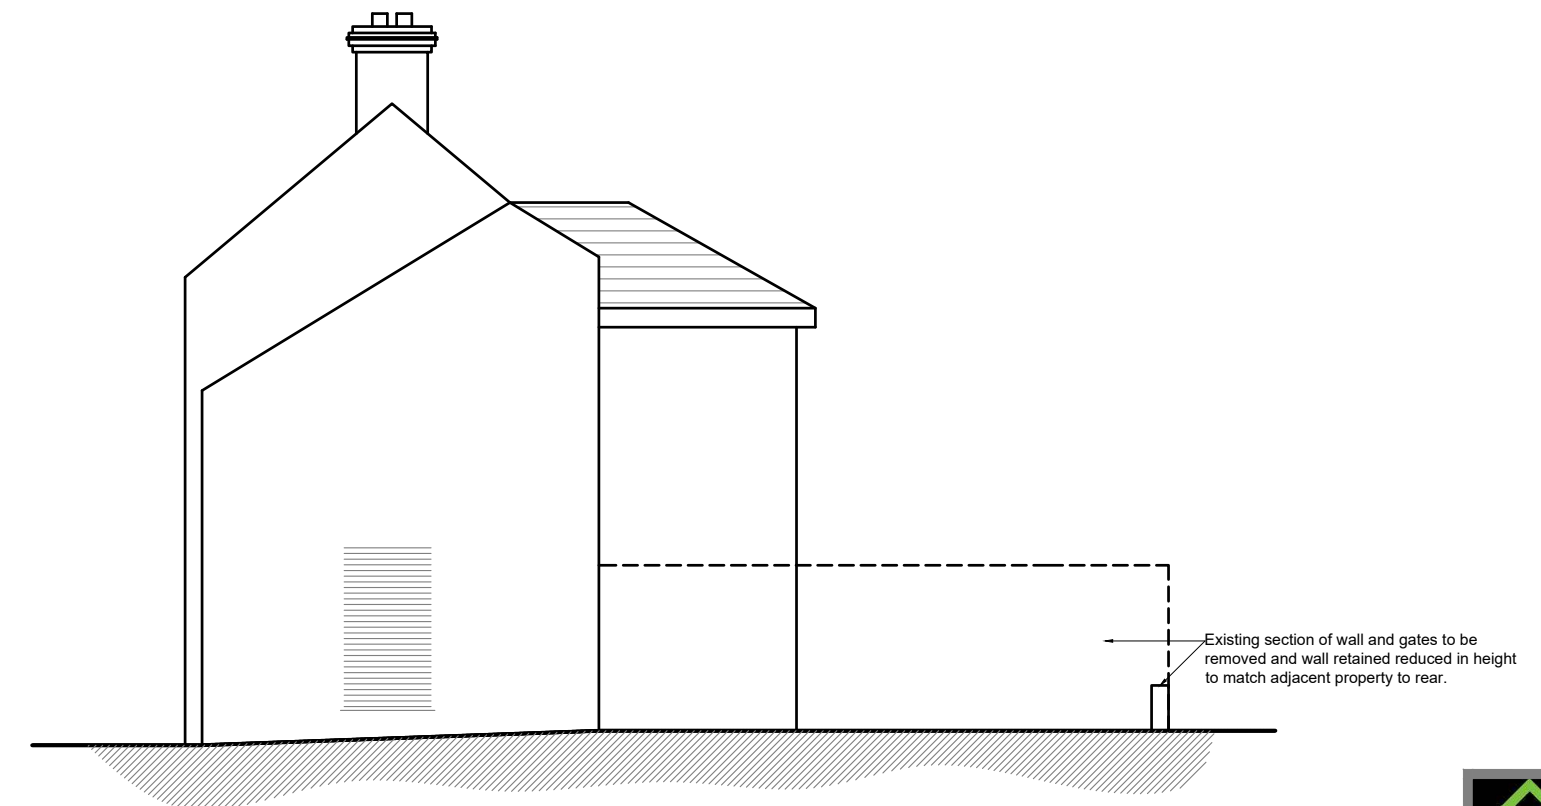

R/H/S Elevation As Proposed