


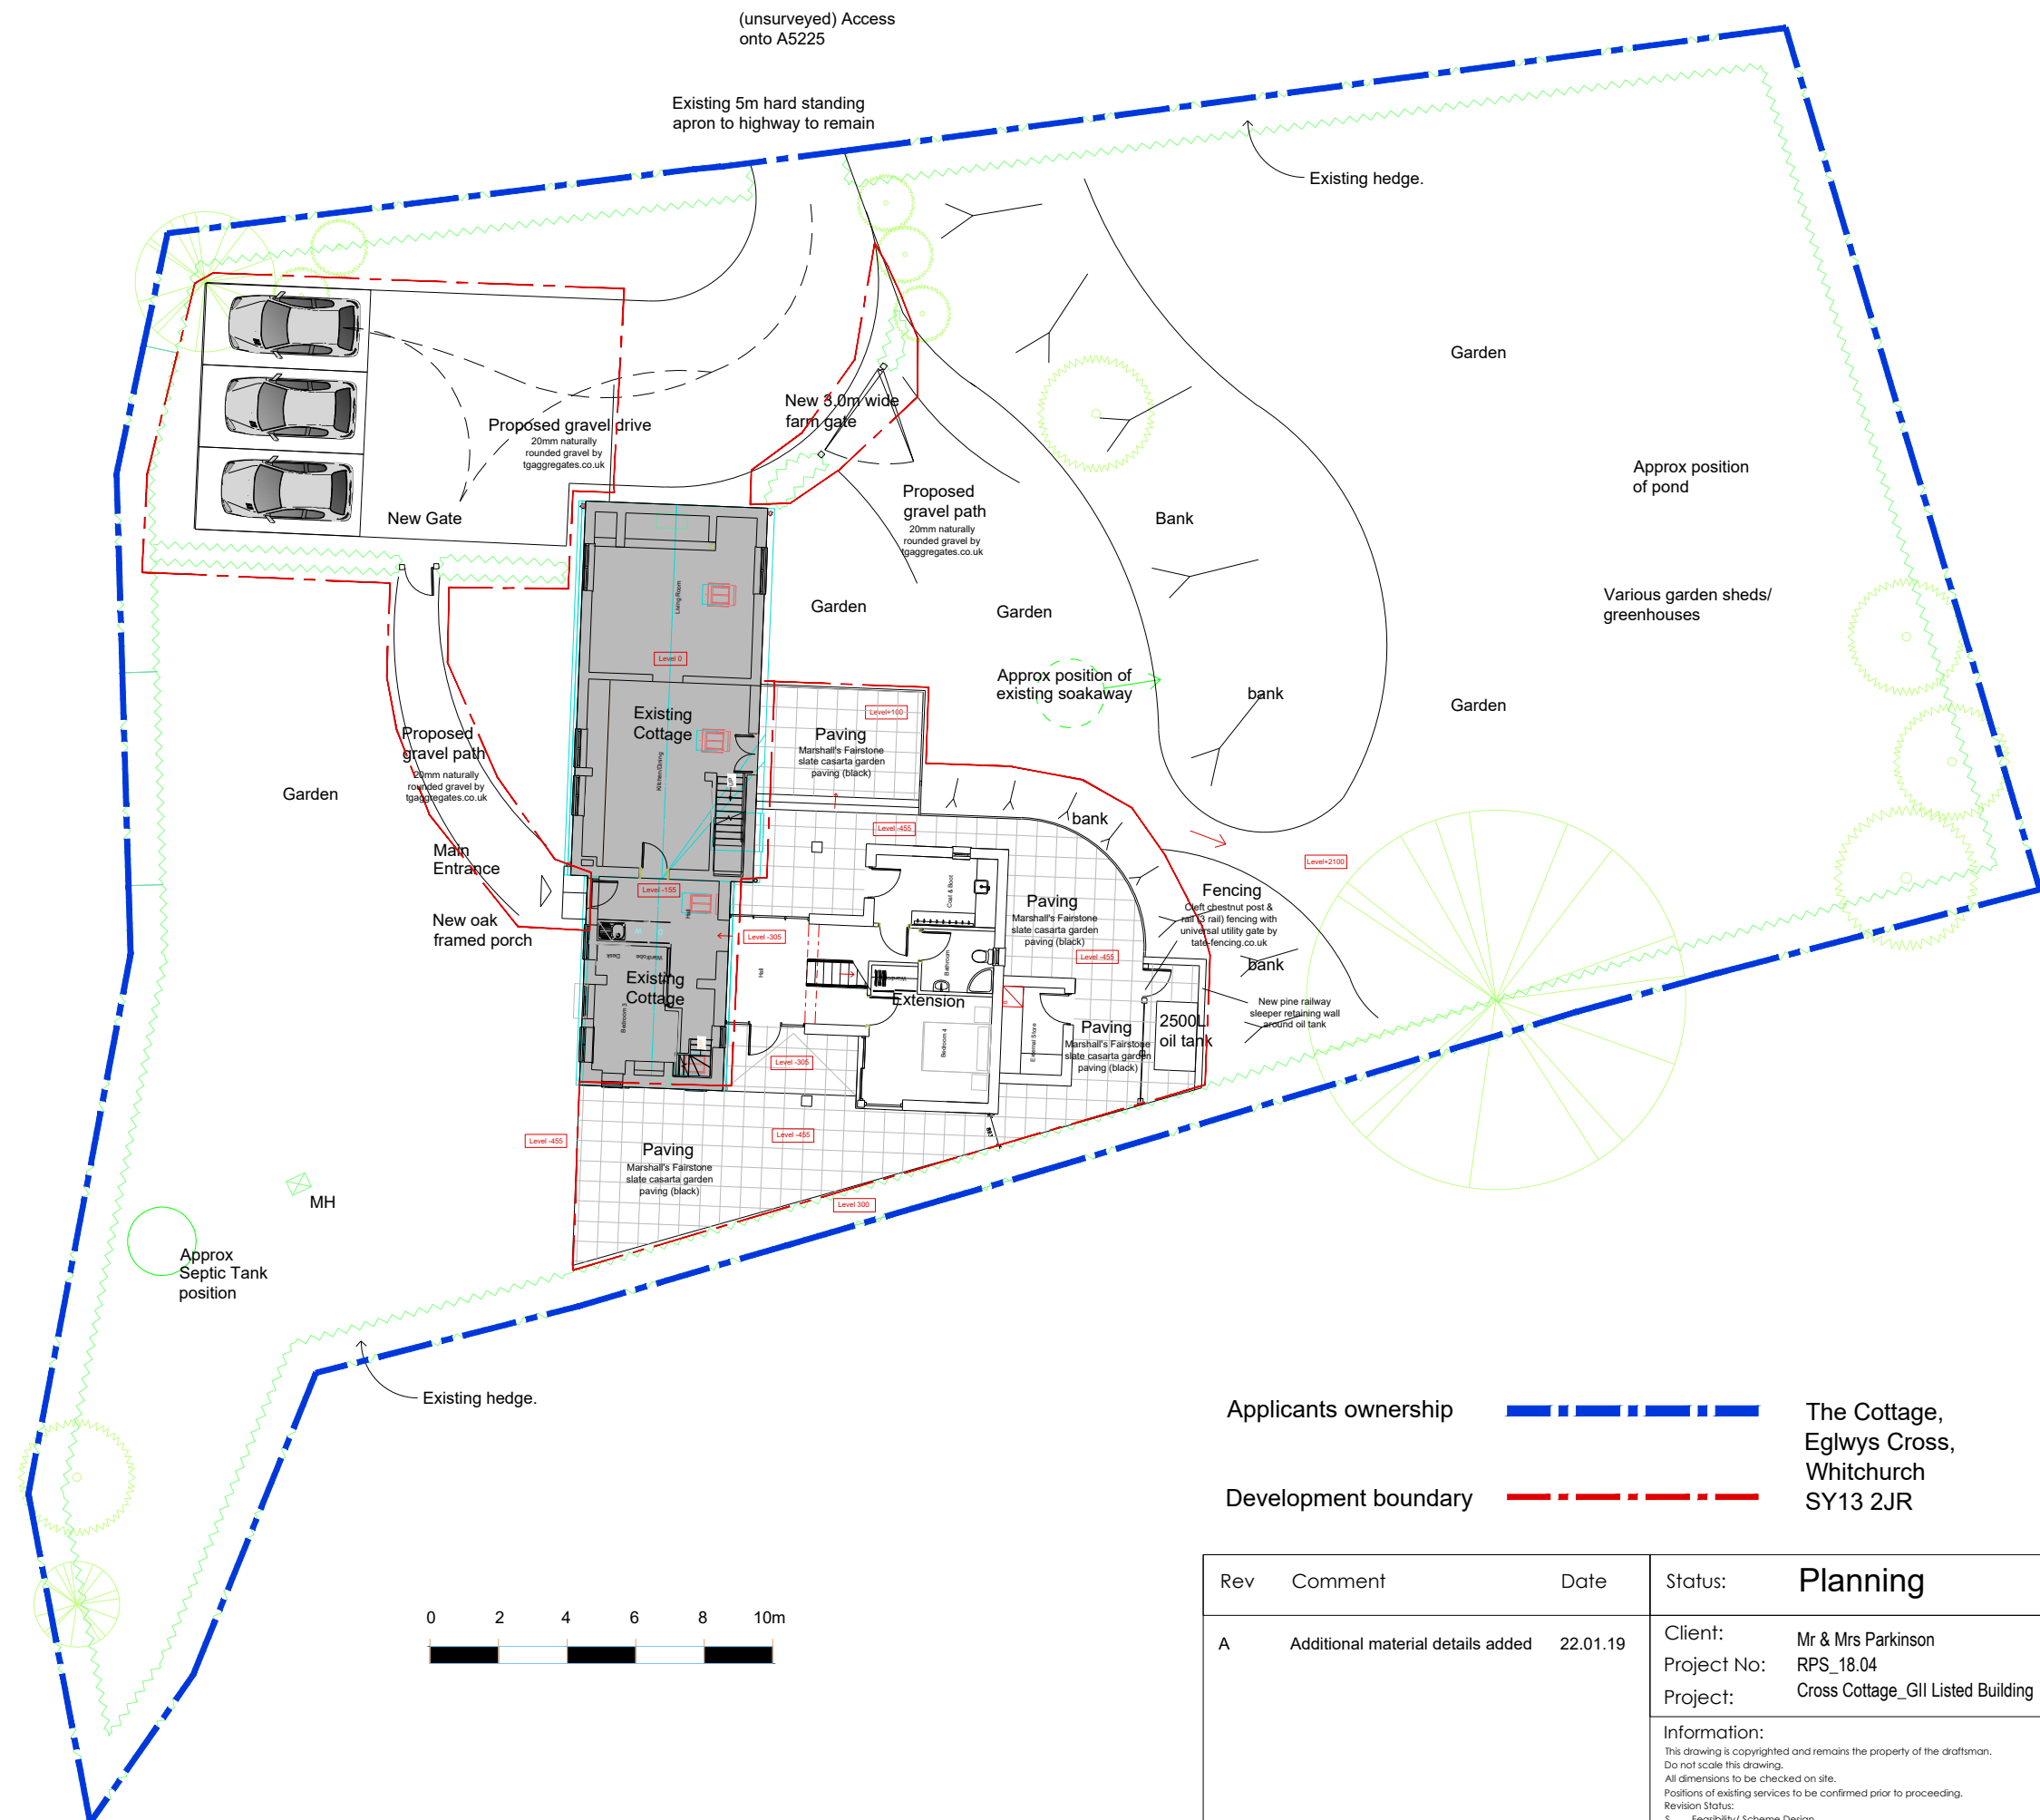

Rev	Comment	Date	Status:	Planning	Drawing Title: Proposed Site Block Plan
A	Additional material details added	22.01.19	Client: Project No: Project:	Mr & Mrs Parkinson RPS_18.04 Cross Cottage_GII Listed Building	Drawing No: Date: Scale: Drawn By: L103_A 20.06.18 1:200 @ A3 AC
			Information:	 rural planning services Royal Institute of British Architects Address: 24 Winckley Sq, Preston, Lancashire, PR1 3JJ Tel: 07950798664 / 0788791490 Email: ac@ruralplanningservices.co.uk rm@ruralplanningservices.co.uk Website: www.ruralplanningservices.co.uk	
			This drawing is copyrighted and remains the property of the draftsman. Do not scale this drawing. All dimensions to be checked on site. Positions of existing services to be confirmed prior to proceeding. Revision Status: S Feasibility/ Scheme Design AP Client Approved Design P Planning Issue T Tender Issue BC Building Control Issue C Construction Issue > NB: to be used for construction purposes.		