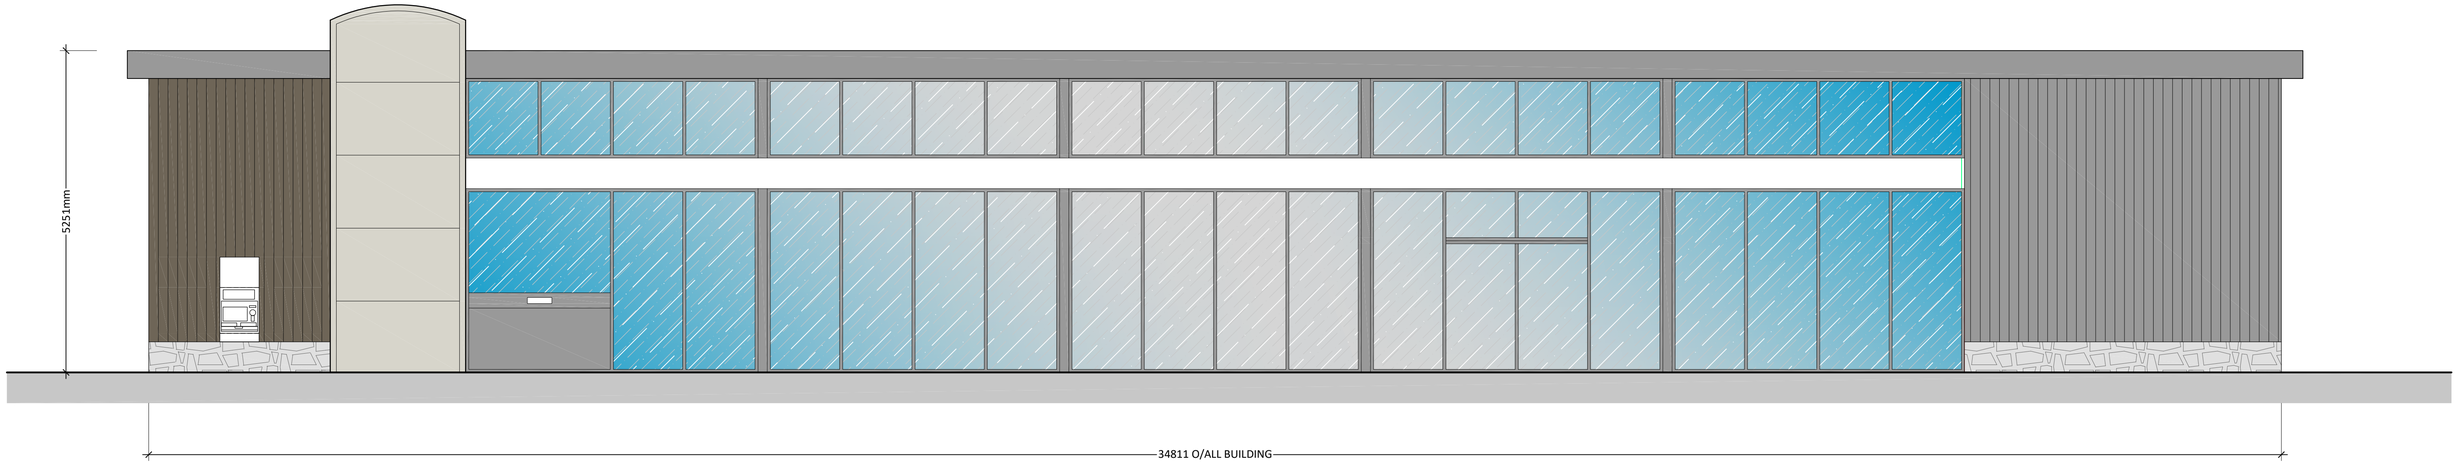

EAST ELEVATION

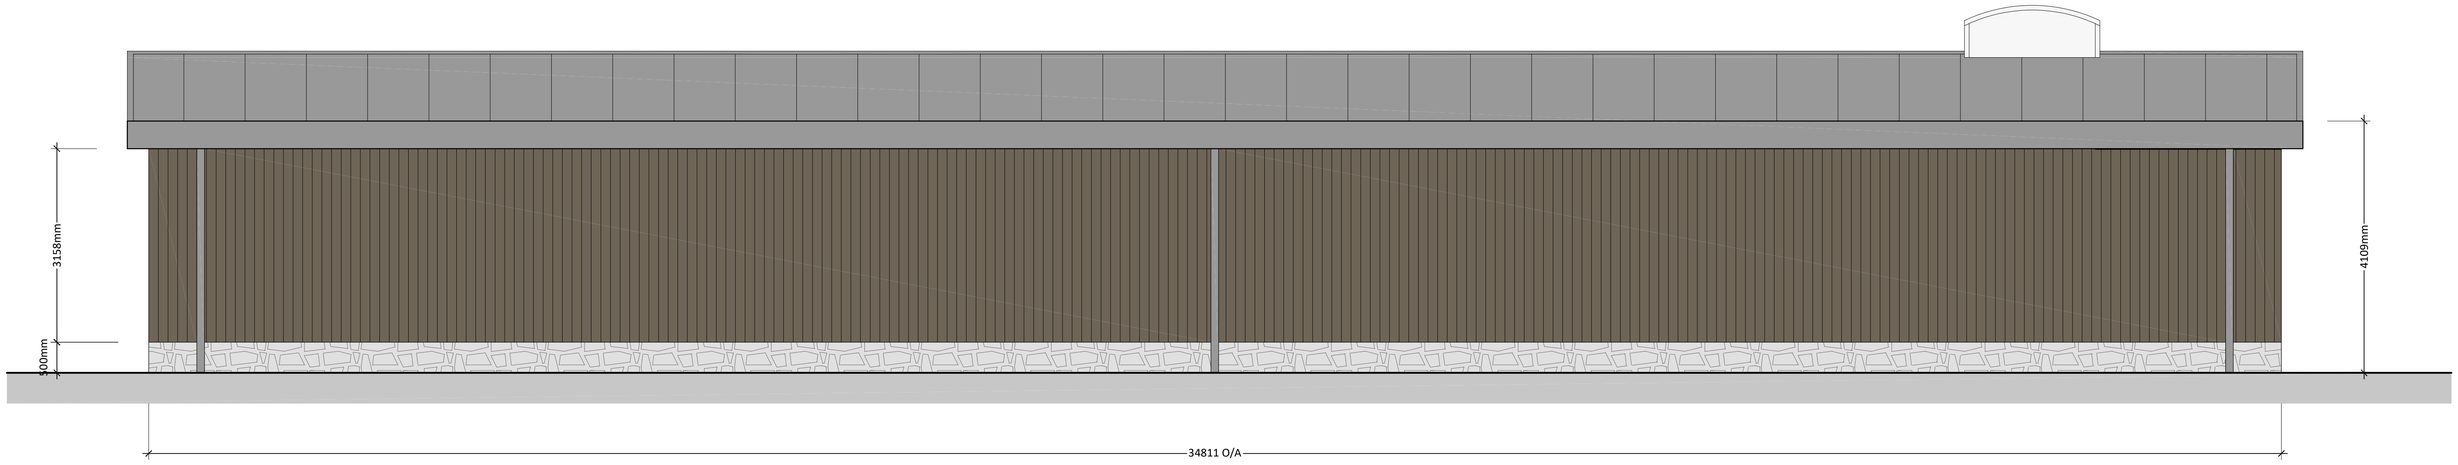

WEST ELEVATION

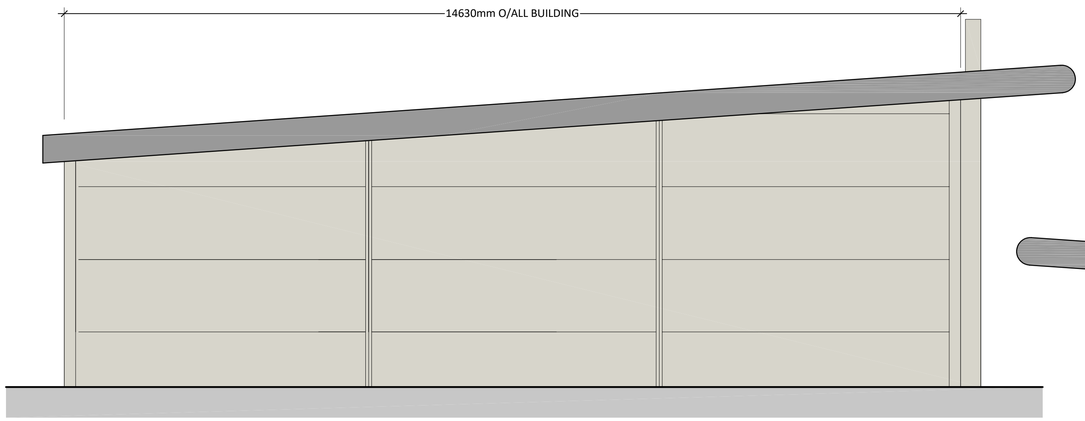

SOUTH ELEVATION

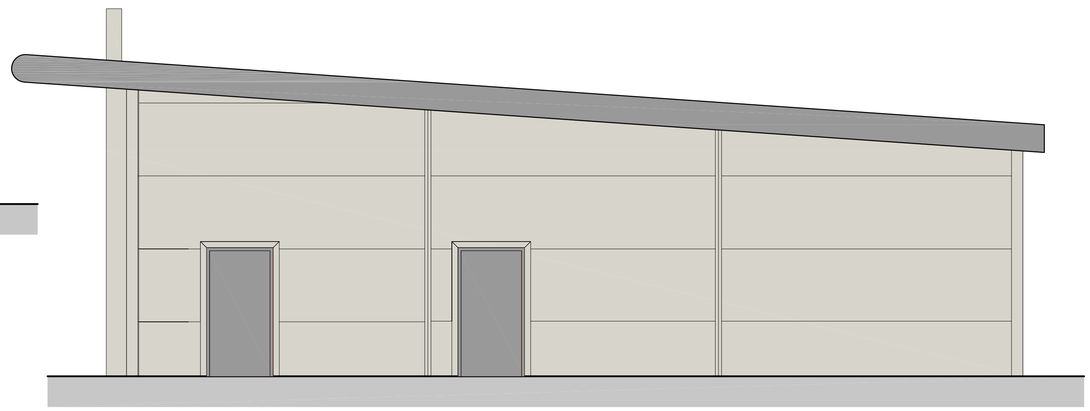

NORTH ELEVATION

KEY TO BUILDING FINISHES

- STEELWORK, FASCIA, SOFFIT AND GLAZING FRAMES - UMBRA GREY RAL 7022
- VERTICAL WOOD GRAIN TEXTURED COMPOSITE WALL CLADDING HAVWOODS HO2154 VERTICAL TREKKER BOARD 157x16mm IN CHOCOLATE
- FLAT COMPOSITE PANEL - COLOUR HAMLET RAL 9002
- 30mm VTEC STRATA GREY TEXTURED WALL PANEL

A1
ORIGINAL
PLOT SIZE

GENERAL NOTES

1. This plan has been prepared for the submission and approval under Town and Country Planning only.
2. Fuel installation to be fully compliant with all relevant current Licensing and Environmental Standard and Regulations.
3. All advertisements outlined are subject to a separate Advertisement Application.

Rev	Date	Comments	By:

STATUS	Planning
PROPOSAL	Proposed New Petrol Filling Station
SITE LOCATION	Site off A5156 (Holt Road) A5156/A534 Roundabout Wrexham LL13 9SB
TITLE	PROPOSED BUILDINGS ELEVATIONS
CLIENT	Euro Garages Limited

Euro Garages

JENNINGS DESIGN LIMITED
York House, Valley Court, Canal Road,
Bradford, West Yorkshire, BD1 4SP.
TEL. No. 01274 395422
FAX. No. 01274 395427
E-mail office@jen305.com

Drawn by:	SF	Checked by:	NJJ
Date:	December 2018	Scales:	1:50 @ A1

PLAN NO. 181161-PL-06

0 1 2 3 4 5
SCALE - METRES - 1:50