


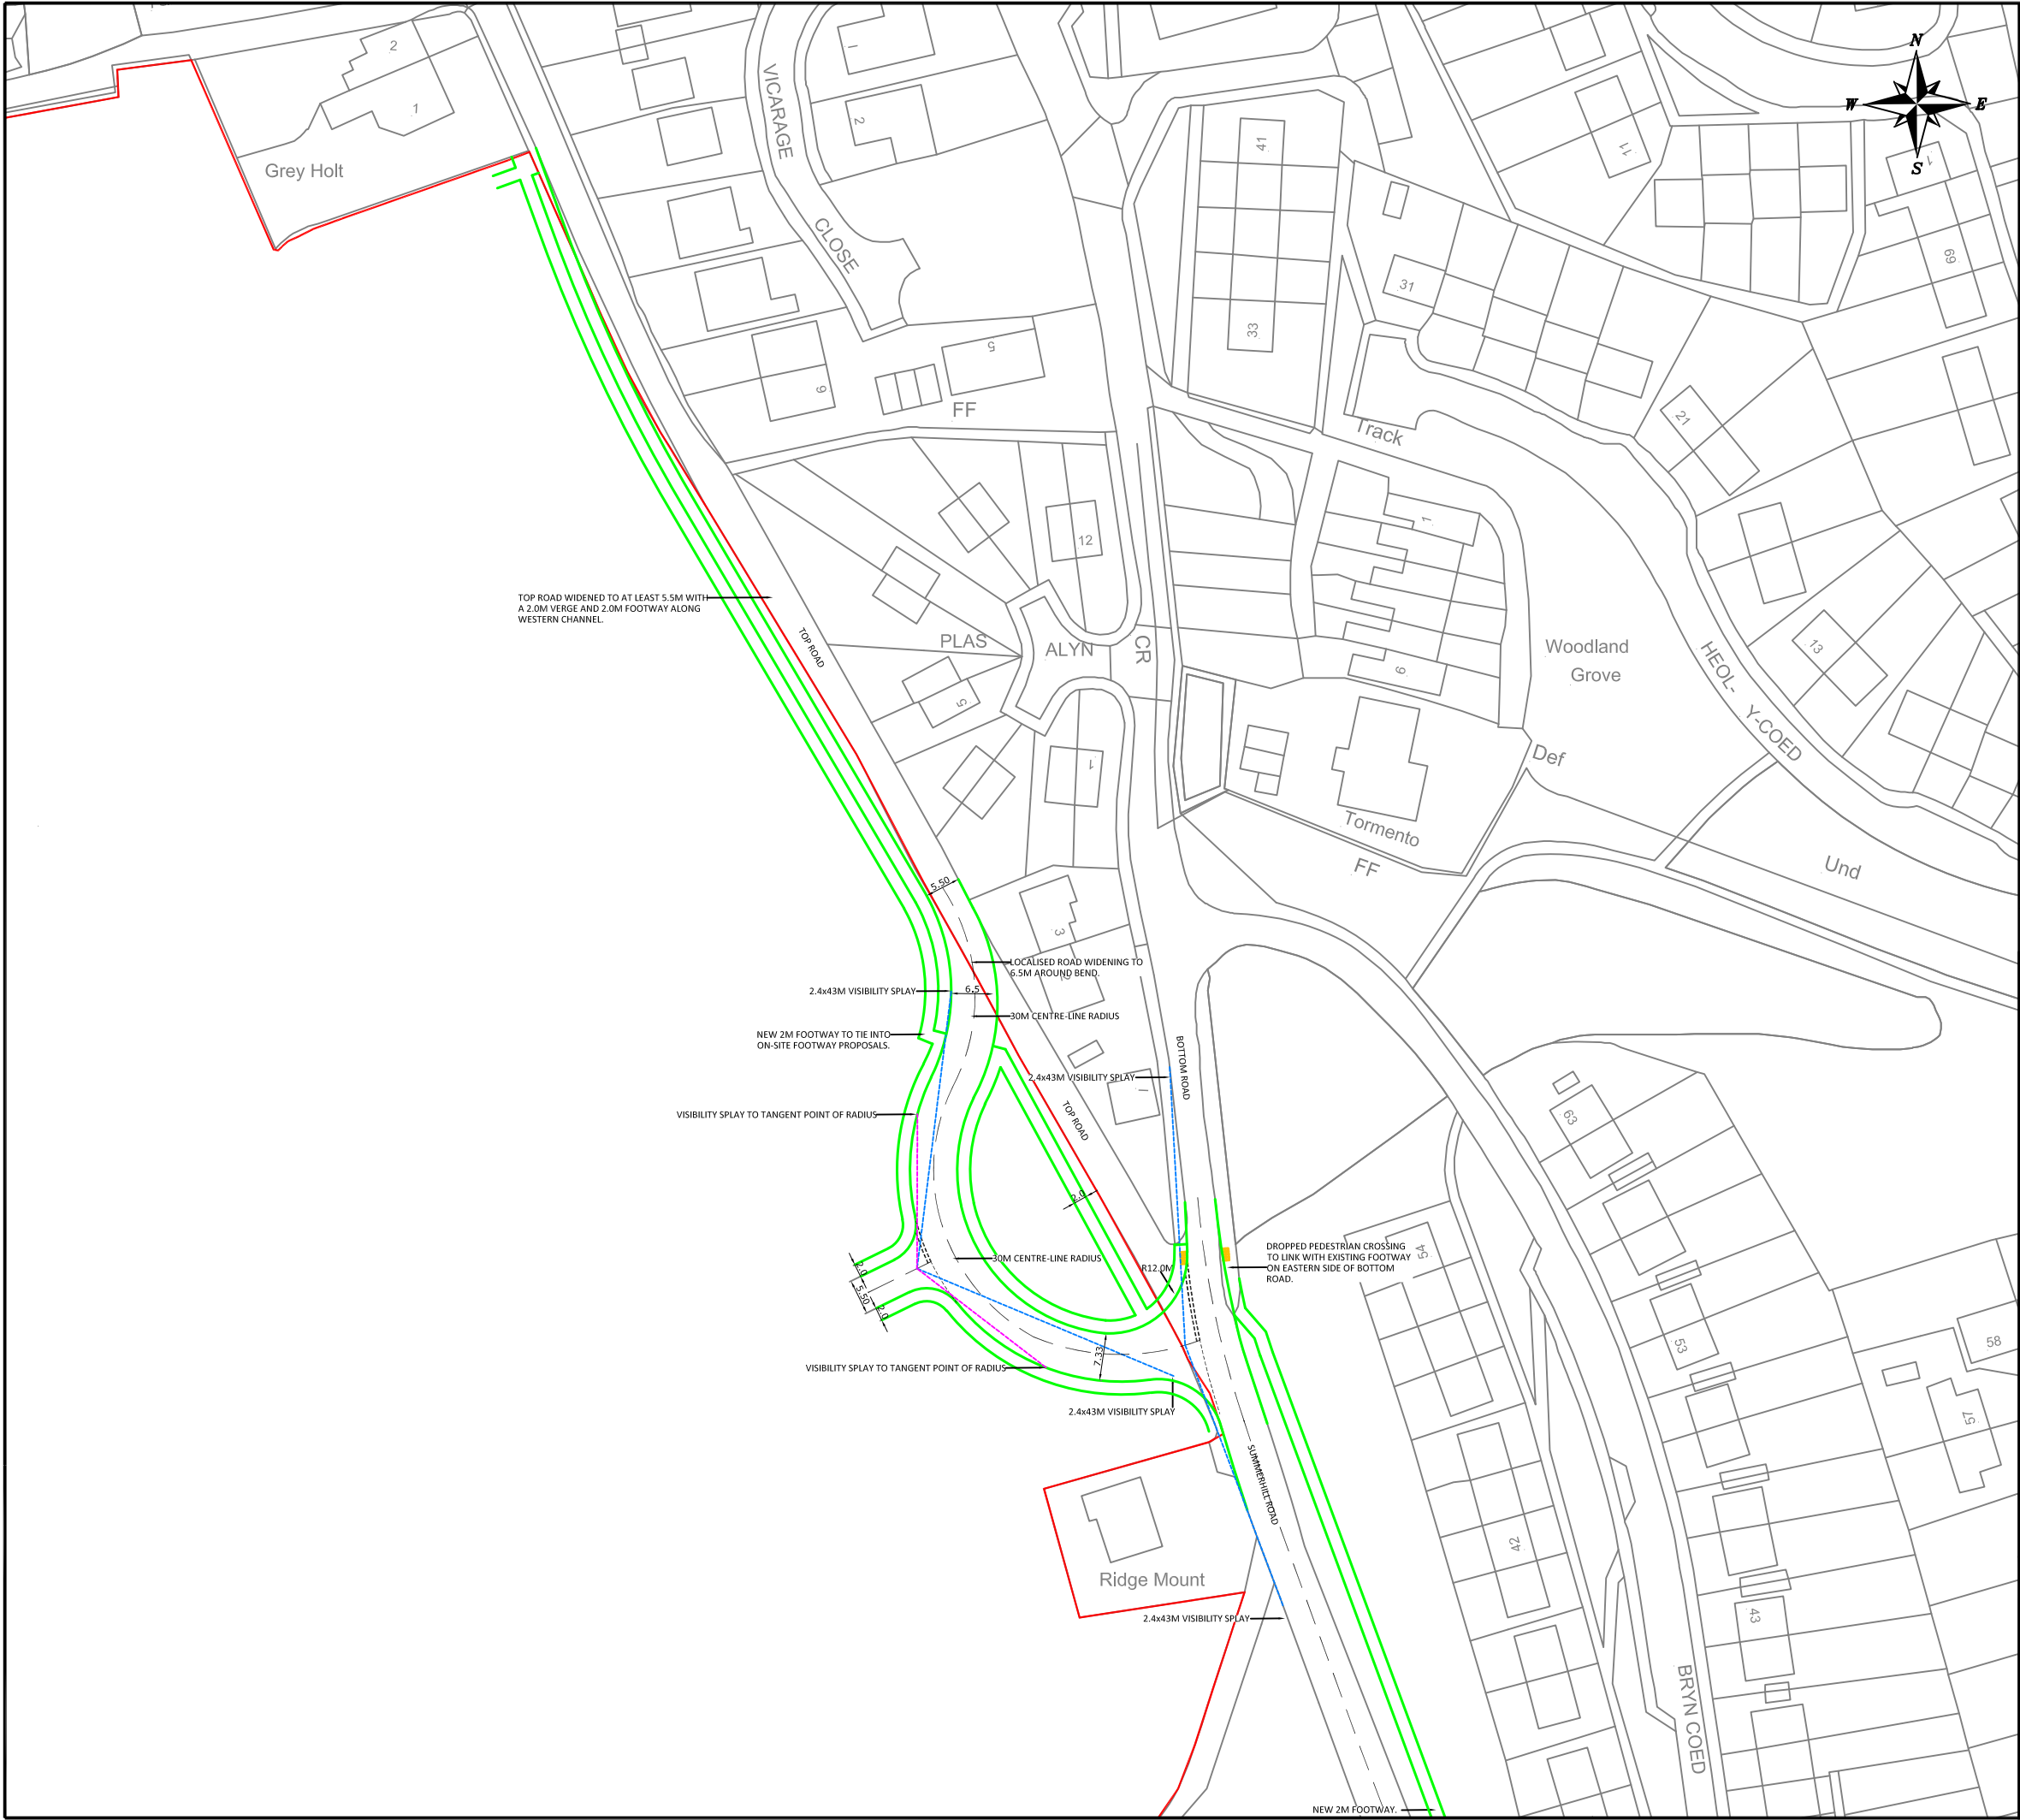

NOTES

THIS IS NOT A CONSTRUCTION DRAWING AND IS FOR INDICATIVE PURPOSES ONLY. IT IS SUBJECT TO FURTHER DESIGN ANALYSIS, TOPOGRAPHICAL MAPPING & HIGHWAY/THIRD PARTY LAND BOUNDARIES.

- INDICATIVE SITE BOUNDARY
- DENOTES NEW KERBS

B	DESIGN AMENDMENTS	MTC	MR	OCT 17
A	DESIGN AMENDMENTS	JC	PJW	SEP 17
REV.	DETAILS	DRAWN	CHECKED	DATE

CLIENT:
MACBRYDE HOMES

PROJECT:
TOP ROAD, SUMMERHILL

DRAWING TITLE:
POTENTIAL ACCESS ARRANGEMENT

SCALES:	1:1000 @ A3		
DRAWN:	JC	CHECKED:	PJW
DATE:	MAY 17		

9 Jordan Street,
Manchester,
M15 4PY

Email: info@crofts.co.uk
Tel: 0161 667 3746
Web: www.crofts.co.uk

croft
Transport Solutions

DRAWING NUMBER:	1772-F01	REVISION:	B
-----------------	----------	-----------	---