


Proposed front Elevation

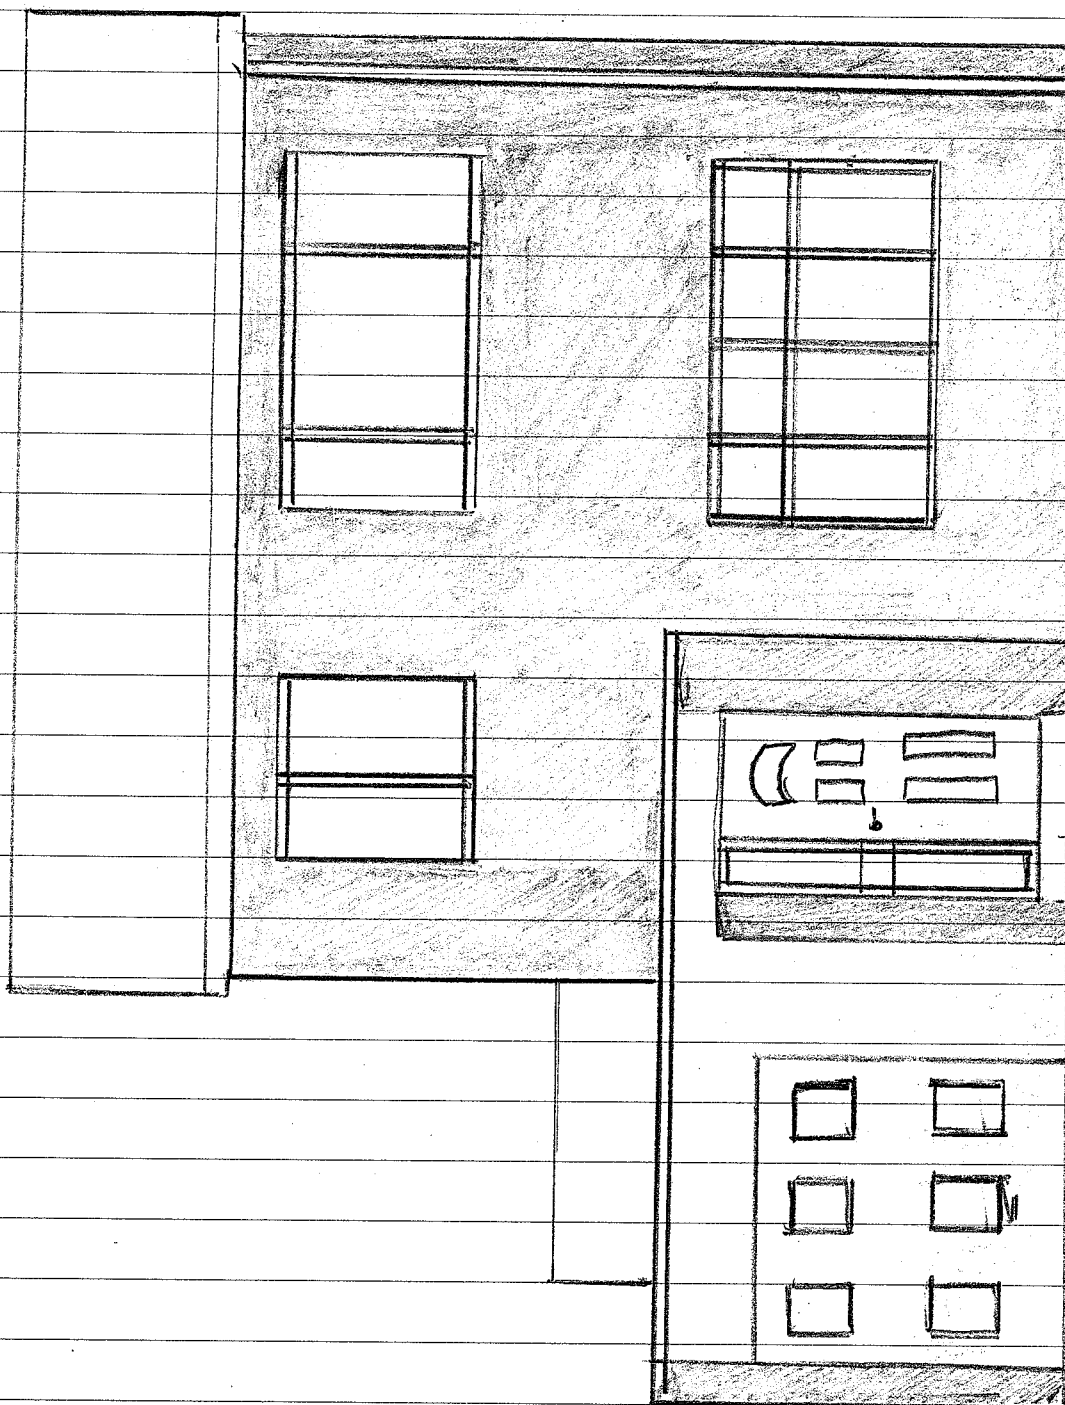

SCALE
1:50