
Copyright : Quality Engineering Design


EXTERNAL REFERENCE BASED UPON ARCHITECTS DRAWING AS BELOW

Drawing Number:	1675_20_108	Drawing Revision:	–

Standard Notes
1.00 DO NOT SCALE THIS DRAWING. WORK TO DIMENSIONS GIVEN.
2.00 ALL DIMENSIONS TO BE VERIFIED FROM SITE MEASUREMENT.

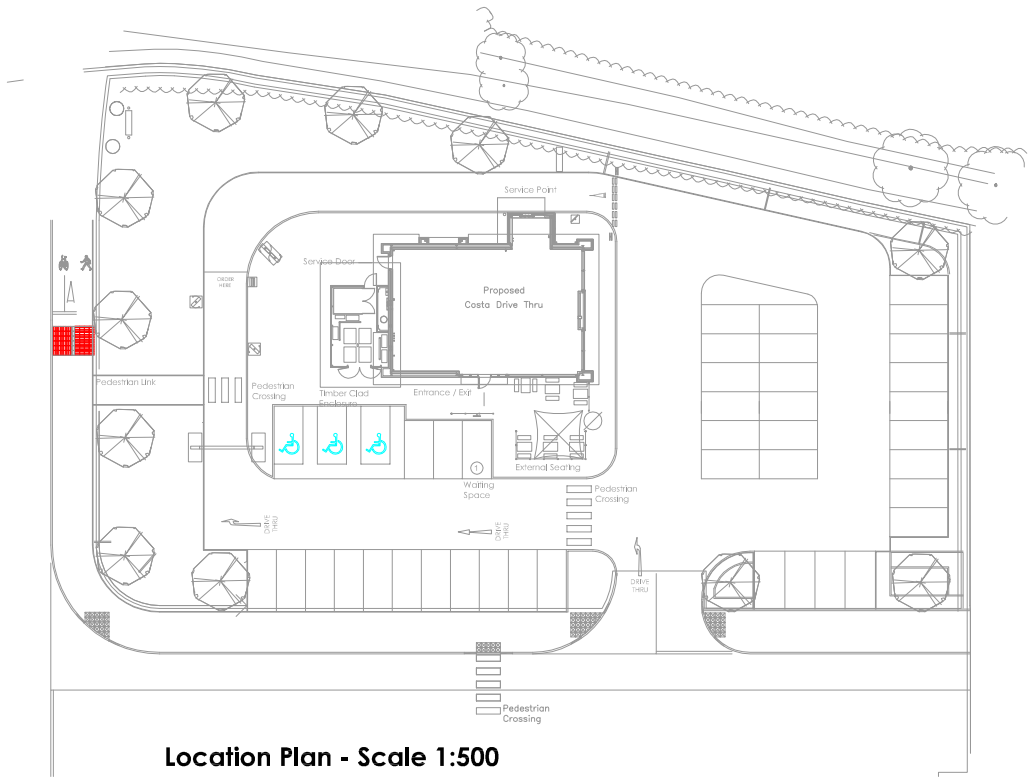


Location Plan - Scale 1:500

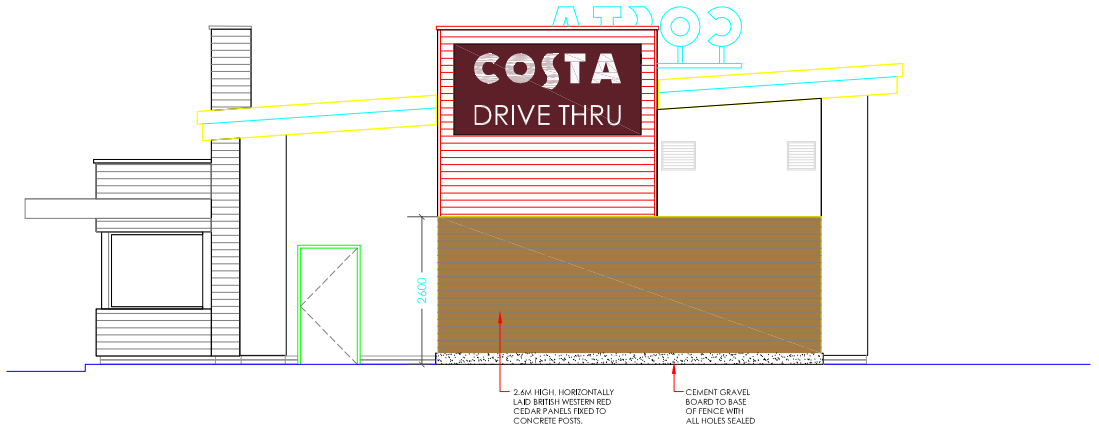


Elevation B

DALKIN ERLQ-CV3 CONDENSING UNITS. THE DALKIN UNIT HAS A RATING OF 34 DBA AT 10M DURING DAY AND 26 DBA AT 10M DURING THE NIGHT.

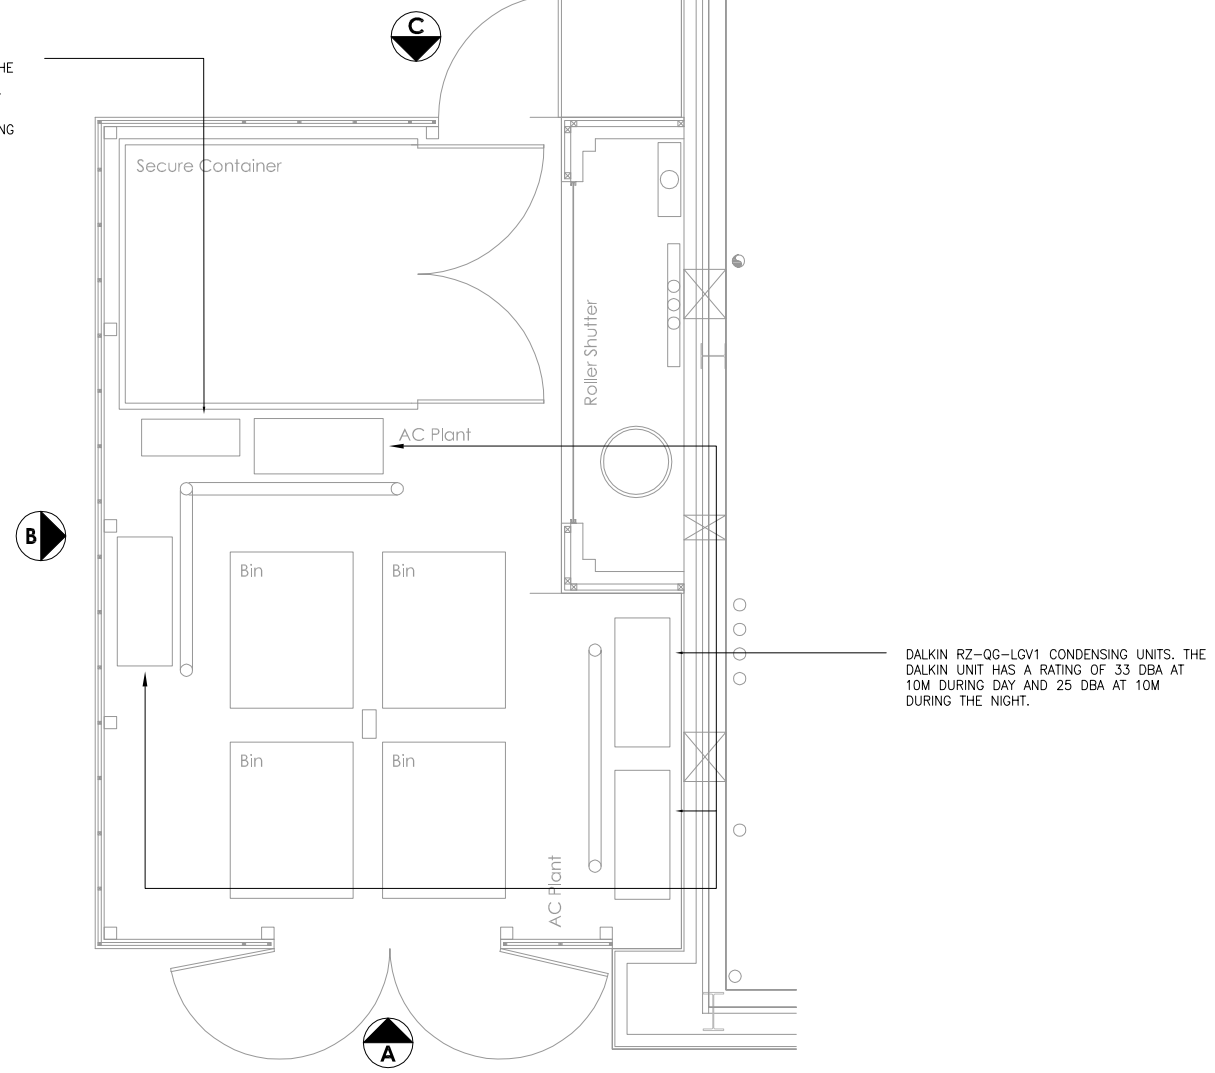


DALKIN RZ-QG-LGV1 CONDENSING UNITS. THE DALKIN UNIT HAS A RATING OF 33 DBA AT 10M DURING DAY AND 25 DBA AT 10M DURING THE NIGHT.

Detailed Compound Plan - Scale 1:50

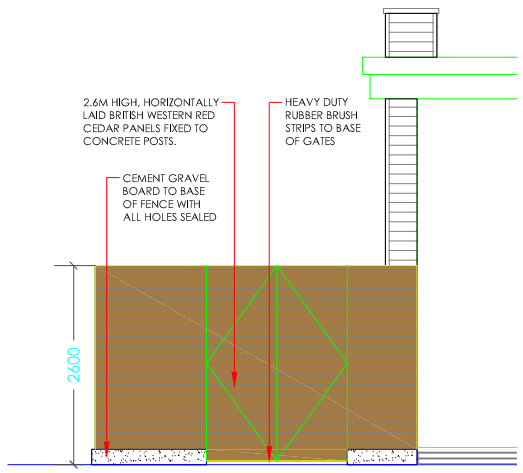

Elevation A

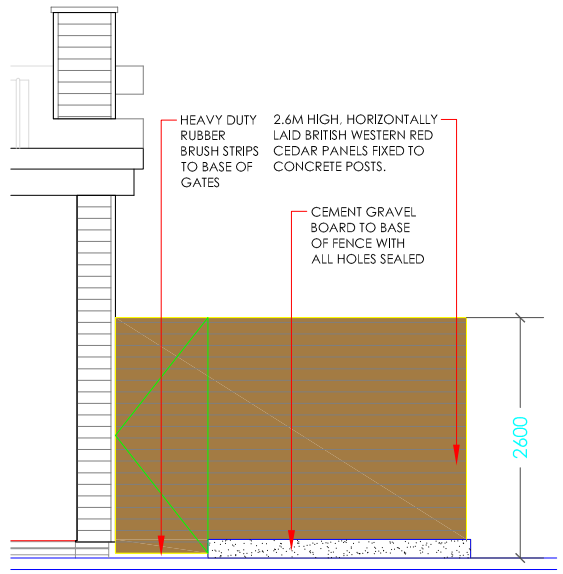

Elevation C

Rev.	Date	Description	By	Ch.k

Drawing Status
PLANNING

QED
Quality Engineering Design Ltd
MANCHESTER OFFICE
77 Tib Street
Manchester
M4 1LS
Tel: 0161 236 5050
www.qedesign.co.uk

Client
Costa Coffee
Ruabon Park
Park Road
Ruabon
North Wales

Project
Costa Coffee

Drawing Title
MECHANICAL SERVICES
PLANT & BINSTORE
PLAN

Drg No.	Revision
18–818/M/101	–

Scale	Date	Drawn	Engineer	Checked
1:50@A1	22.11.18	L.V.	J.V.	J.V.