


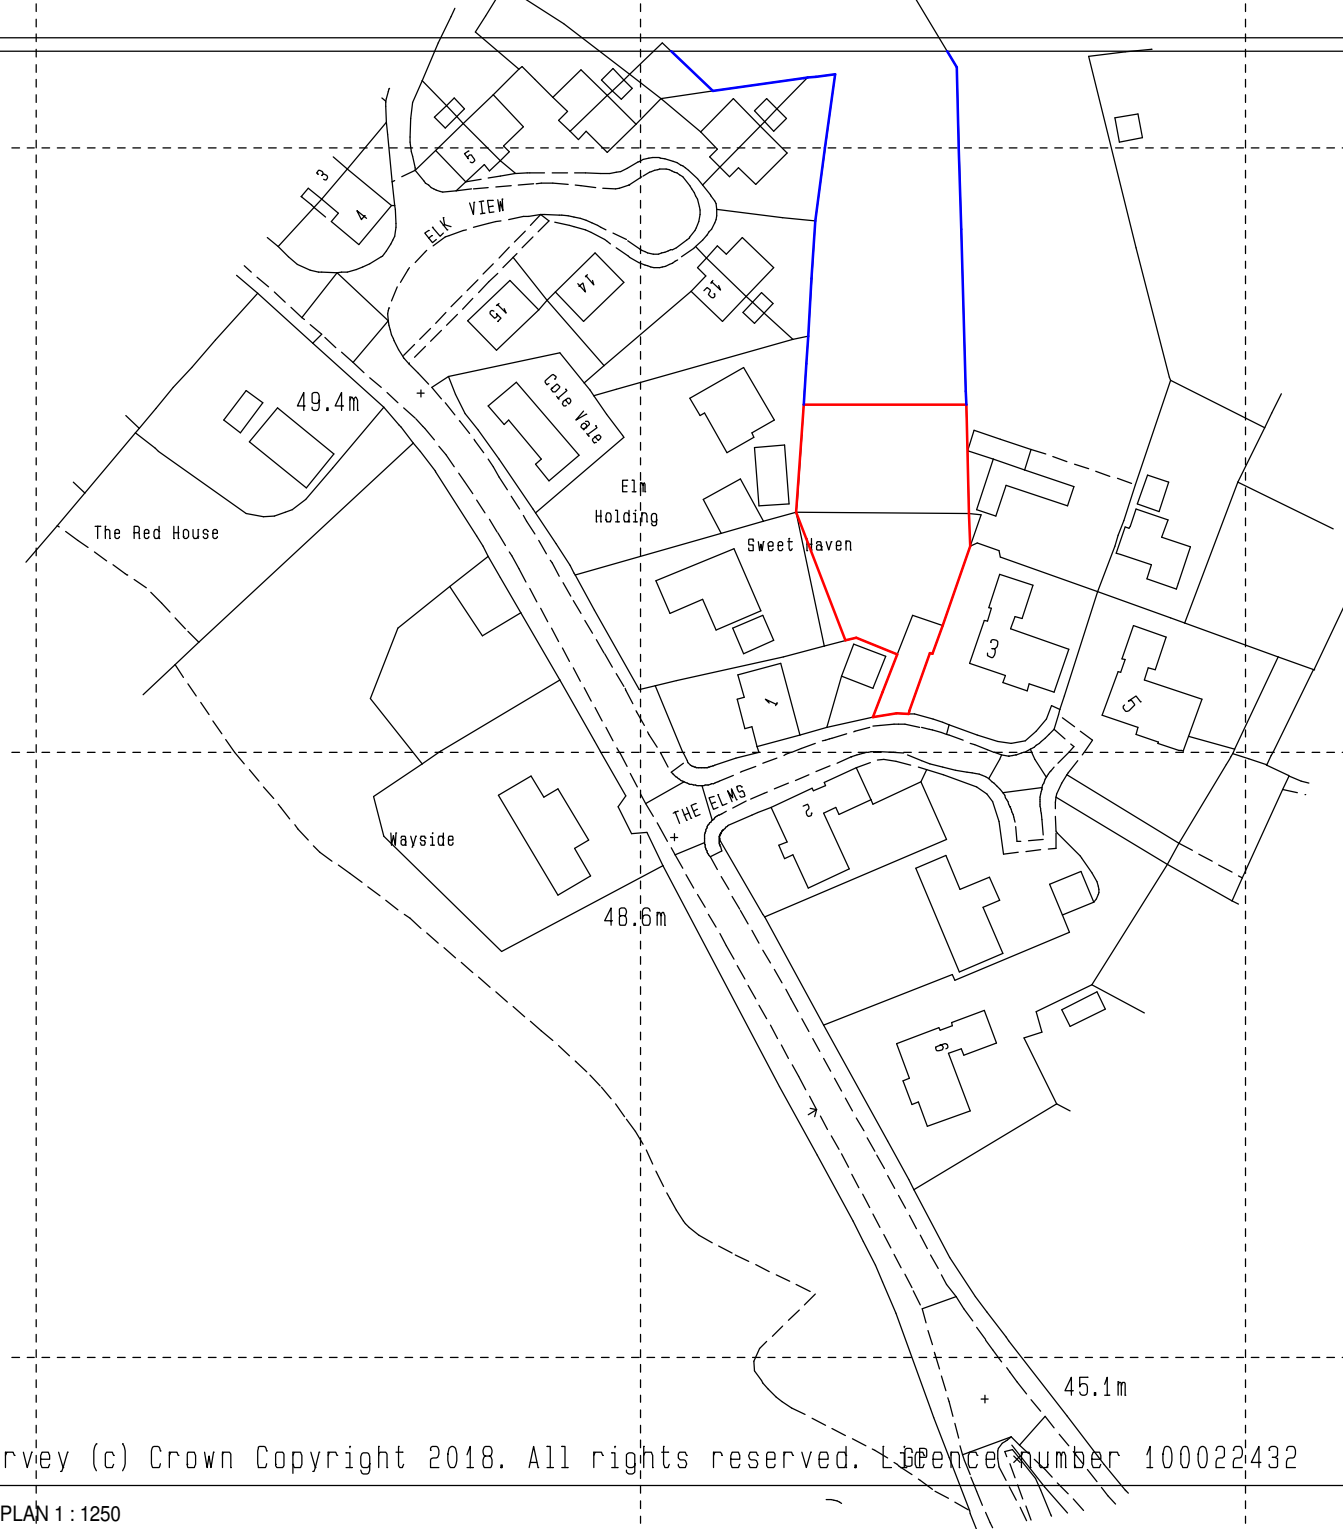

Ordnance Survey (c) Crown Copyright 2018. All rights reserved. Licence number 100022432

NOTES:
All drawings and specifications contained in this document are the copyright of ARH Architectural Design.
All dimensions must be checked on site and not relied upon the drawings.
All discrepancies must be notified to the Agent immediately.

KEY :

-	-	-
Rev	Date	Revisions
Drawn by :	A.R. HEWITT	Date : JANUARY 2019

ARH Architectural Design
206 Liverpool Road,
Whitchurch,
Shropshire,
SY13 1UT

Tel: 07891 147512
e-mail
arharchitecturaldesign@gmail.com

© copyright This drawing must not be reproduced without the obtaining written permission

Client :

Mr M Paton

Job Title :

PROPOSED NEW DWELLING AT
1 THE ELMS
TALLARIN GREEN
MALPAS
SY14 7HY

Drawing Title :

SITE LOCATION PLAN

Dwg No :

HS09800

Scale :

As Shown @ A4

Rev :

-

