




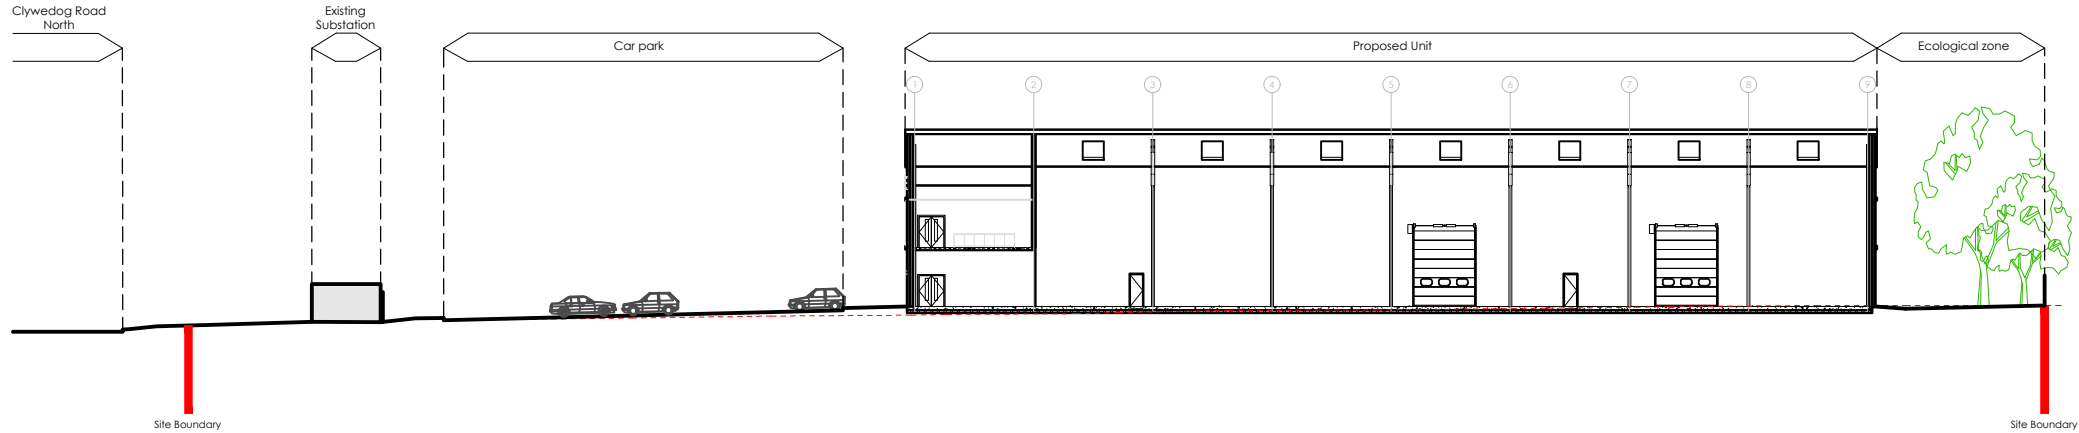


Section A-A 1:500

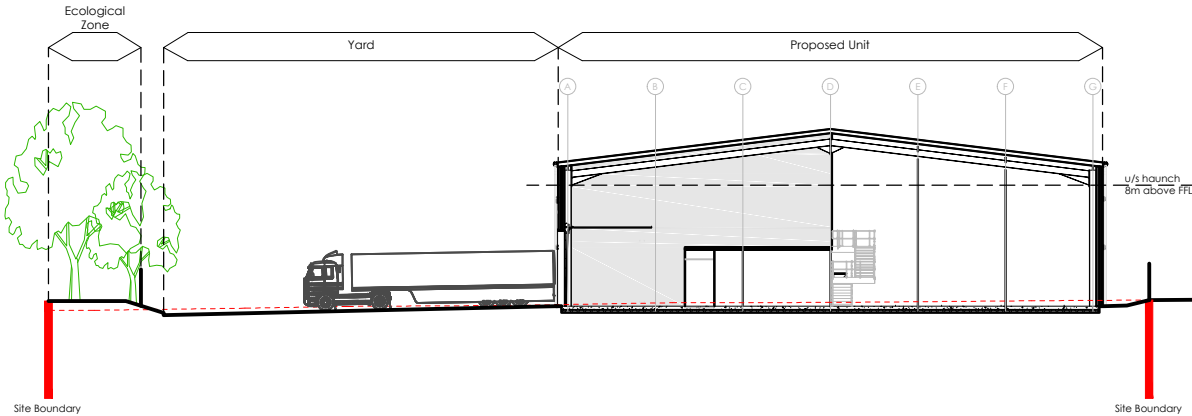

Section B-B 1:500

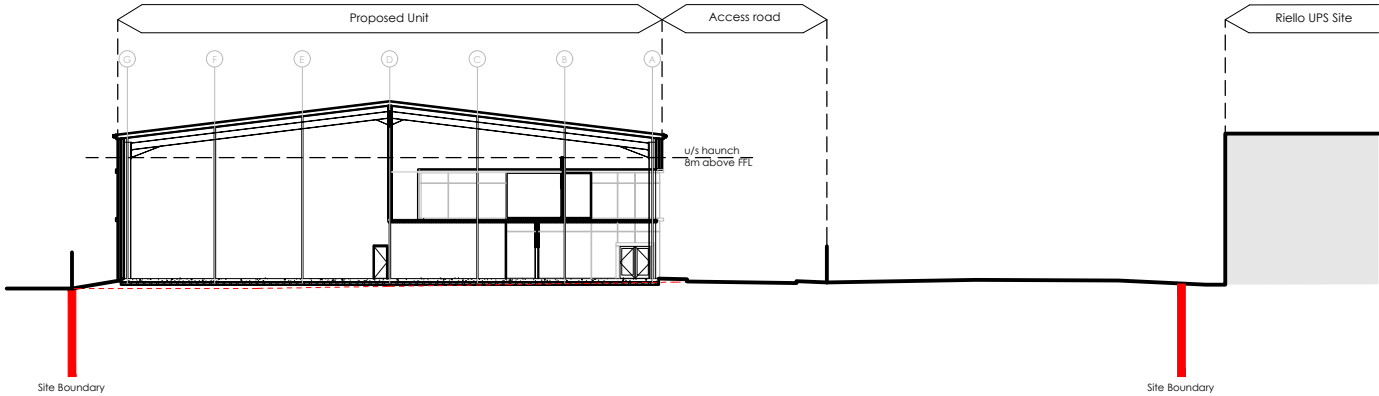

Section C-C 1:500

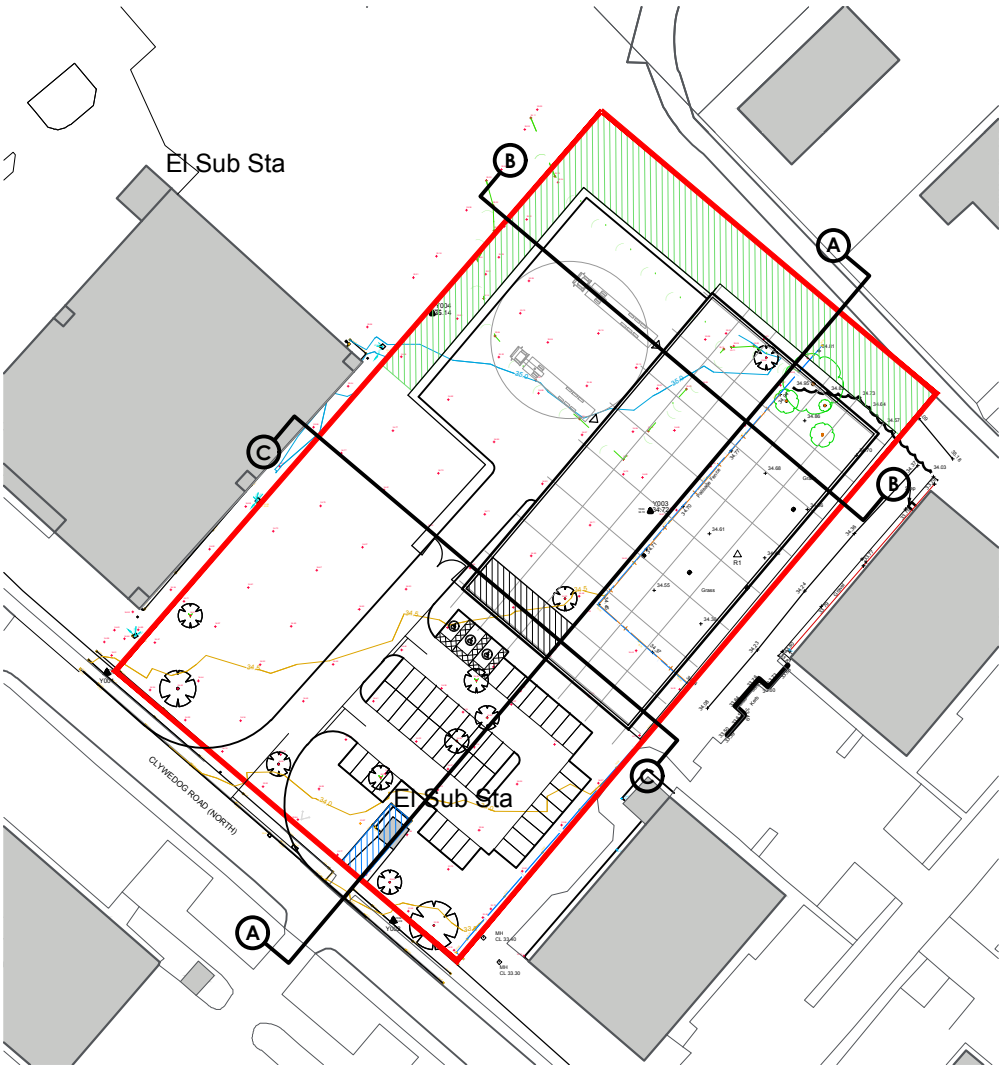

Key Plan: 1:1250

NOTES

- All dimensions and levels are to be checked on site.
- Any discrepancies are to be reported to the architect before any work commences
- This drawing shall not be scaled to ascertain any dimensions. Work to figured dimensions only.
- This drawing shall not be reproduced without express written permission from AEW.
- Title overlay drawings and ownership boundaries are produced using all reasonable endeavors. AEW cannot be responsible for the accuracy or scale discrepancy of base plans supplied to them.
- All works are to be undertaken in accordance with Building Regulations and the latest British Standards.
- All proprietary materials and products are to be used strictly in accordance with the manufacturers recommendations.

CDM 2015

Client notified of duties: XX/XX/XXXX
Principal Designer: XXX

Unless noted below, all known hazards have been highlighted on the drawing:

P1	08/11/18	TF	DOH
Initial Issue			
REV	Date	Drawn by:-	Checked by:-
Status	Purpose of Issue		
S2	For Approval		
drawing stage	Planning		
client	FI Real Estate Management Ltd		
project	Clywedog Road North (Site 2) Wrexham		
drawing title	Proposed Site Sections		
date	08/11/18	drawn	TF
scale@A3	1:500	checked	DOH