



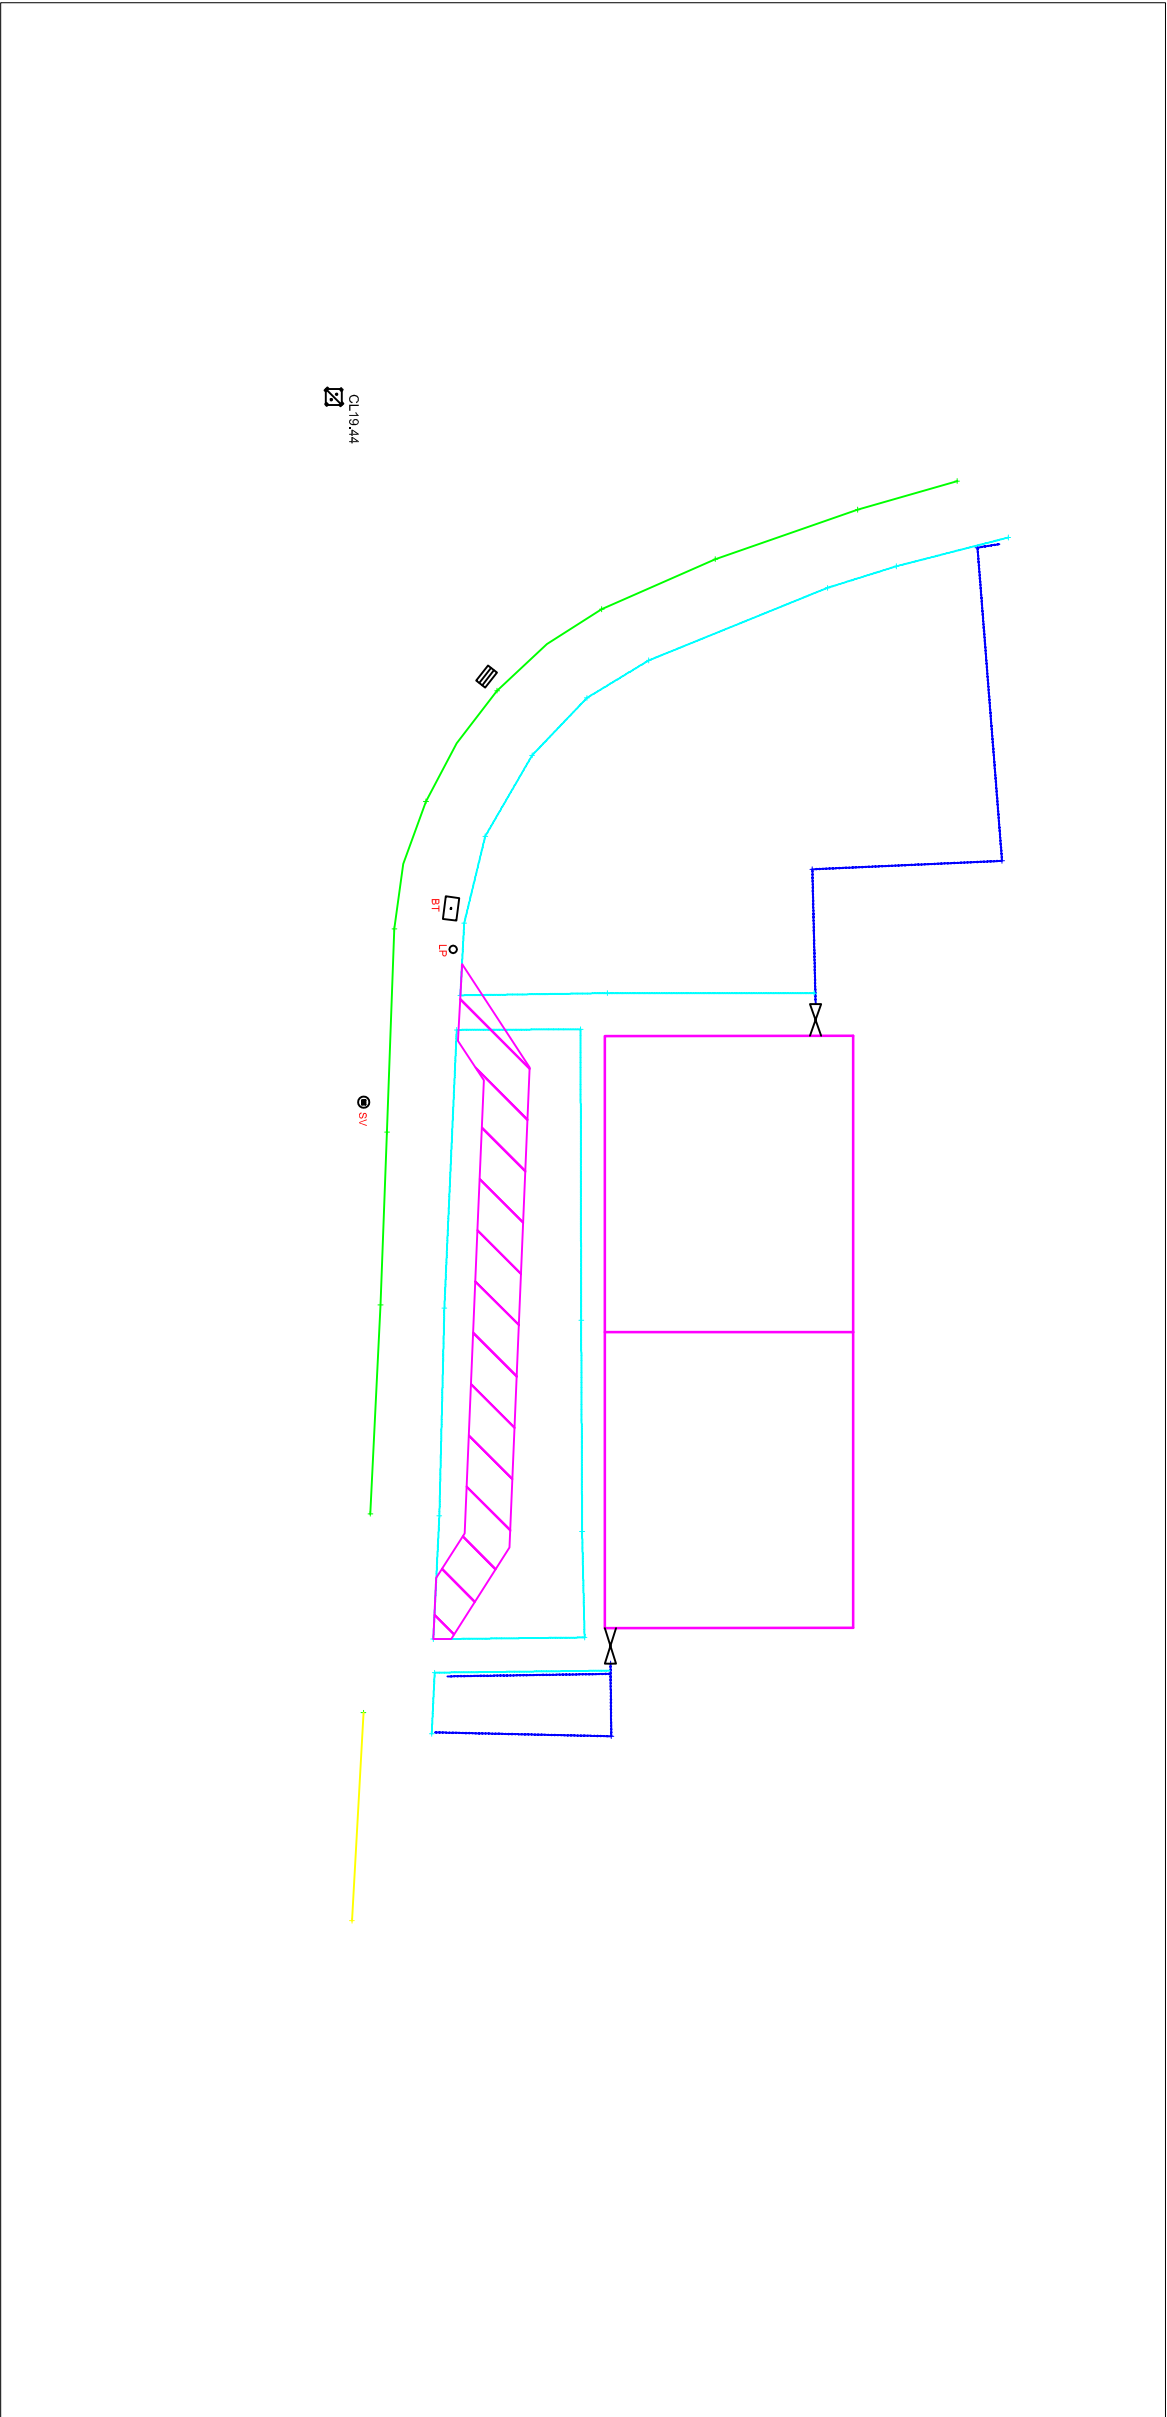

Position of Relocated Footpath      Scale 1:200



KEY - LAND TAKE

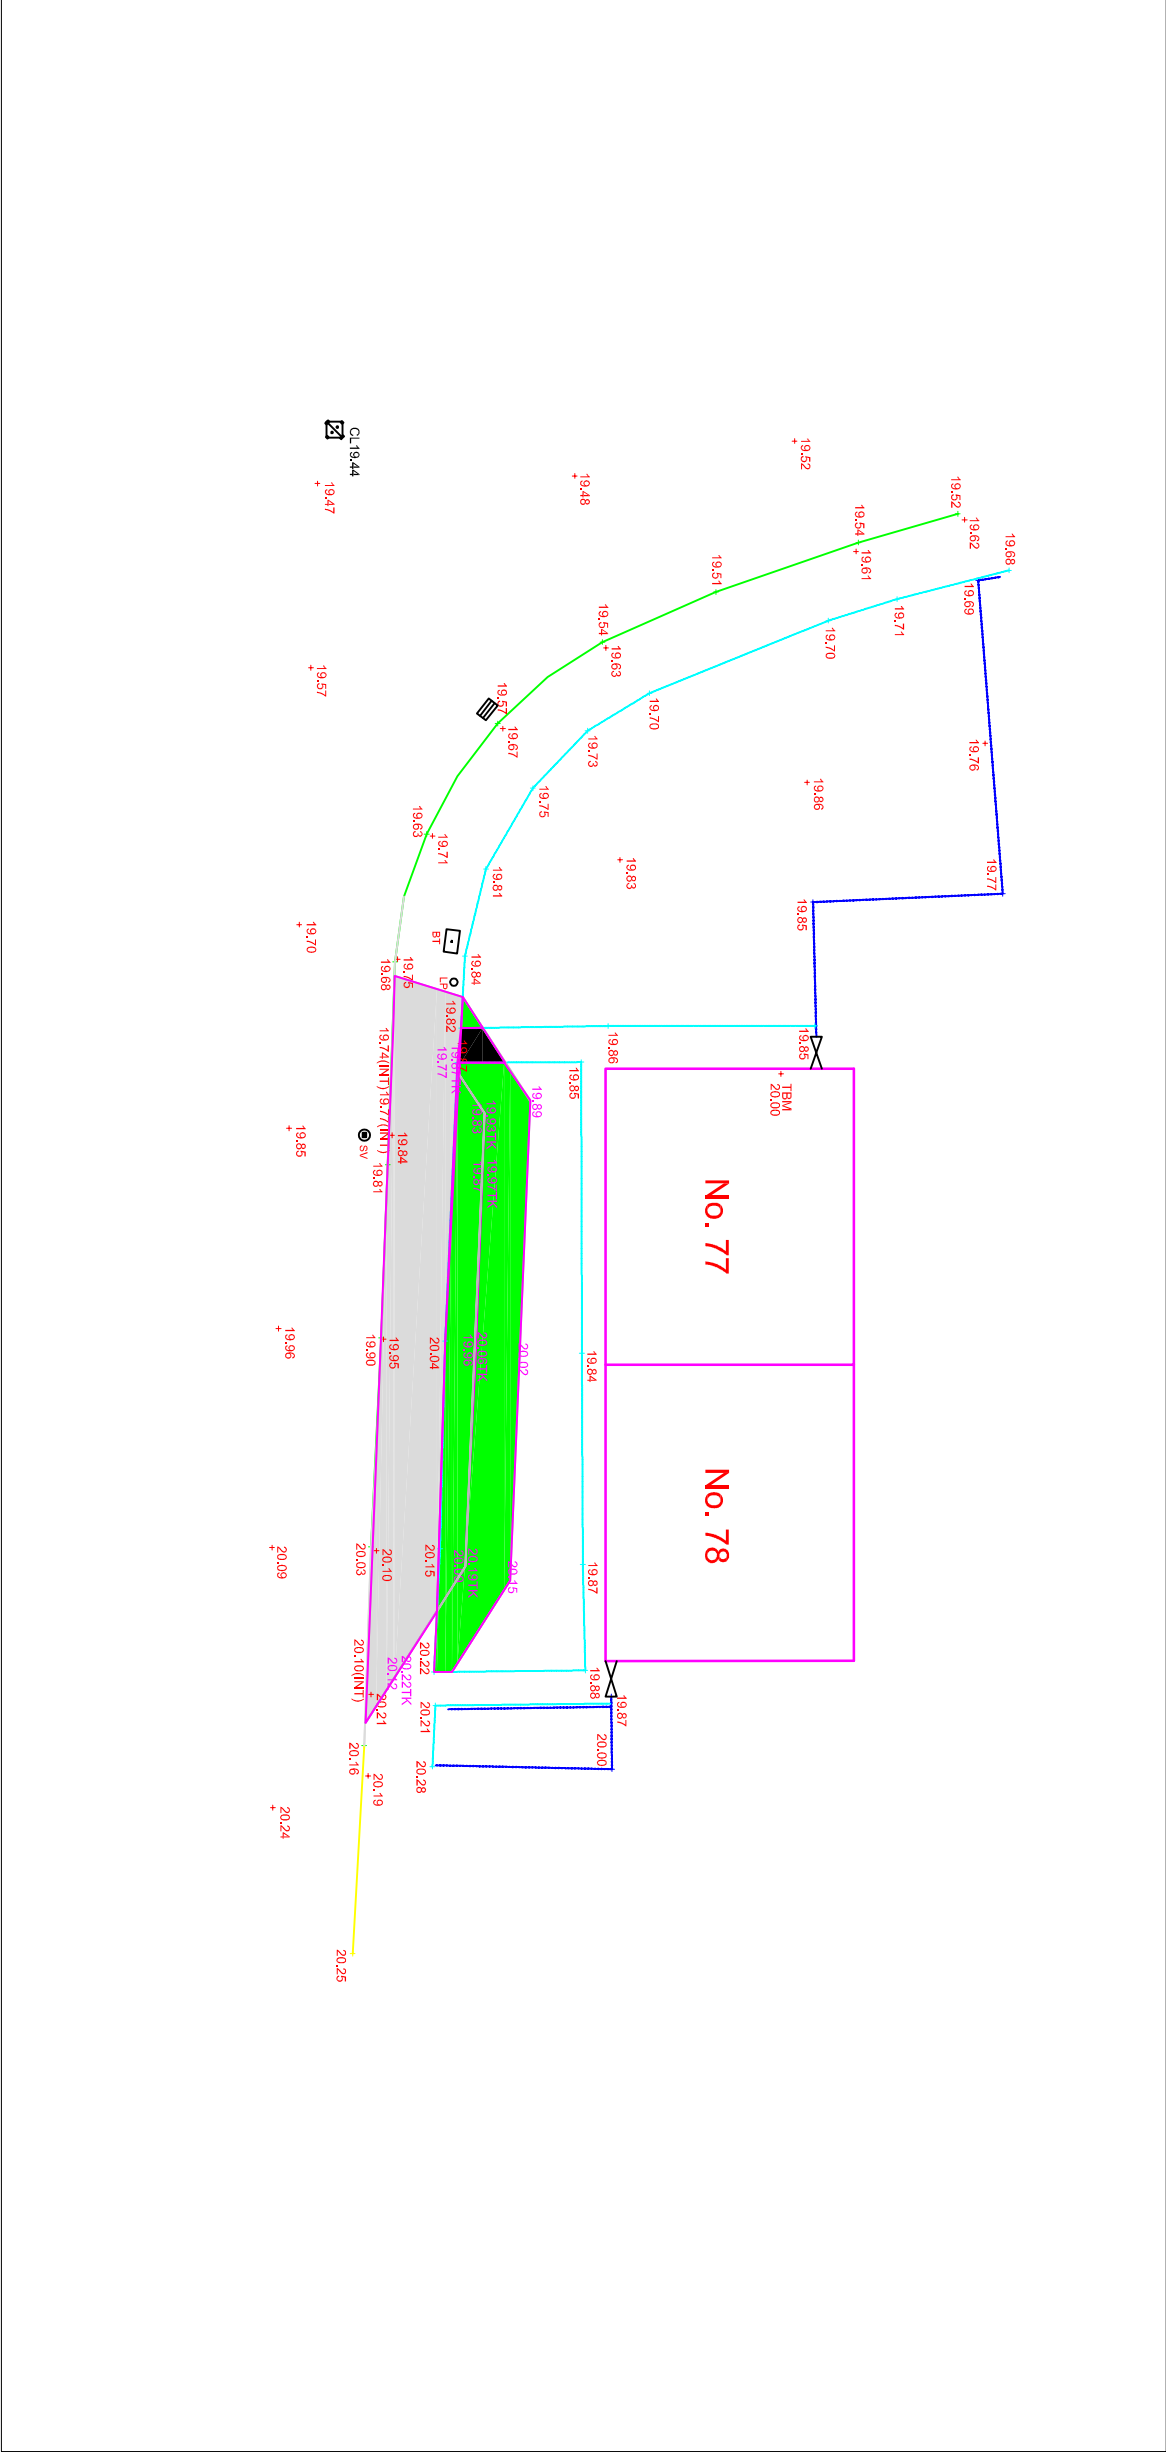


Proposed On Street Parking Land Take      Scale 1:200



Area of Footpath on Council Property 1 m2



Area of Adopted Footpath 32m2

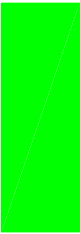

Area of Garden 32m2