


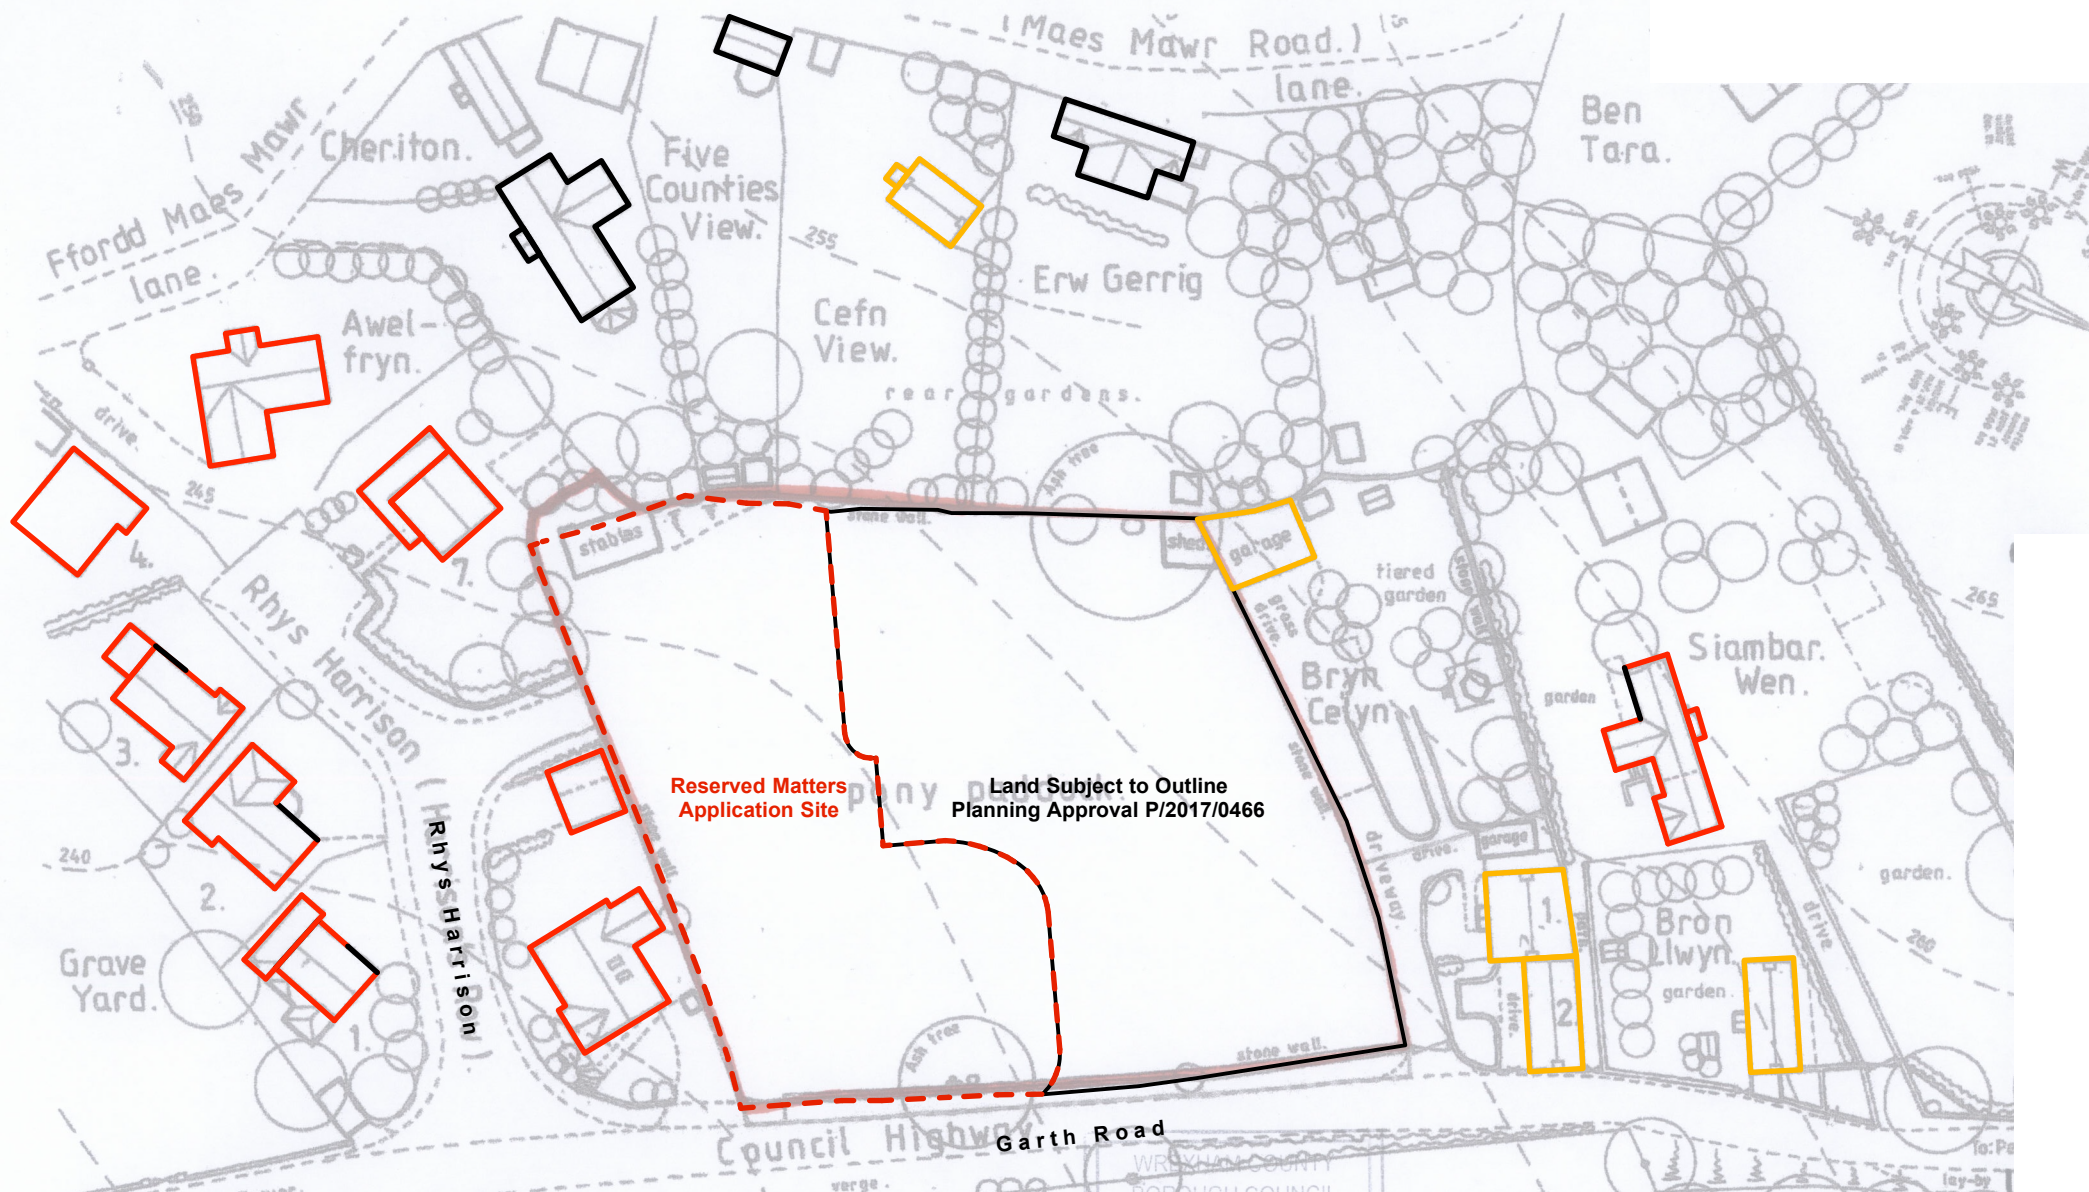

Elevation Materials Key

- Facing brick
- Render
- Natural stone

Job: Bryn Celyn, Garth Road, Garth	Drawing No: 122-108	Scale: NTS	rev.
Client: N S & J Titlow	Drawing Title: Site Context - Elevation Materials	Date: 18.05.2019	

John Fielding
Architecture and Design