



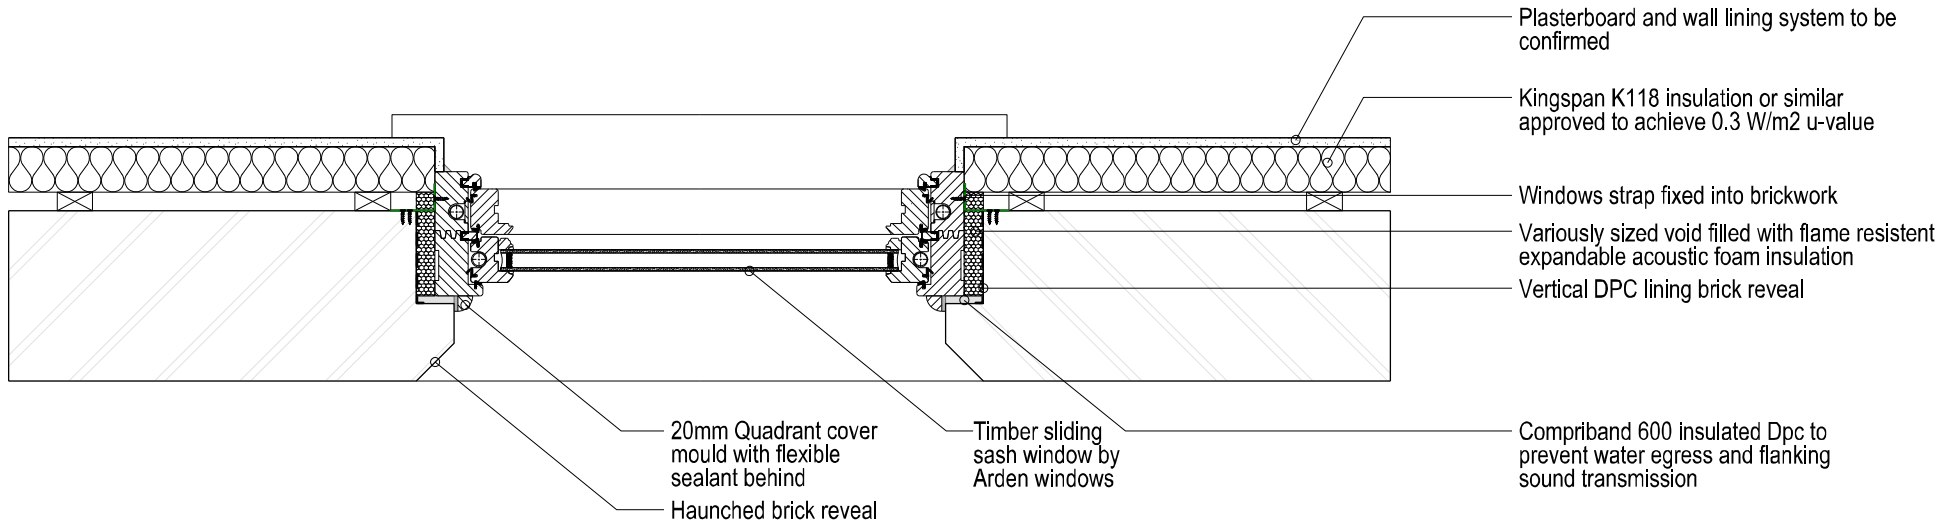

TYPICAL TIMBER SLIDING SASH WINDOW DETAIL (SINGLE BRICK WALL)

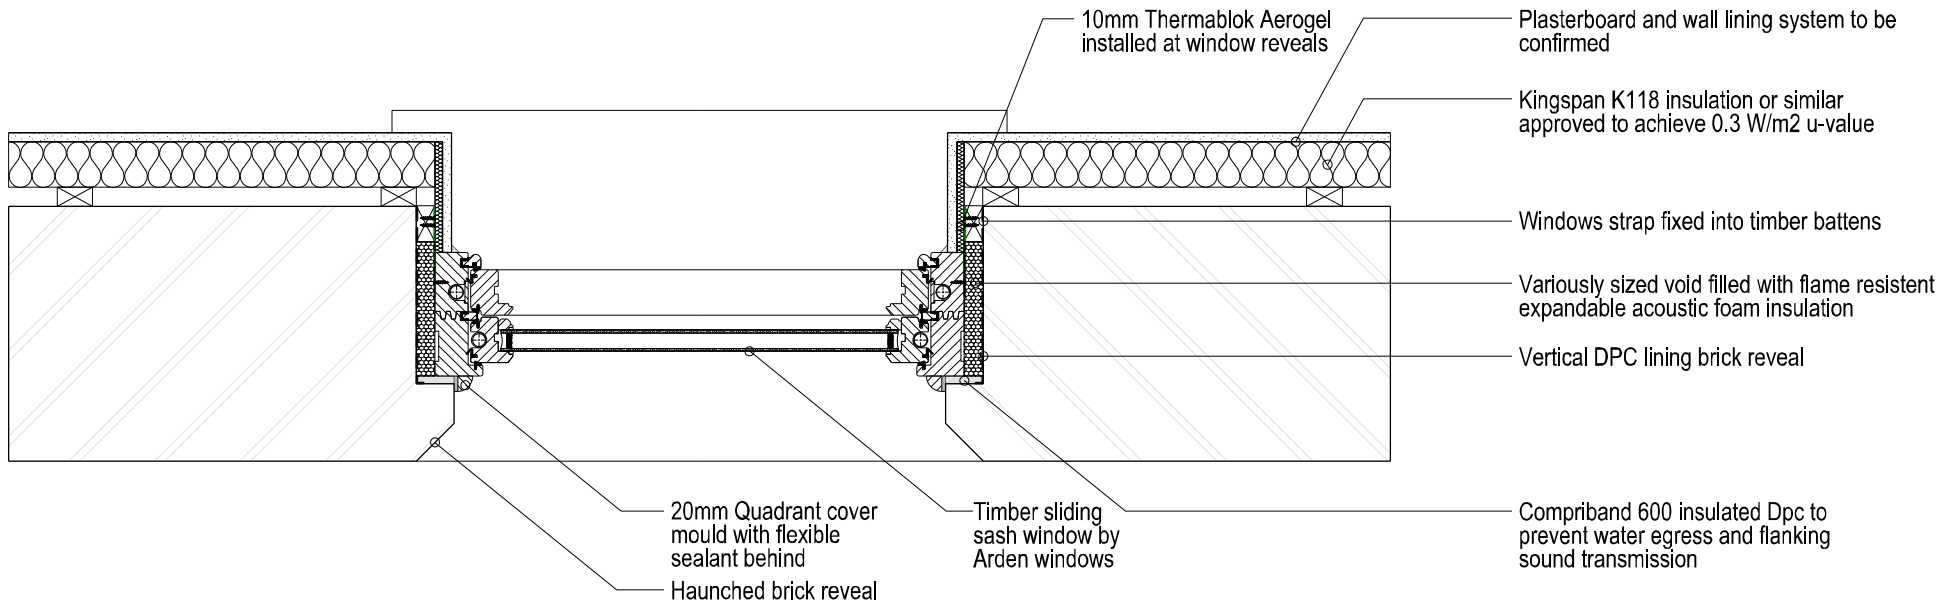

TYPICAL TIMBER SLIDING SASH WINDOW DETAIL (1 ½ BRICK WALL)

PROJECT

GROSVENOR ROAD
WREXHAM LL11 1DB

TITLE

TIMBER WINDOW
JAMB DETAILS

SIZE

A3

STATUS

SKETCH

PROJECT No

1449

DRAWING No

SK.57

DRAWN by

MG

CHECKED

...

DATE

08.09.17

SCALE (u.n.o)

1:10

JOHN MCCALL ARCHITECTS LTD

No .1 Arts Village, Henry Street, Liverpool L1 5BS Tel: 0151 707 1818 Fax: 707 1819

Old Coop Building, Church Street, Hayfield, SK22 2JE e-mail: admin@johnmccall.co.uk