




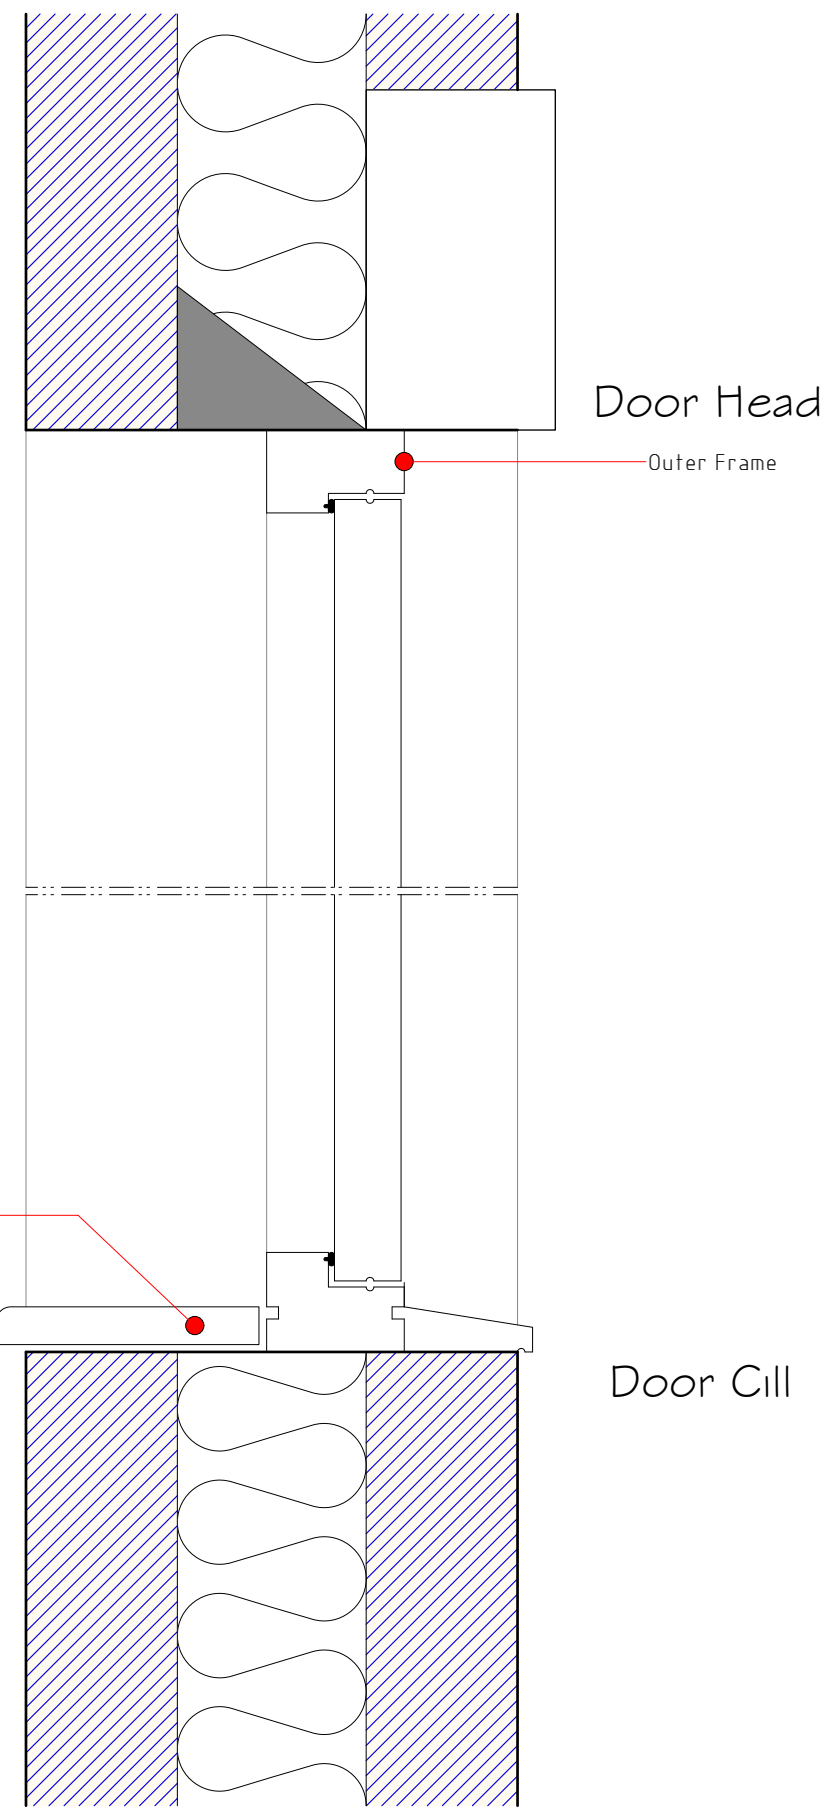


Door Section 1:5

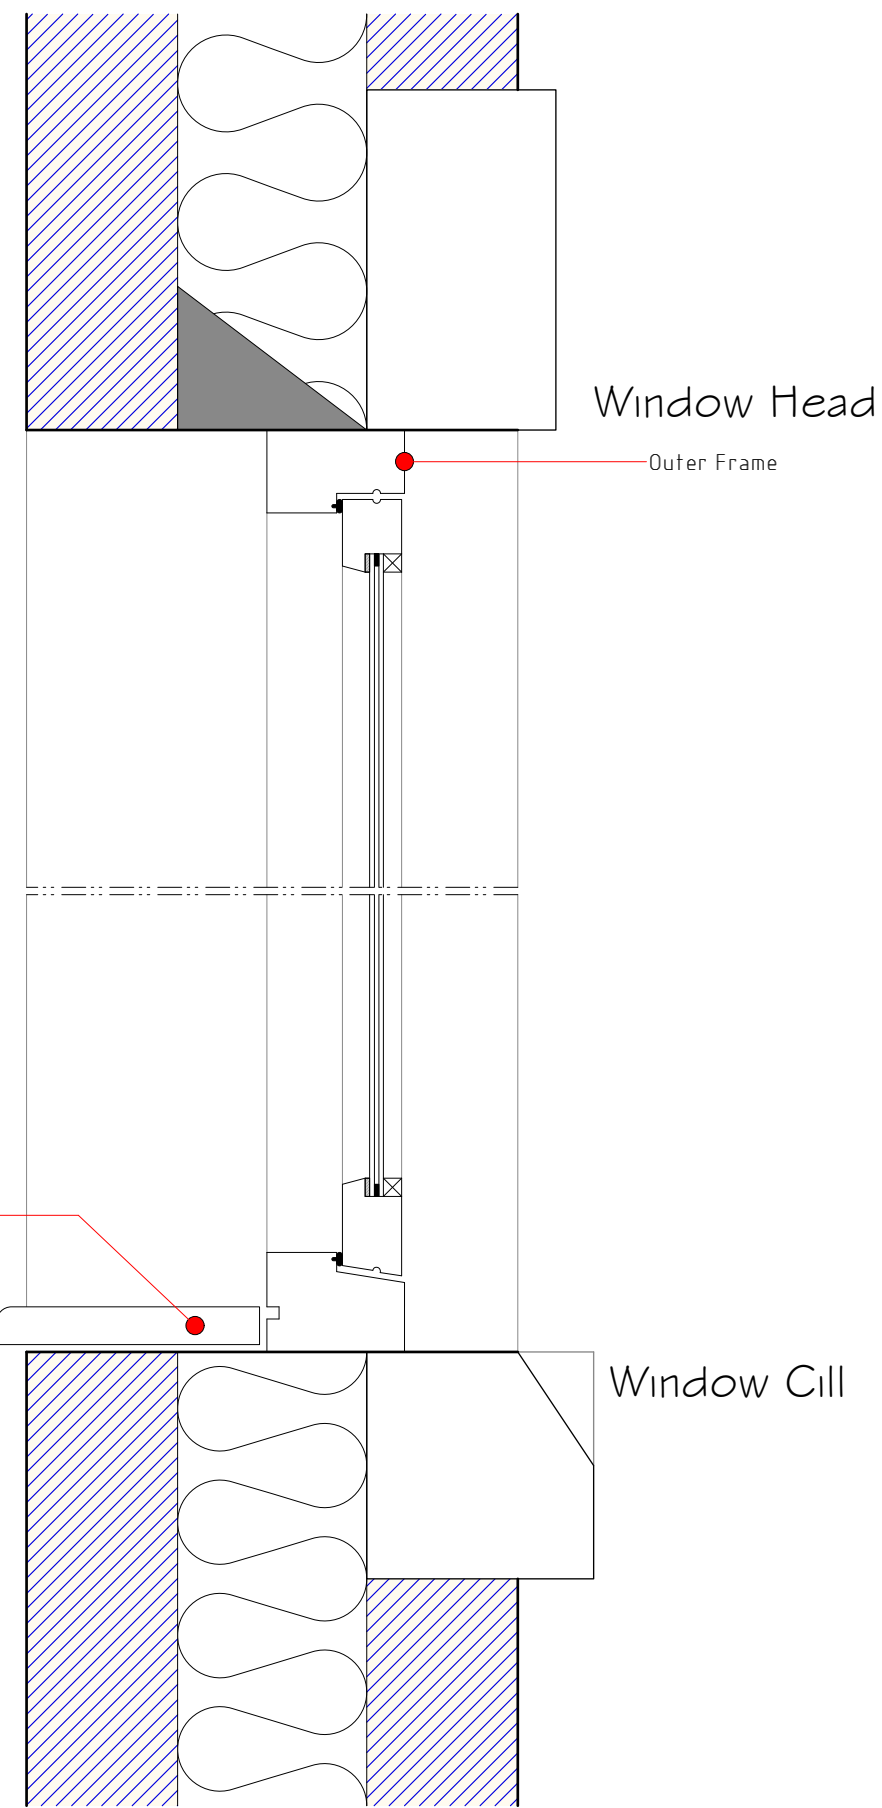


Window Section 1:5

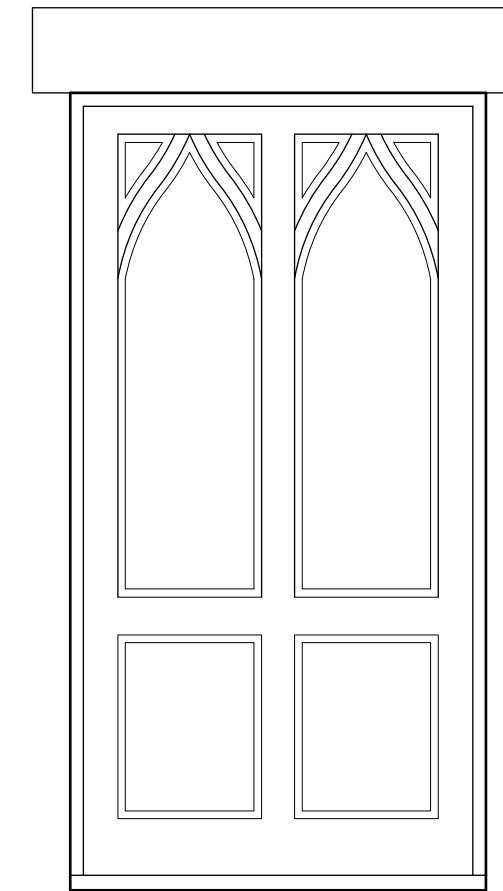


Door Elevation 1:20

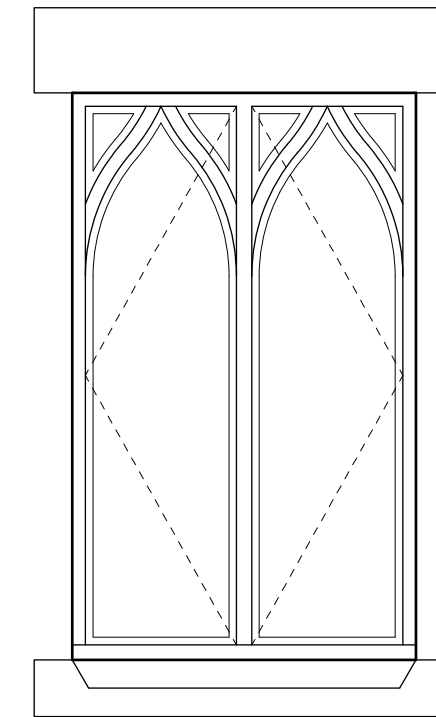

Window Elevation Style A 1:20

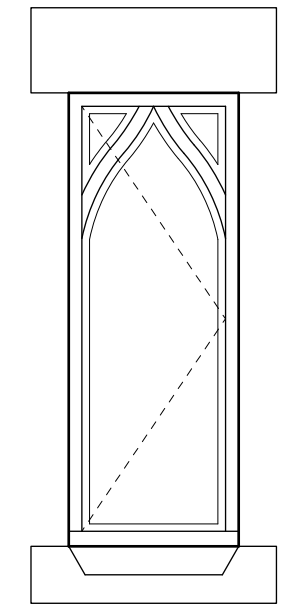

Window Elevation Style B 1:20

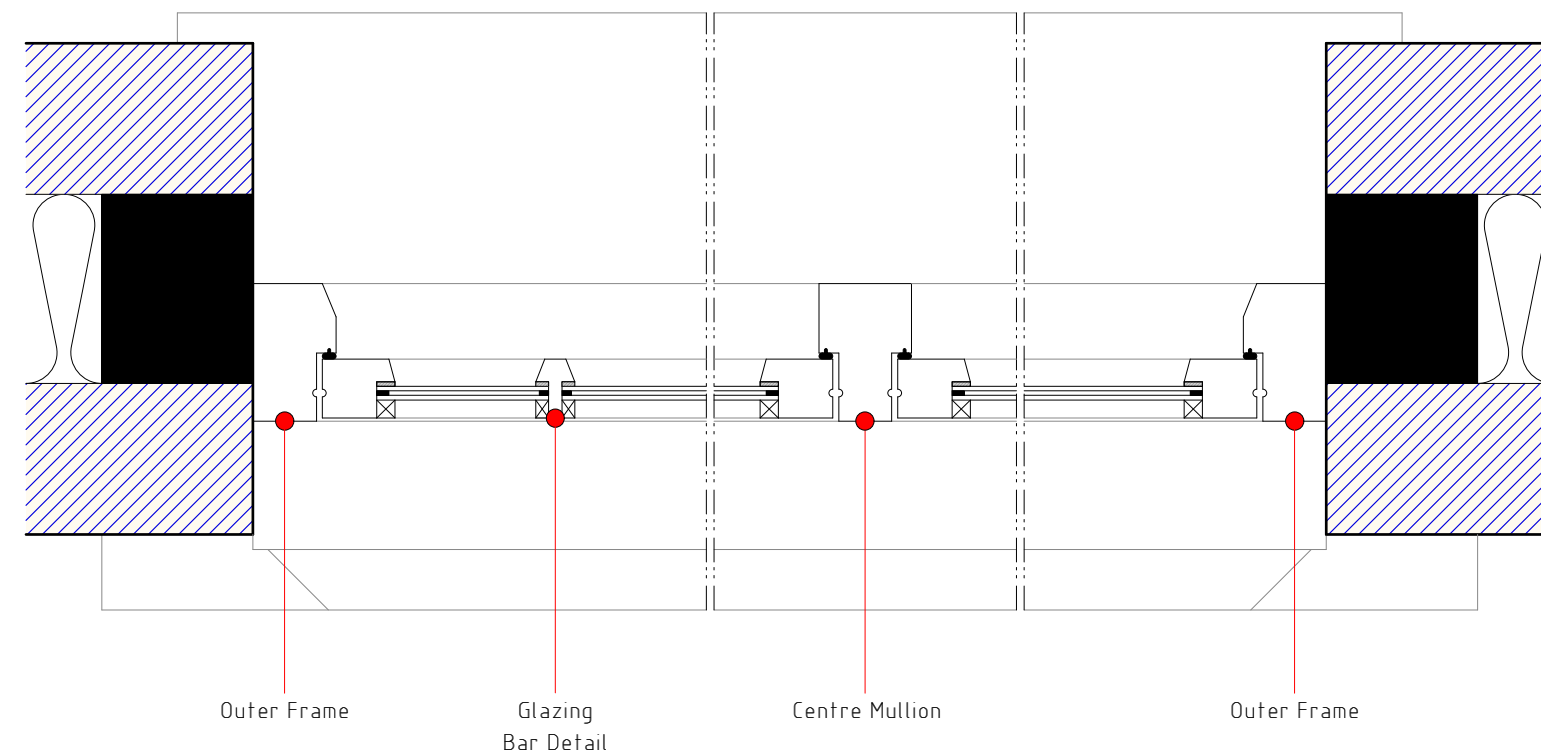

Window Plan with Vertical Mullions 1:5

WINDOWS / GLAZING  
New windows are to comprise sealed double glazed units set within good quality softwood frames. Windows to achieve a minimum U-value of 1.6 W/m<sup>2</sup>K. Opening areas of windows are to be equal to at least 5% of enclosed floor area with part of the opening set at 1750mm above floor level. Glazing in critical locations such as within 800mm of floor level to windows, within 1500mm of floor level to doors, and windows adjacent to doors is to consist of toughened safety glass in accordance with BS 6206 and permanently marked.

|     |      |                 |         |
|-----|------|-----------------|---------|
|     |      |                 |         |
|     |      |                 |         |
| B   | 9/18 | Planning Amends | E.M.J   |
| A   | 8/18 | Planning Amends | E.M.J   |
| Rev | Date | Detail          | Initial |

|                                                                                  |                              |
|----------------------------------------------------------------------------------|------------------------------|
| Project:<br><br>Proposed alterations at<br>The Lemon Tree<br>Wrexham<br>LL11 2LP |                              |
| Title:<br>Window &<br>Door Details                                               | Scale: (A2)<br>1:5 &<br>1:20 |

|                              |                        |
|------------------------------|------------------------|
| Drawn By:<br><br>S M Eltham  | Date:<br><br>Sept 2018 |
| Drawing No:<br><br>LL070/005 | Sheet:<br><br>1 of 1   |



Office 3K4,  
Redwither Business Tower,  
Wrexham. LL13 9XT  
Tel: 01978 356500  
www.blueprintarchitectural.com  
© copyright all rights reserved