
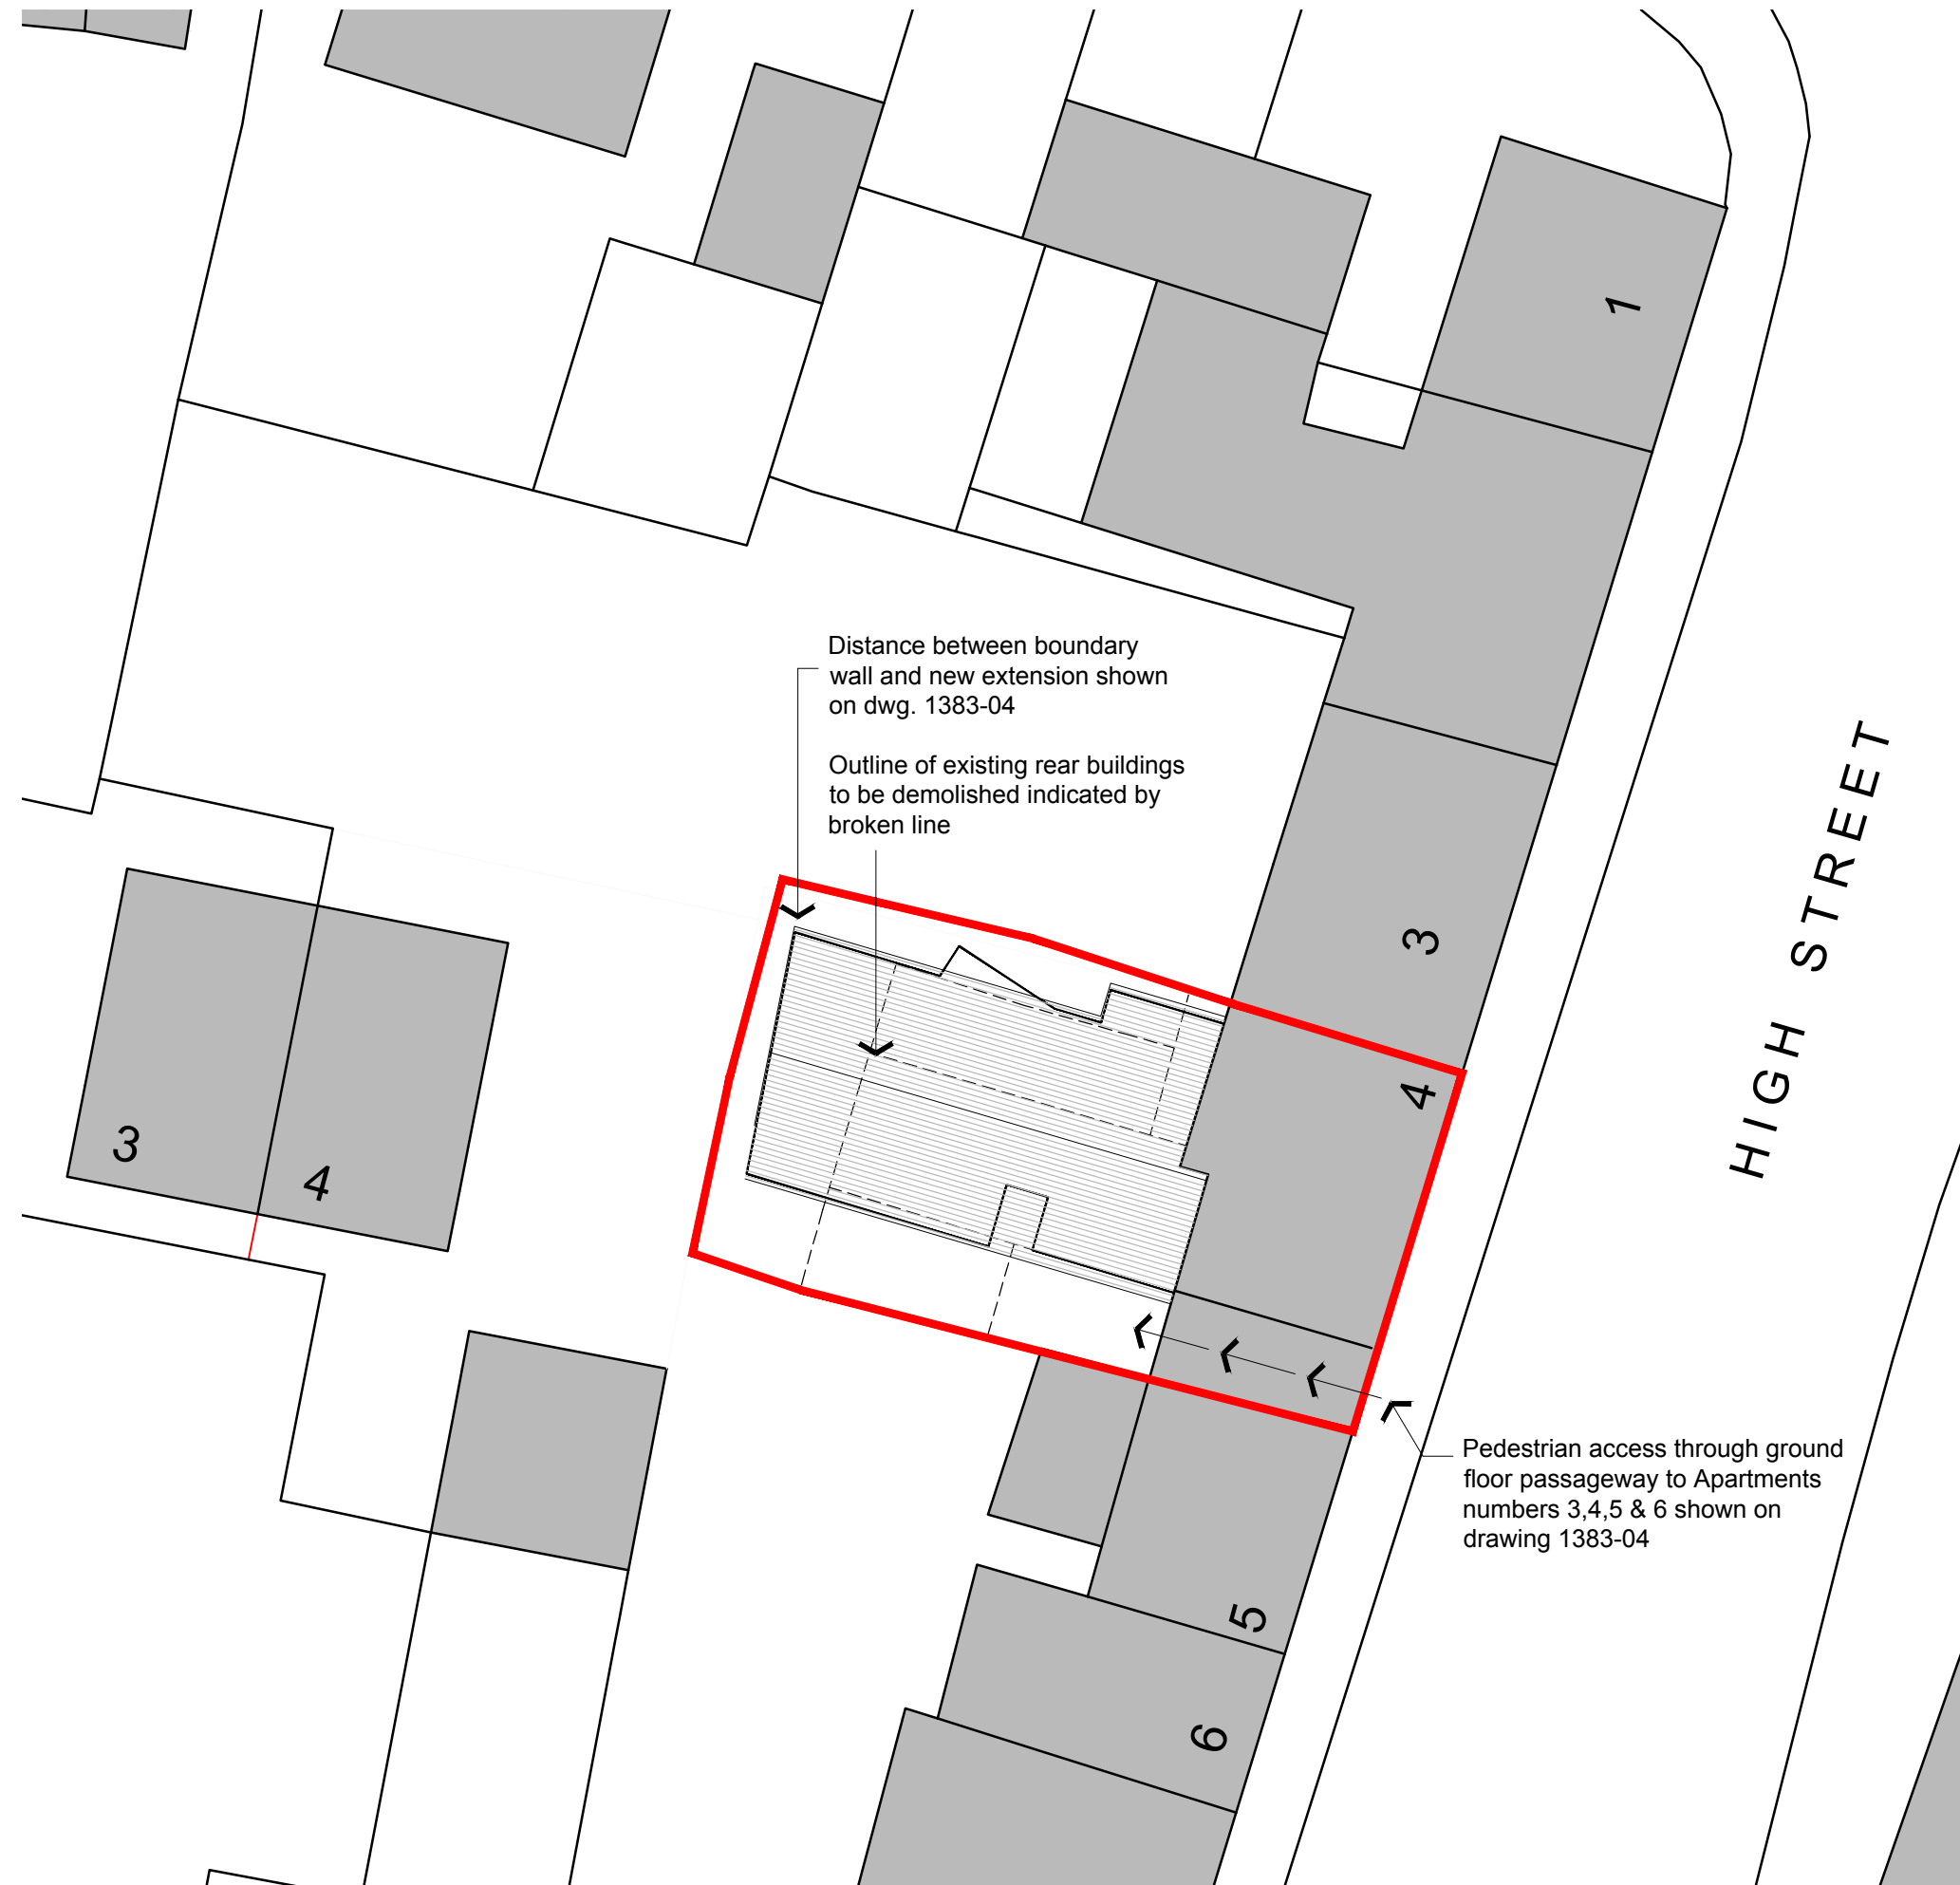


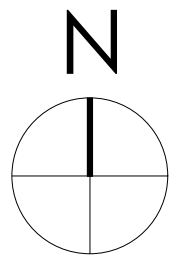

BLOCK PLAN

1:200

All Dimensions & Levels to be checked and verified by the contractor prior to works commencing. Contractors are advised to check dimensions with the architect before setting out on site. Any errors to be reported to the Contract Administrator immediately.

The copyright of this drawing and design is vested in the Architecture Design Services Company and must not be copied or reproduced without written consent.

NOTE

Plan obtained from Promap.co.uk ordnance survey database. Exact location of boundary line must not be determined or scaled from this drawing. Drawing to be used to locate general site area ONLY.

Ordnance Survey, (c) Crown Copyright 2019. All rights reserved. Licence number 100022432

revision	description	date

client
SALINGER REED Ltd.

project
PROPOSED RESIDENTIAL DEVELOPMENT

location
4 , HIGH STREET
OVERTON

title
BLOCK PLAN

drawn by SAL	date APR.19	checked
scale 1:200 @ A3	drawing 1383: 15	revision
issue PLANNING ISSUE		