


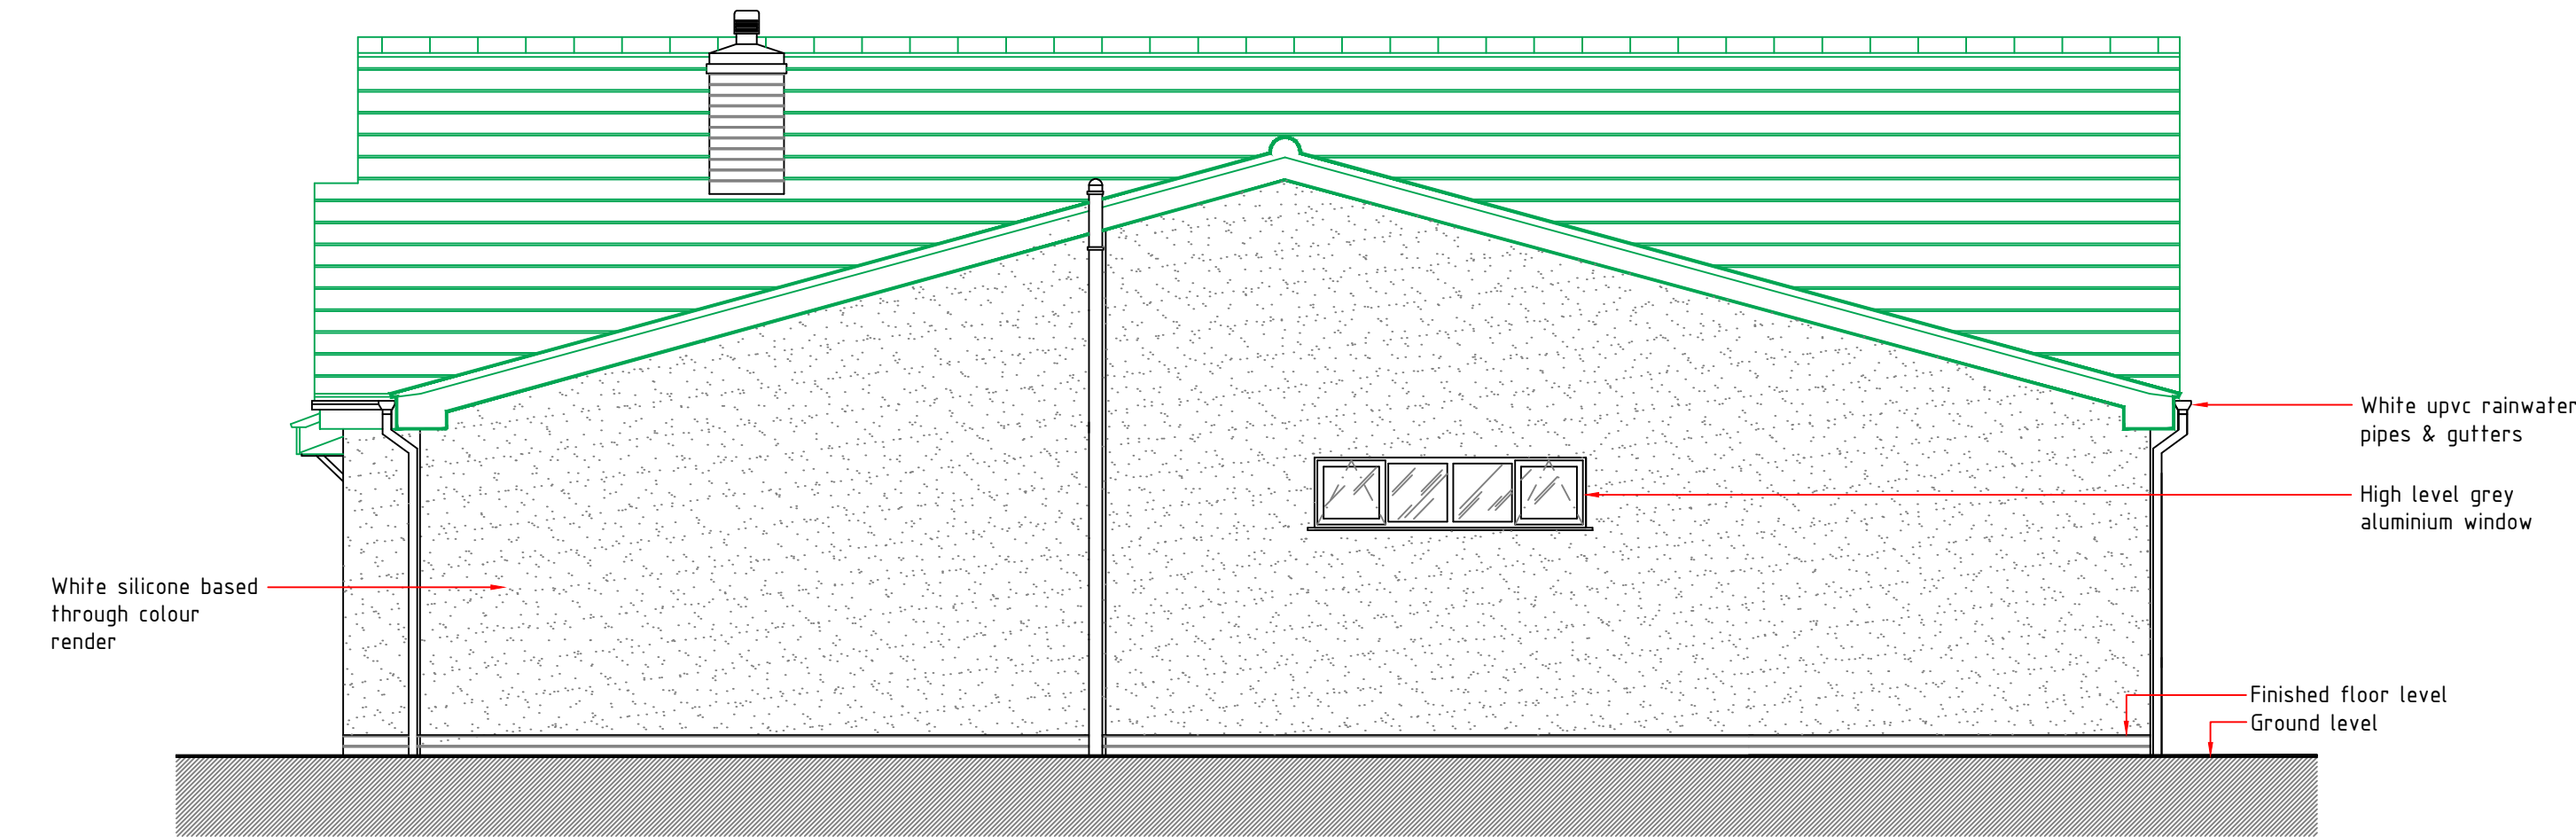


WEST ELEVATION - proposed




NORTH ELEVATION - proposed



SOUTH ELEVATION - proposed

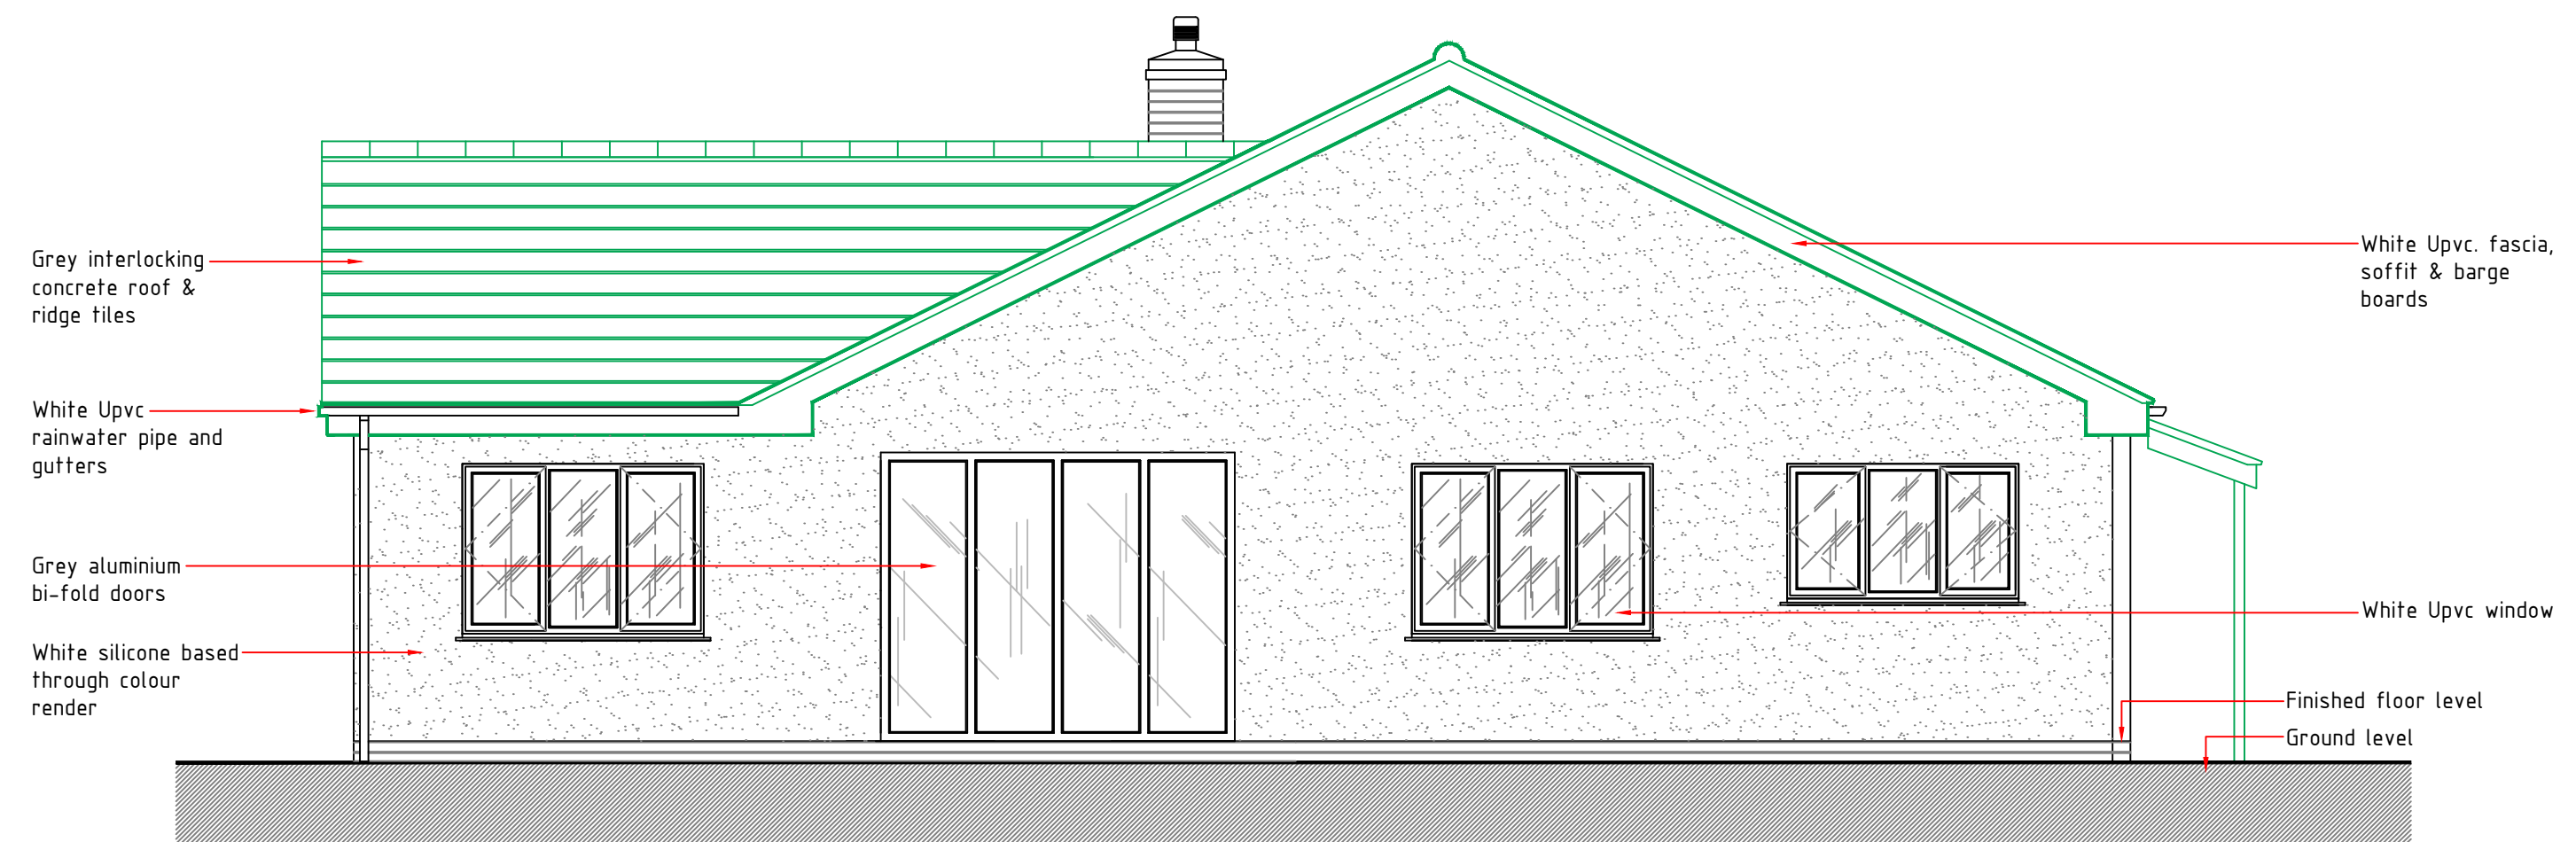

EAST ELEVATION - proposed

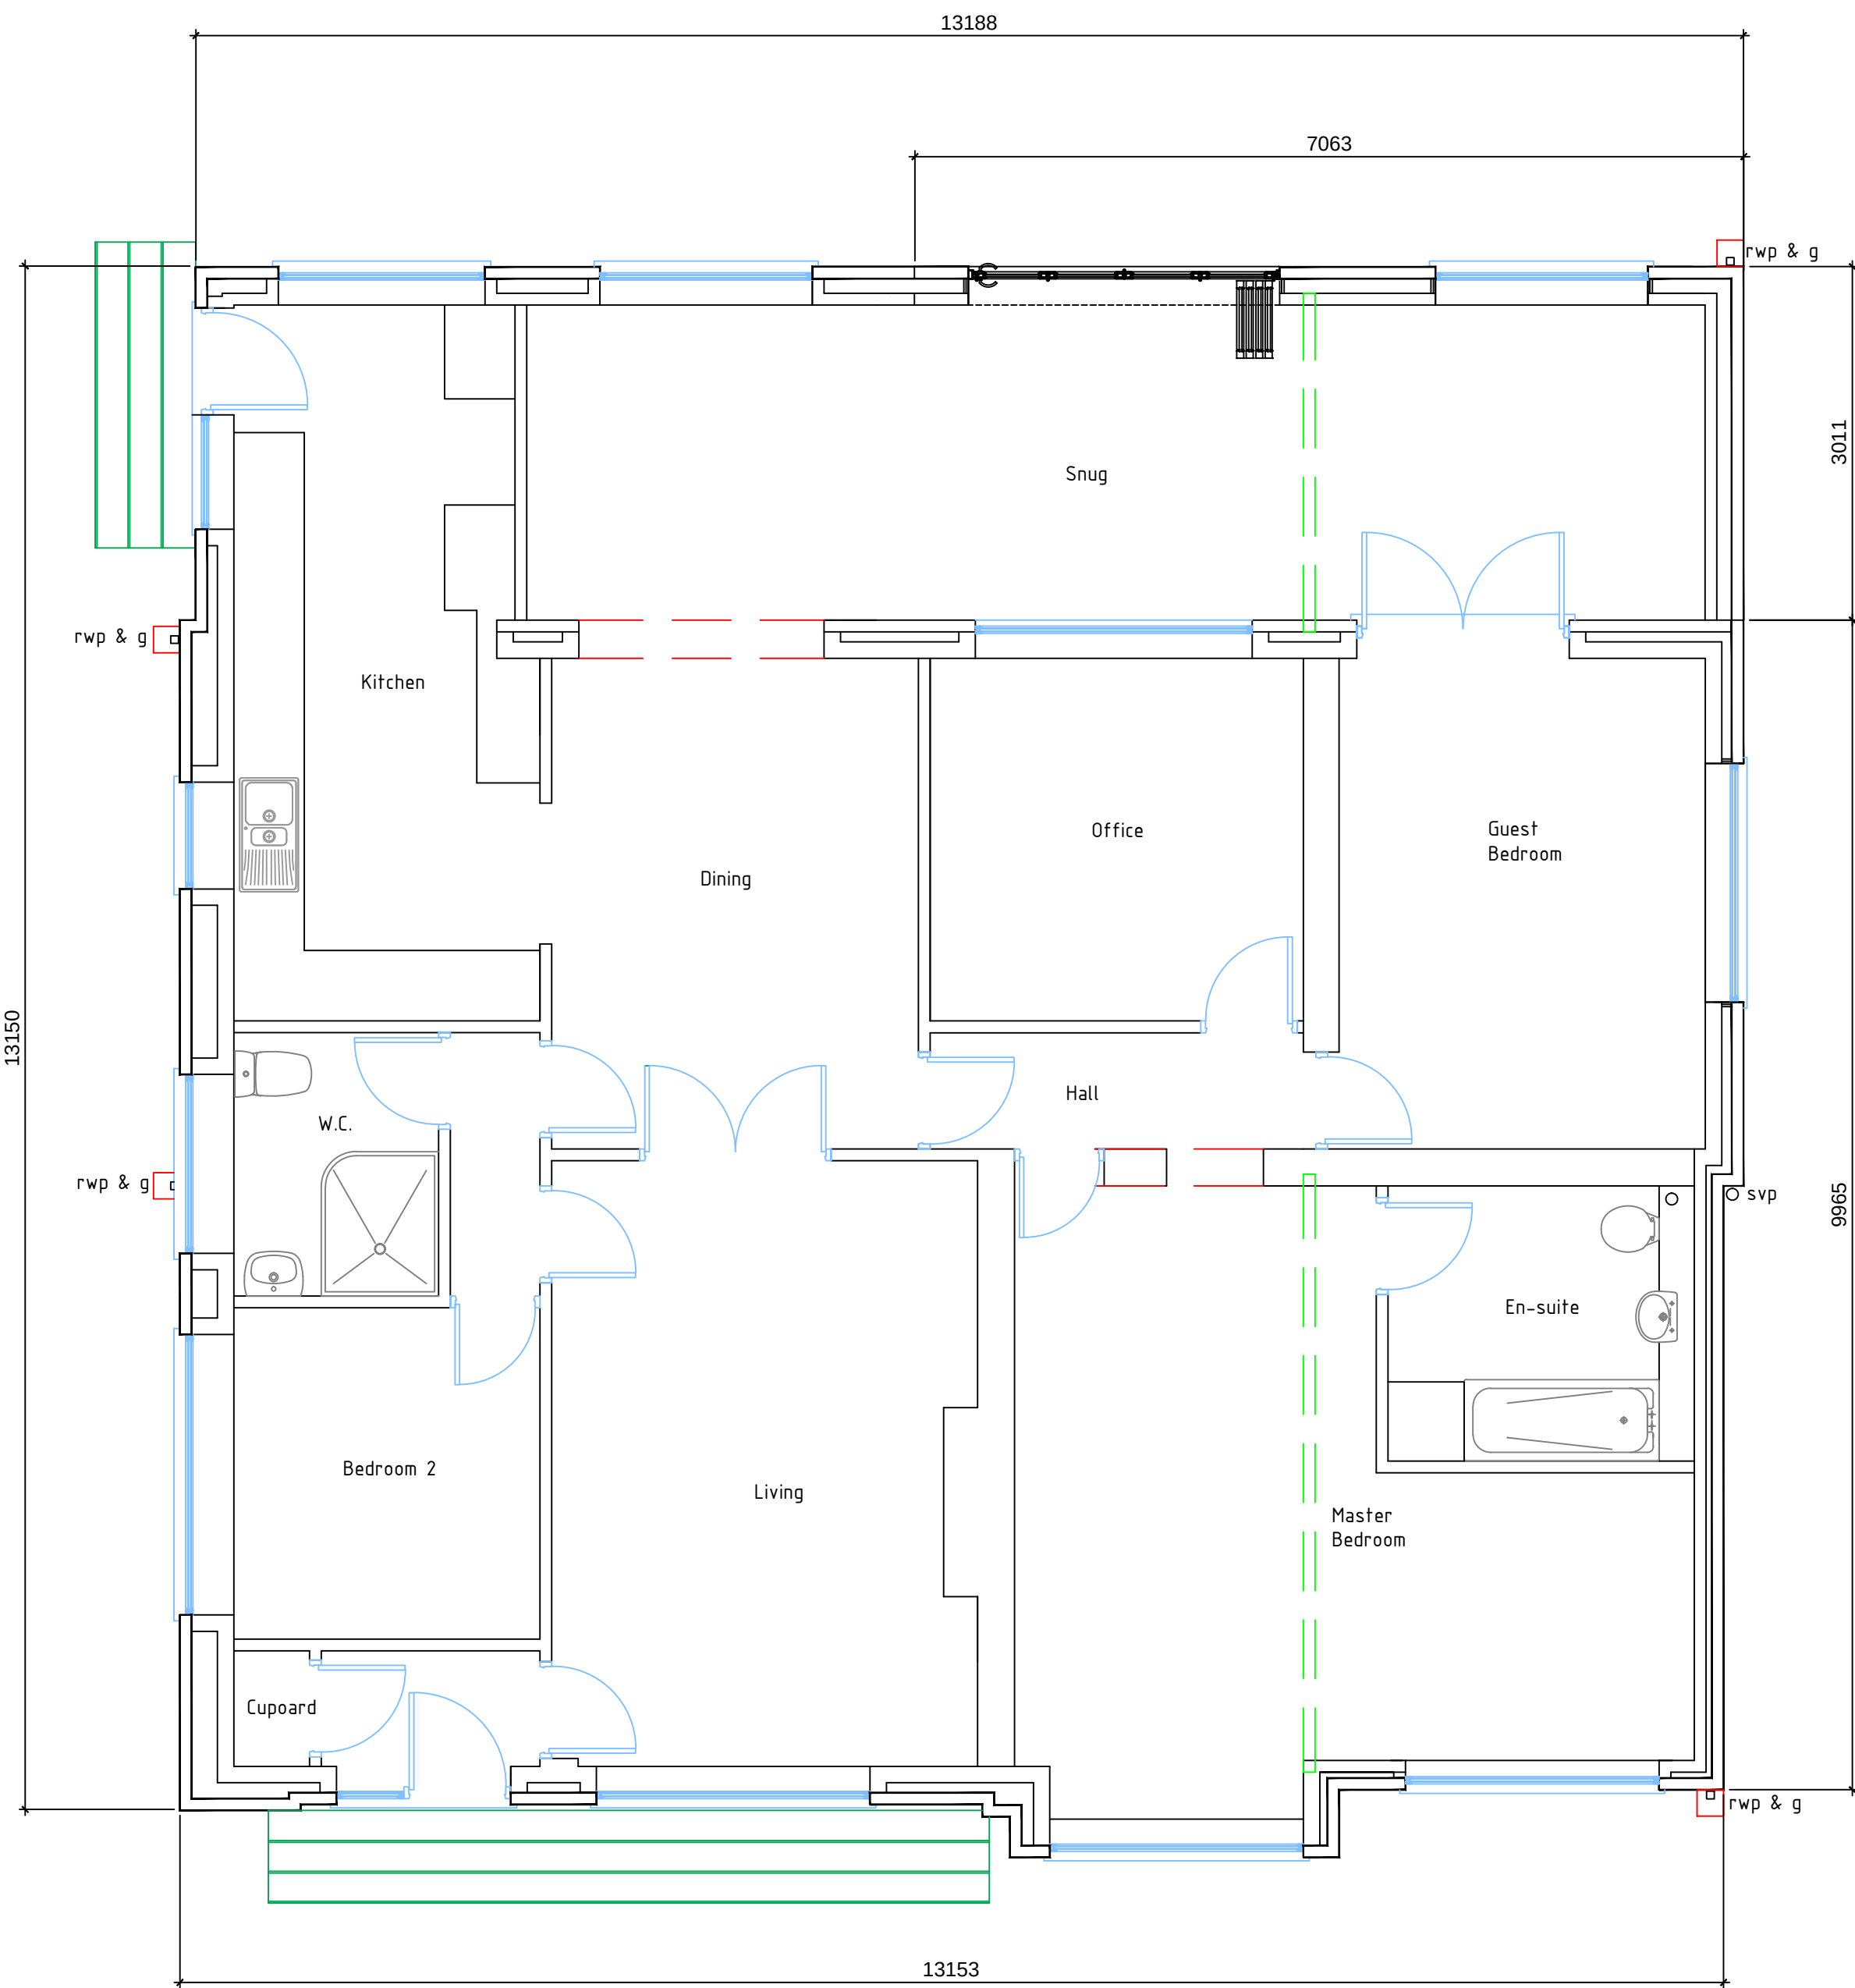

FLOOR PLAN - proposed