

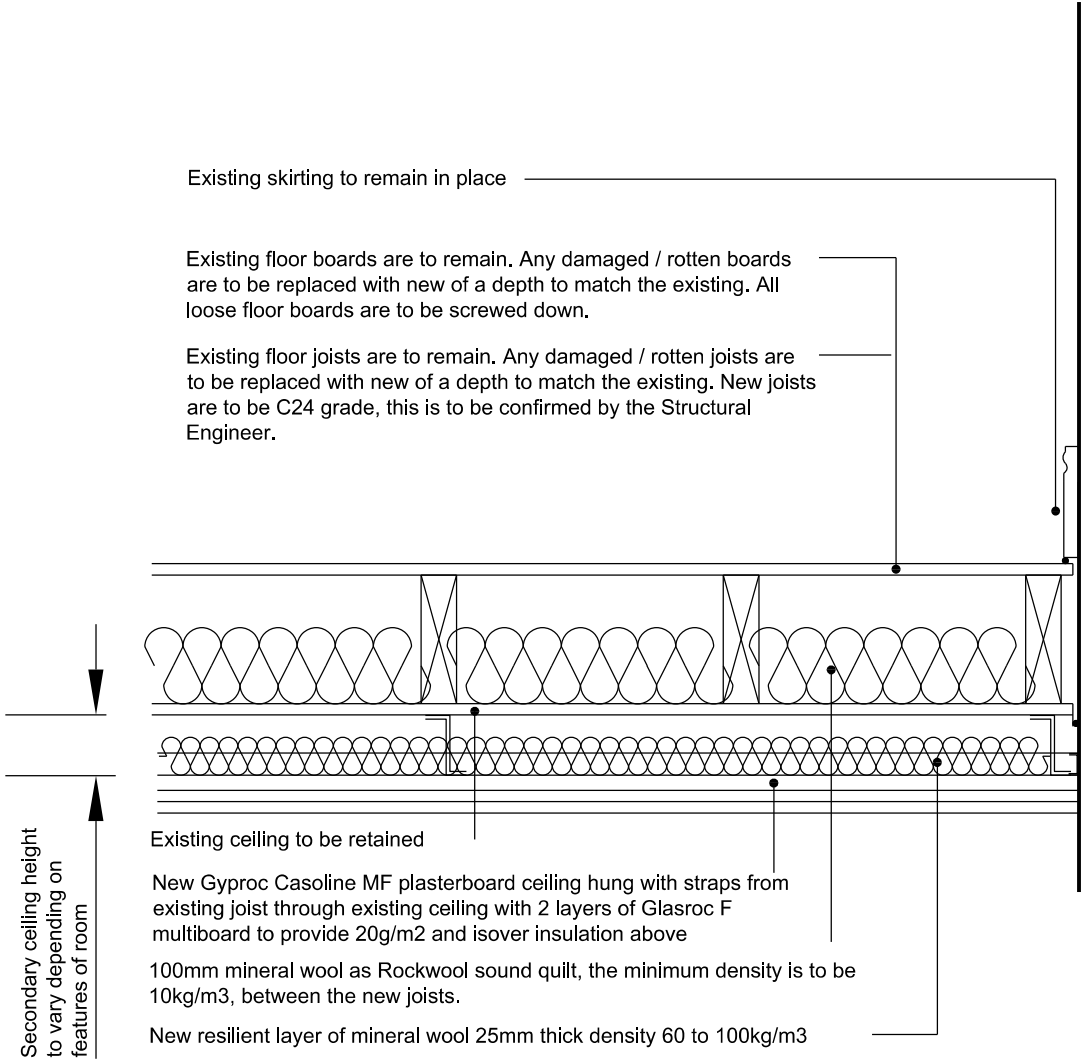


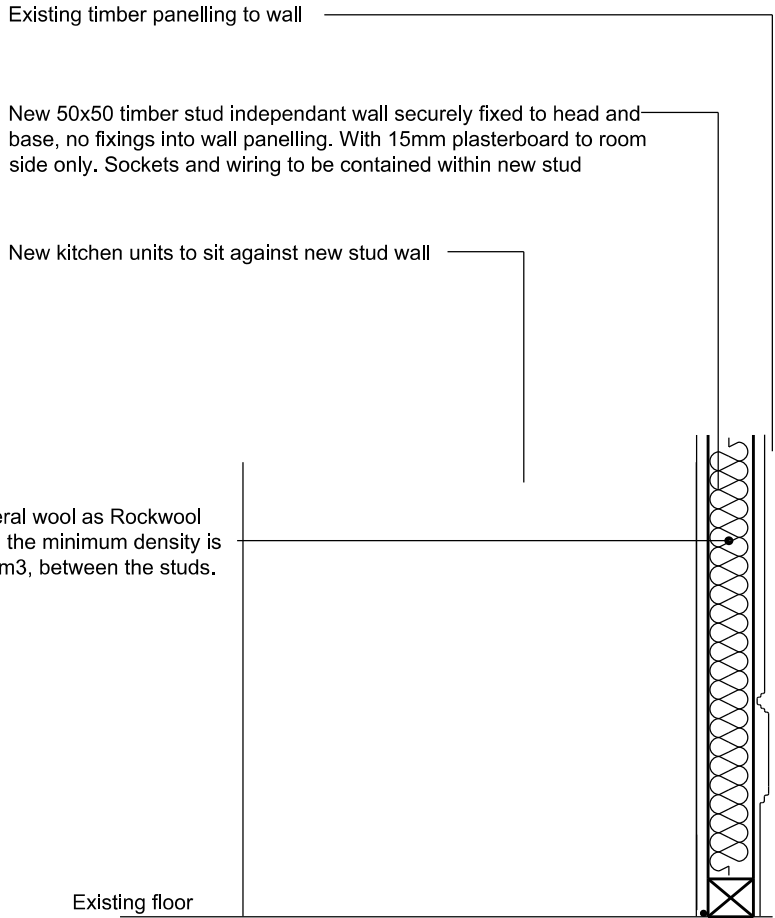

**Party floor construction between the flats to achieve fire requirements and sound requirements where practical
Scale 1:10.**

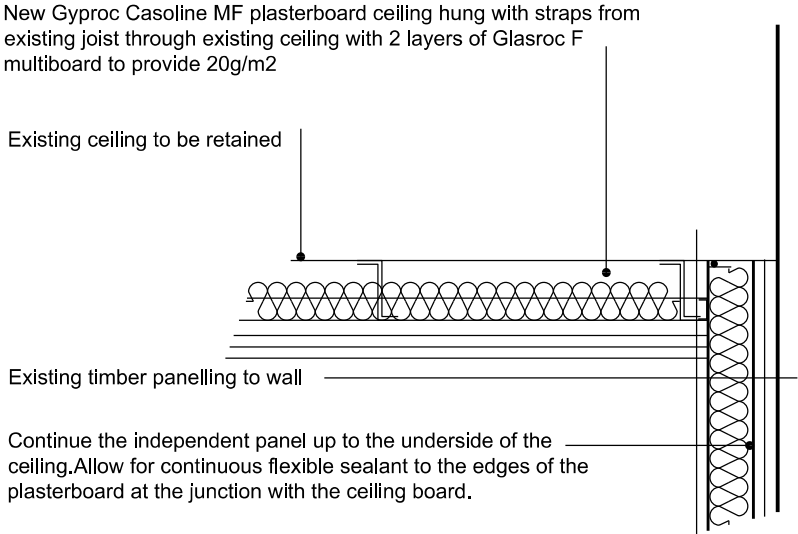

**Independant wall stud to panelled wall linings to provide protection to historic panelling
Scale 1:10.**

- General Notes
1. Contractor to verify all dimensions and check level datums on site
 2. All of the designs are the sole property of TACP Architects Ltd and may not be used without their written agreement
 3. All prints, specifications and their copyright are the property of TACP Architects Ltd
 4. Do not scale off drawings
 5. All dimensions shall be checked on site before commencement of shop drawings, manufacture and all discrepancies must be reported to TACP Architects Ltd

Risk Assessments

Revisions					
Rev	Date	Description	By	Check	
A	Nov 17	Additional detail added to avoid increasing floor depth	JFB	GM	

Consultants

Client

Walker Smith Way

Project Title
23 Chester Street Wrexham

Drawing Title
Typical floor separation detail

Scale	Date	Drawn By	Checked By	Office
1:10@A3	Jun 17	JFB	GM	Wrexham
Job Number		Drawing Number		Revision
16000		DE-01		A

TACP Architects Ltd
Pembroke House, Ellice Way
Wrexham Technology Park
LL13 7YT
T. 01978 291161
F. 01978 351735
E. admin@tacparchitects.co.uk

www.tacparchitects.co.uk

Architecture • Interior Design • Healthcare Planning • Conservation • Masterplanning • Sustainable Design

