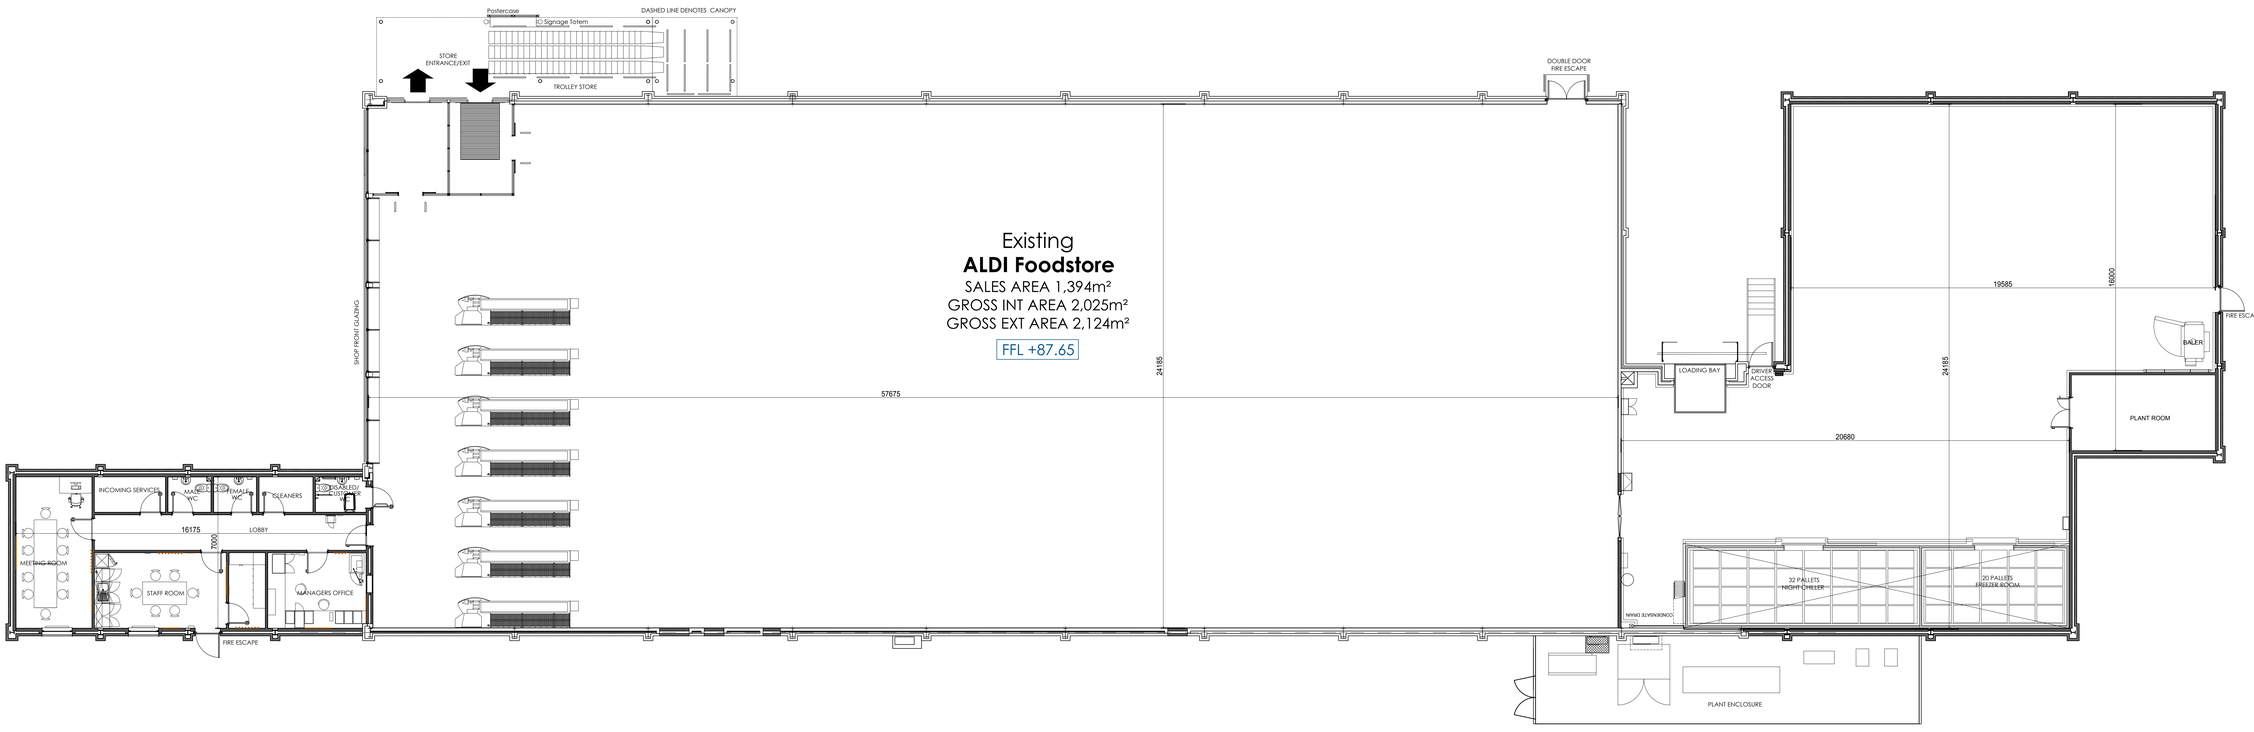

Proposed G.A. Plan - Scale 1:100

SCALE 1 : 100
SCALE 1 : 1

0m 2m 4m 6m 8m 10m
0m 10mm 20mm 30mm 40mm 50mm 60mm 70mm 80mm 90mm 100mm

CAD file reference J:_2271NESW - Wrexham Store Extension\17.0 DWG & I.S\100 Series Planning

Rev	Date	Description	Rev By	Chk'd by
-	dd-mm-yy	-	-	-

Project Title	PROPOSED STORE EXTENSION PLAS COCH RETAIL PARK WREXHAM
Client	ALDI STORES LTD
Status	PLANNING
Scale	1:100
Drawing Size	A0
Date	FEB 2018
Drawn By	EA
Checked	SR
Drawing Title	PROPOSED G.A. PLAN
Job-Dwg No	2271NES - 105
Rev	-

2 St. Johns North,
Wakefield, WF1 3QA
t. 01924 291800

Clarvers Warehouse, 77 Dale Street,
Manchester, M1 2HG
t. 0161 2288555

The Old Rectory, 79 High Street,
Newport Pagnell, MK16 8AB
t. 01908 211377

101 London Road,
Liverpool, L3 5NT
t. 0151 9507700

10 Gees Court, St Christophers Place,
London, W1U 1JJ
t. 0207 4091215

THE HARRIS PARTNERSHIP
ARCHITECTS
www.harrispartnership.com

This drawing is copyright and may not be reproduced in whole or part without written authority. Do not scale off the drawing.