


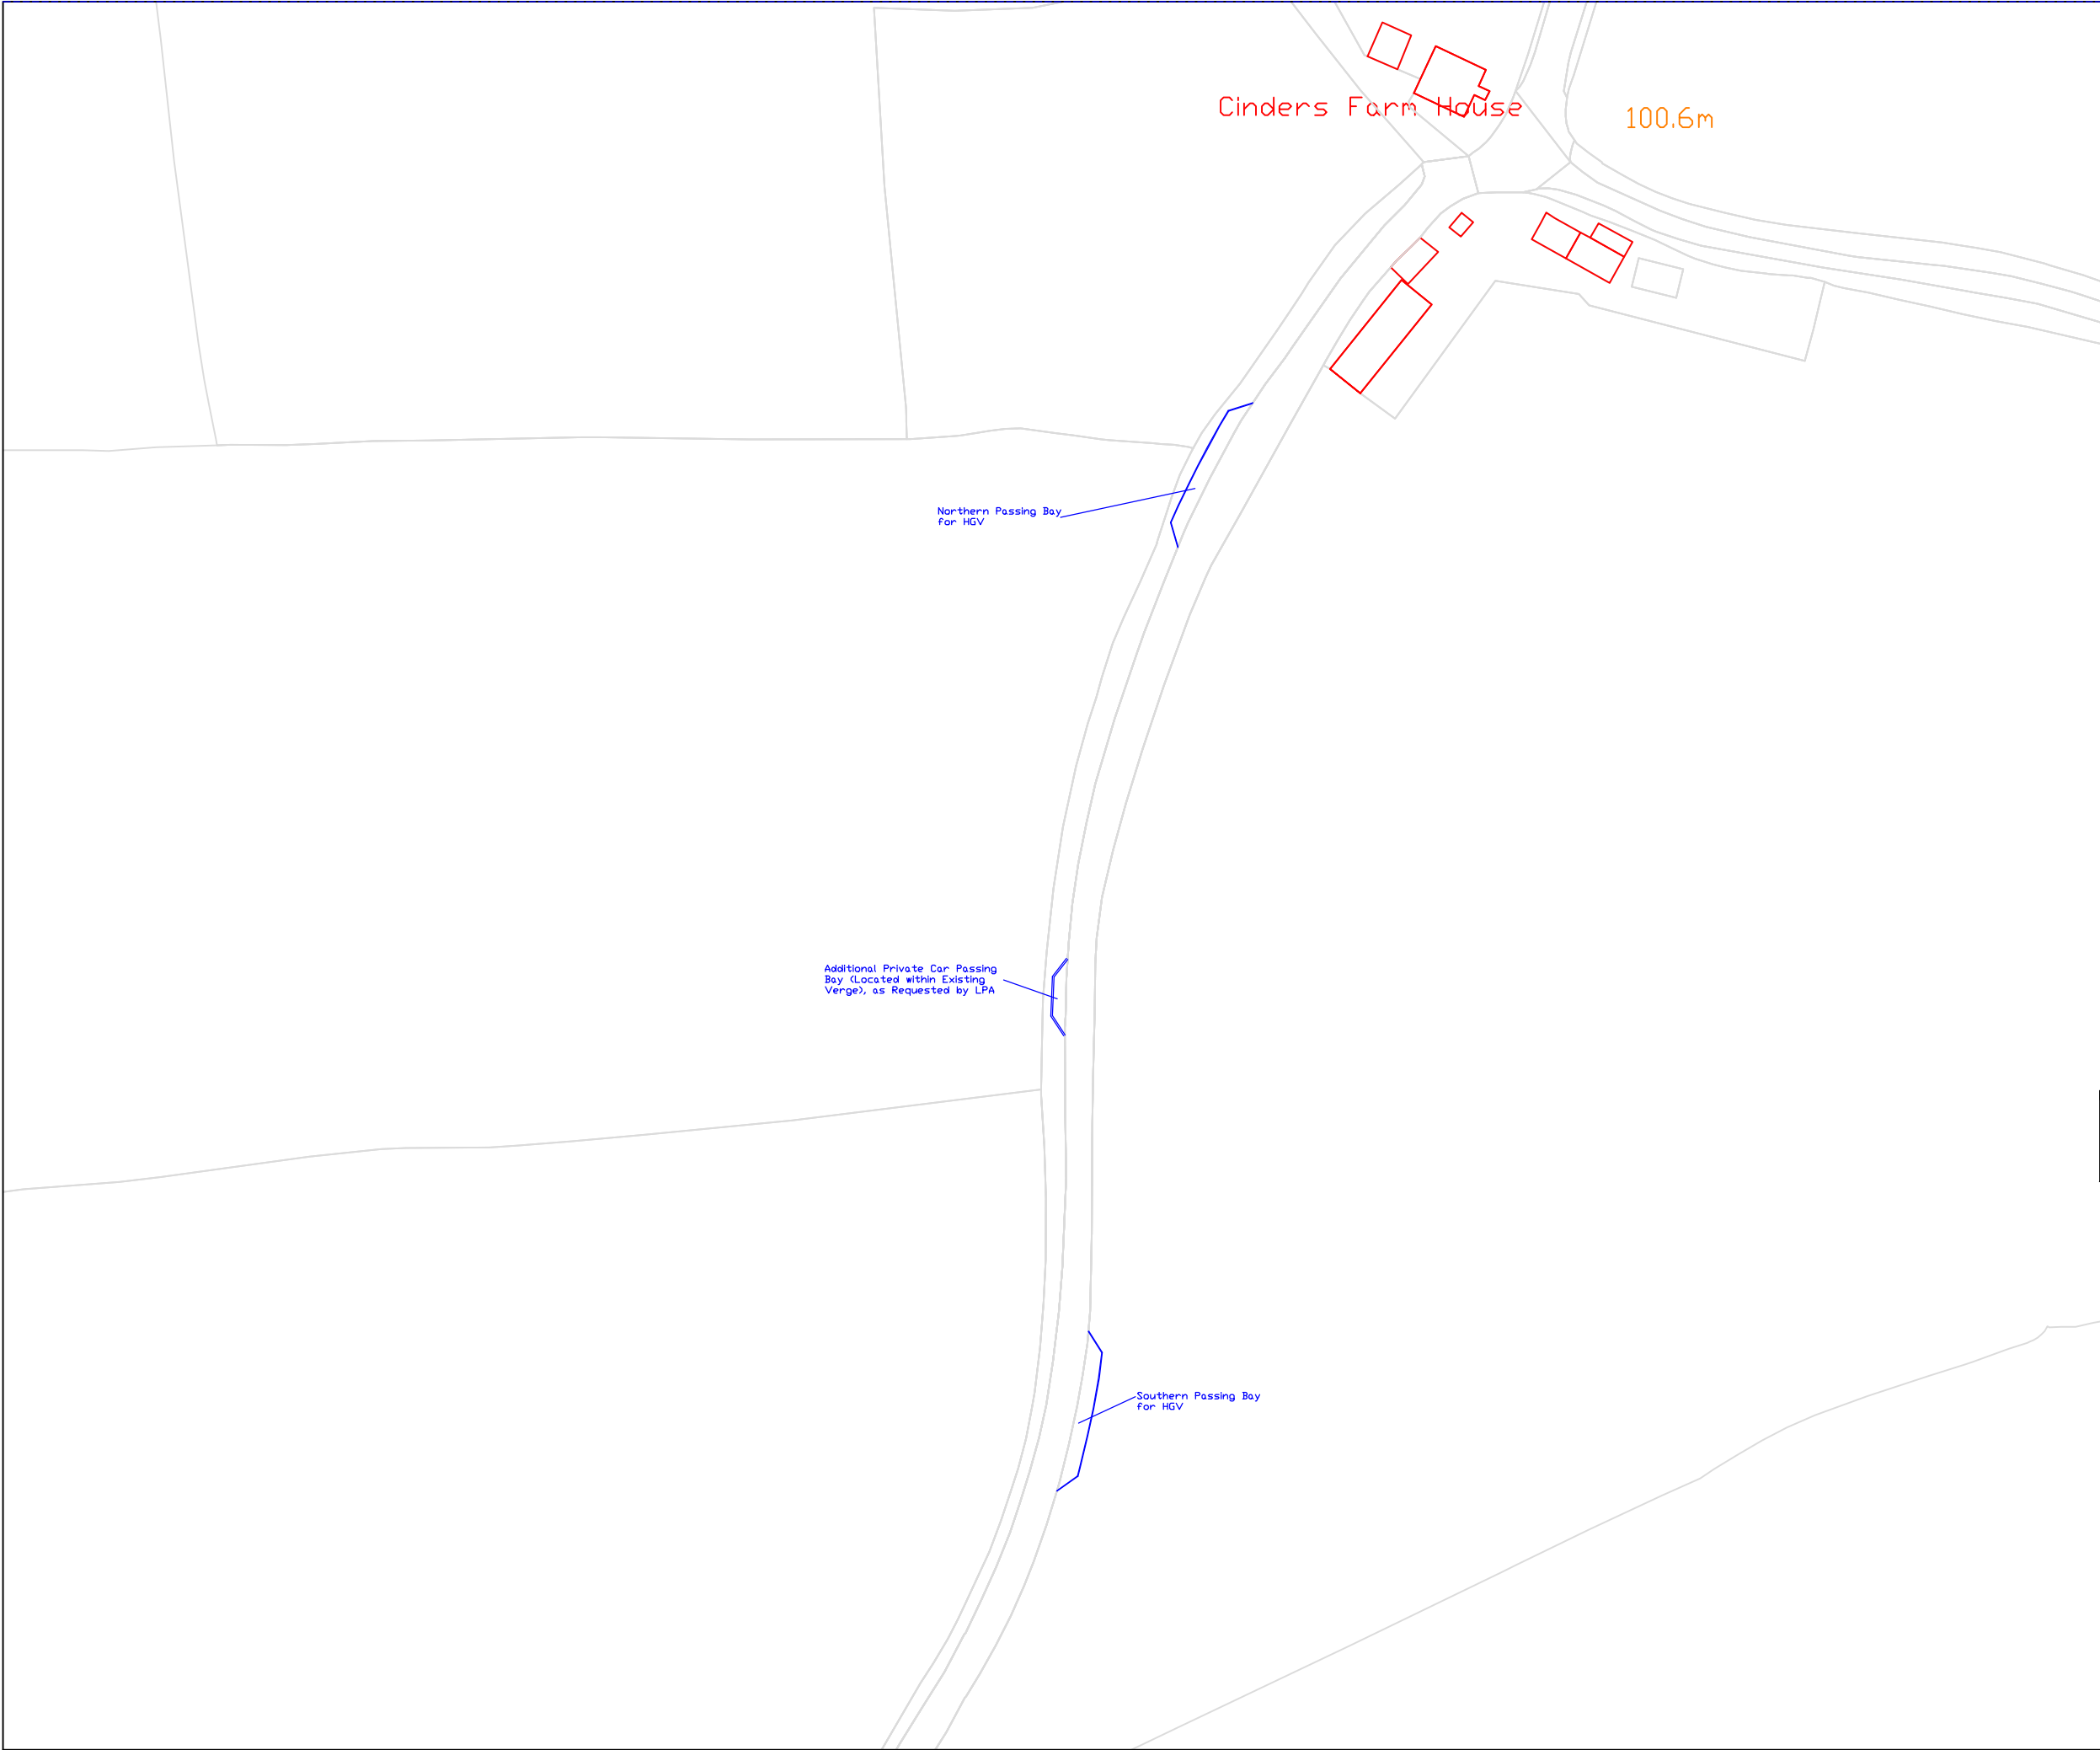

THIS DRAWING MAY BE USED ONLY FOR
THE PURPOSE INTENDED AND ONLY
WRITTEN DIMENSIONS SHALL BE USED

NOTES

Revision Details	By	Date	Suffix
	Check		

Drawing Number
SK21685-20

Cinders Farm, Nr Ruabon

Drawing Title
Cinders Lane Proposed
Passing Bays (2 x HGV and
1 x Private Car Bay)

Scale at A3
1:1000

Drawn KAT	Approved MAK
Check KAT	Date 20/2/19

SK Transport Planning Ltd
Albion Wharf, 19 Albion Street
Manchester M1 5LN
Telephone (0161) 234 6509
Fax (0161) 236 7959

SK TP