
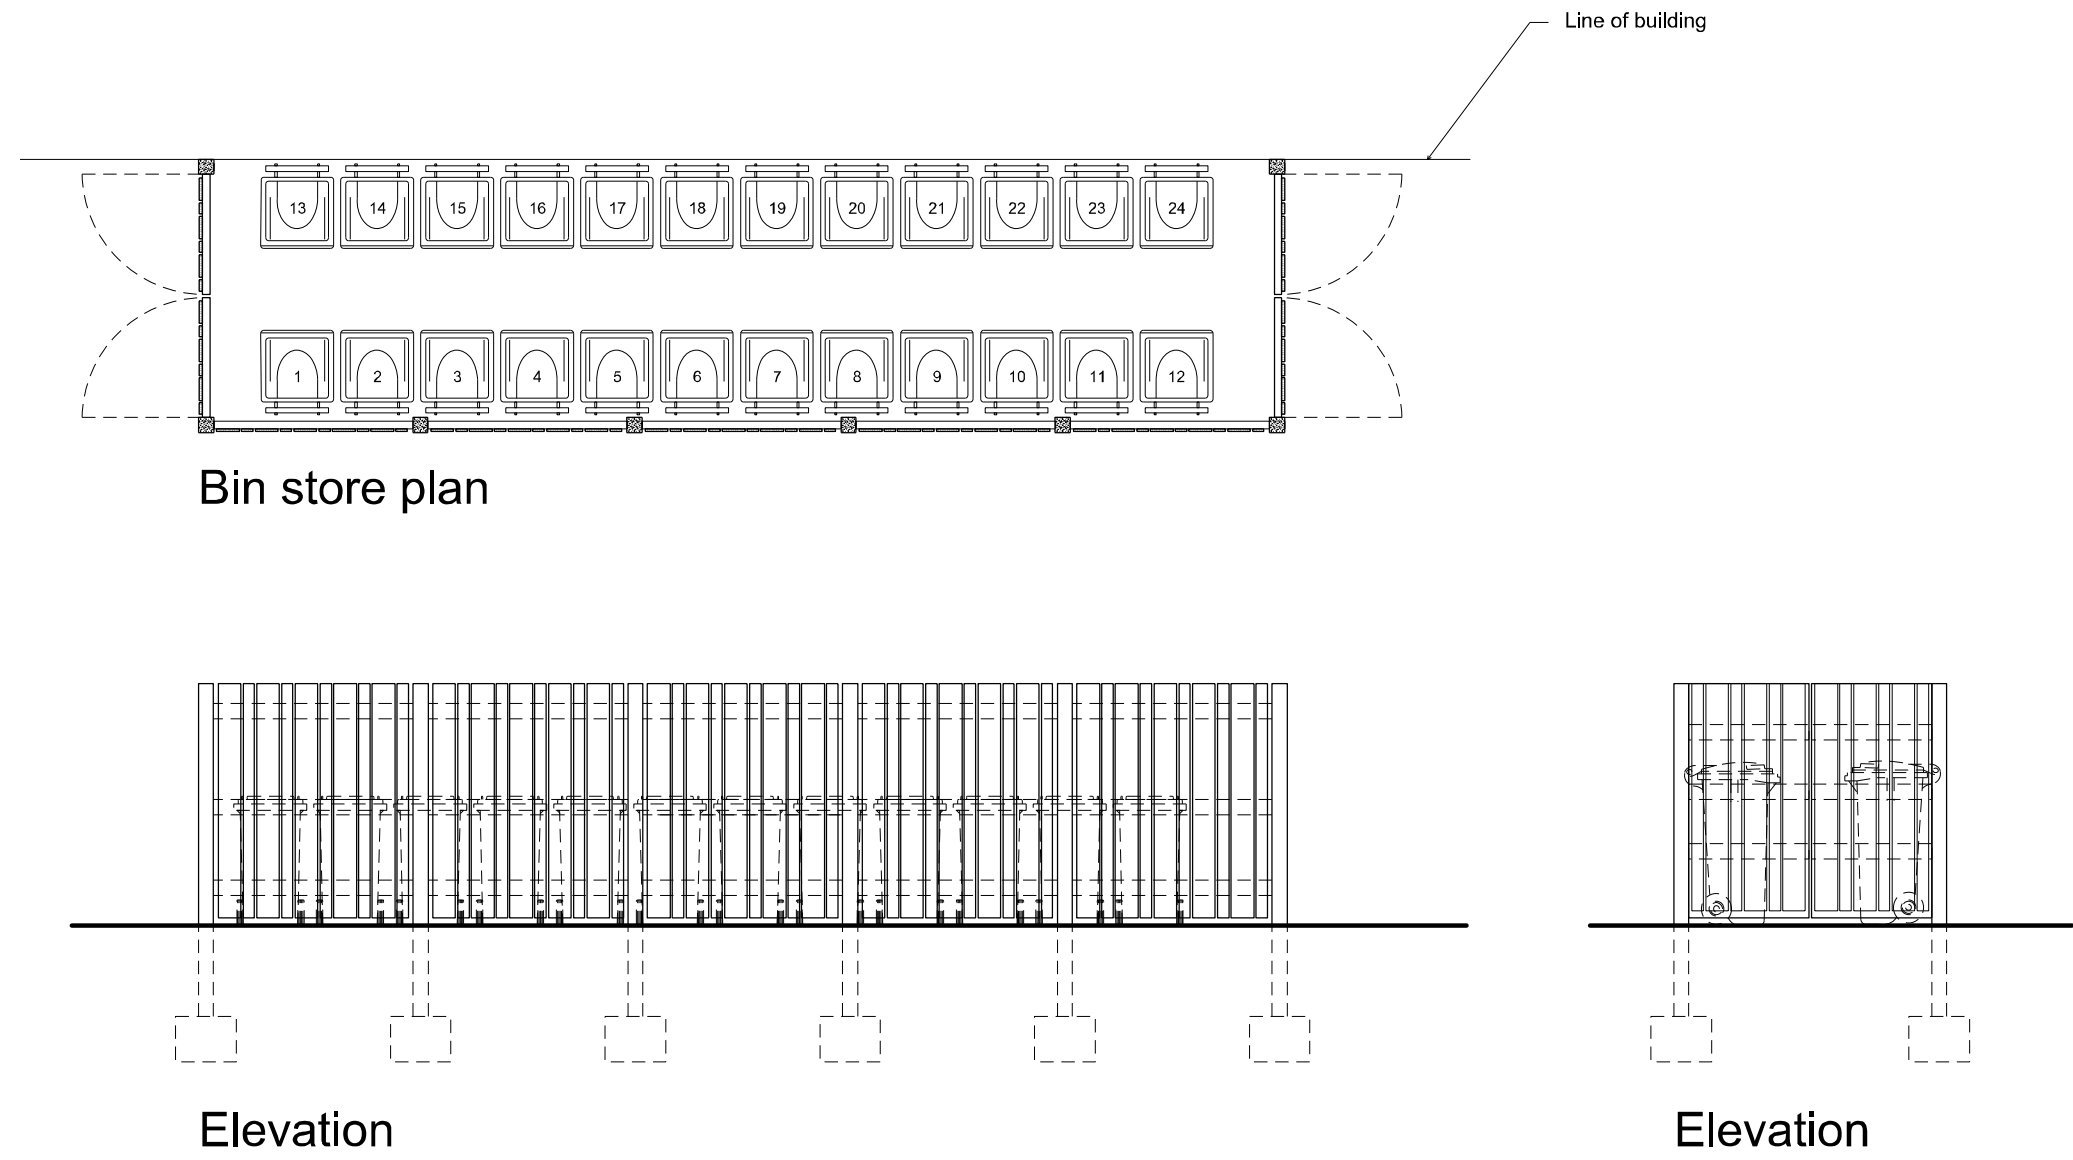
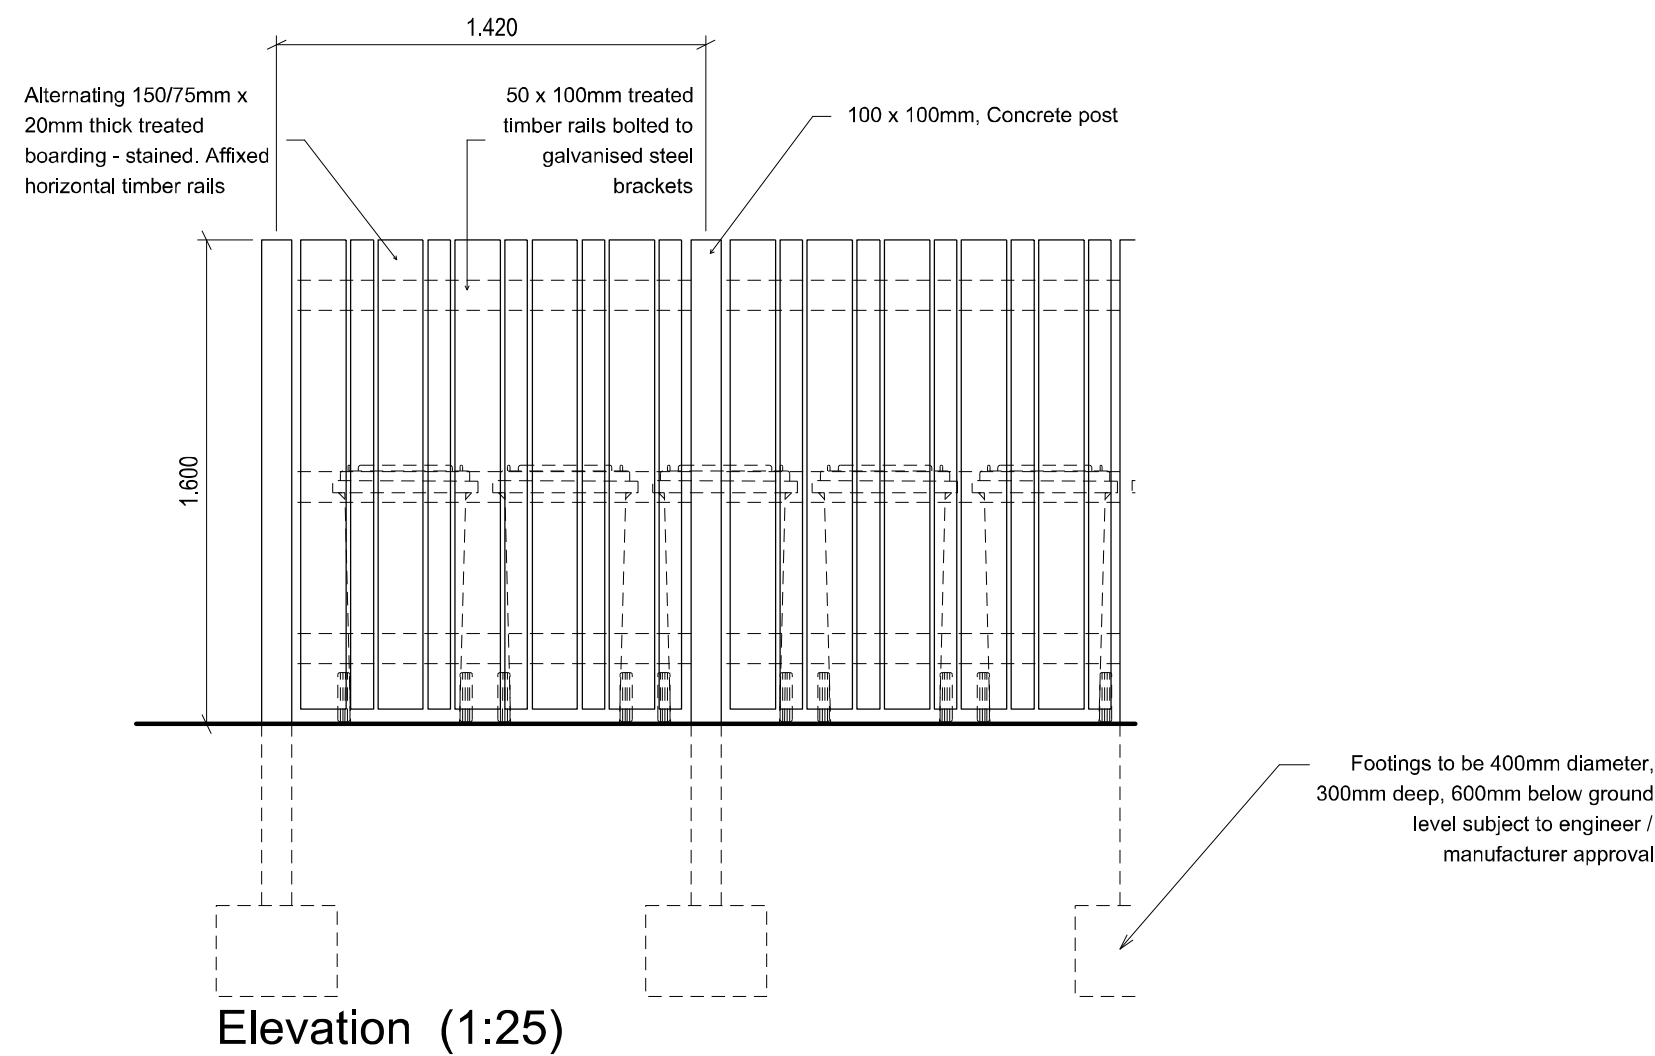
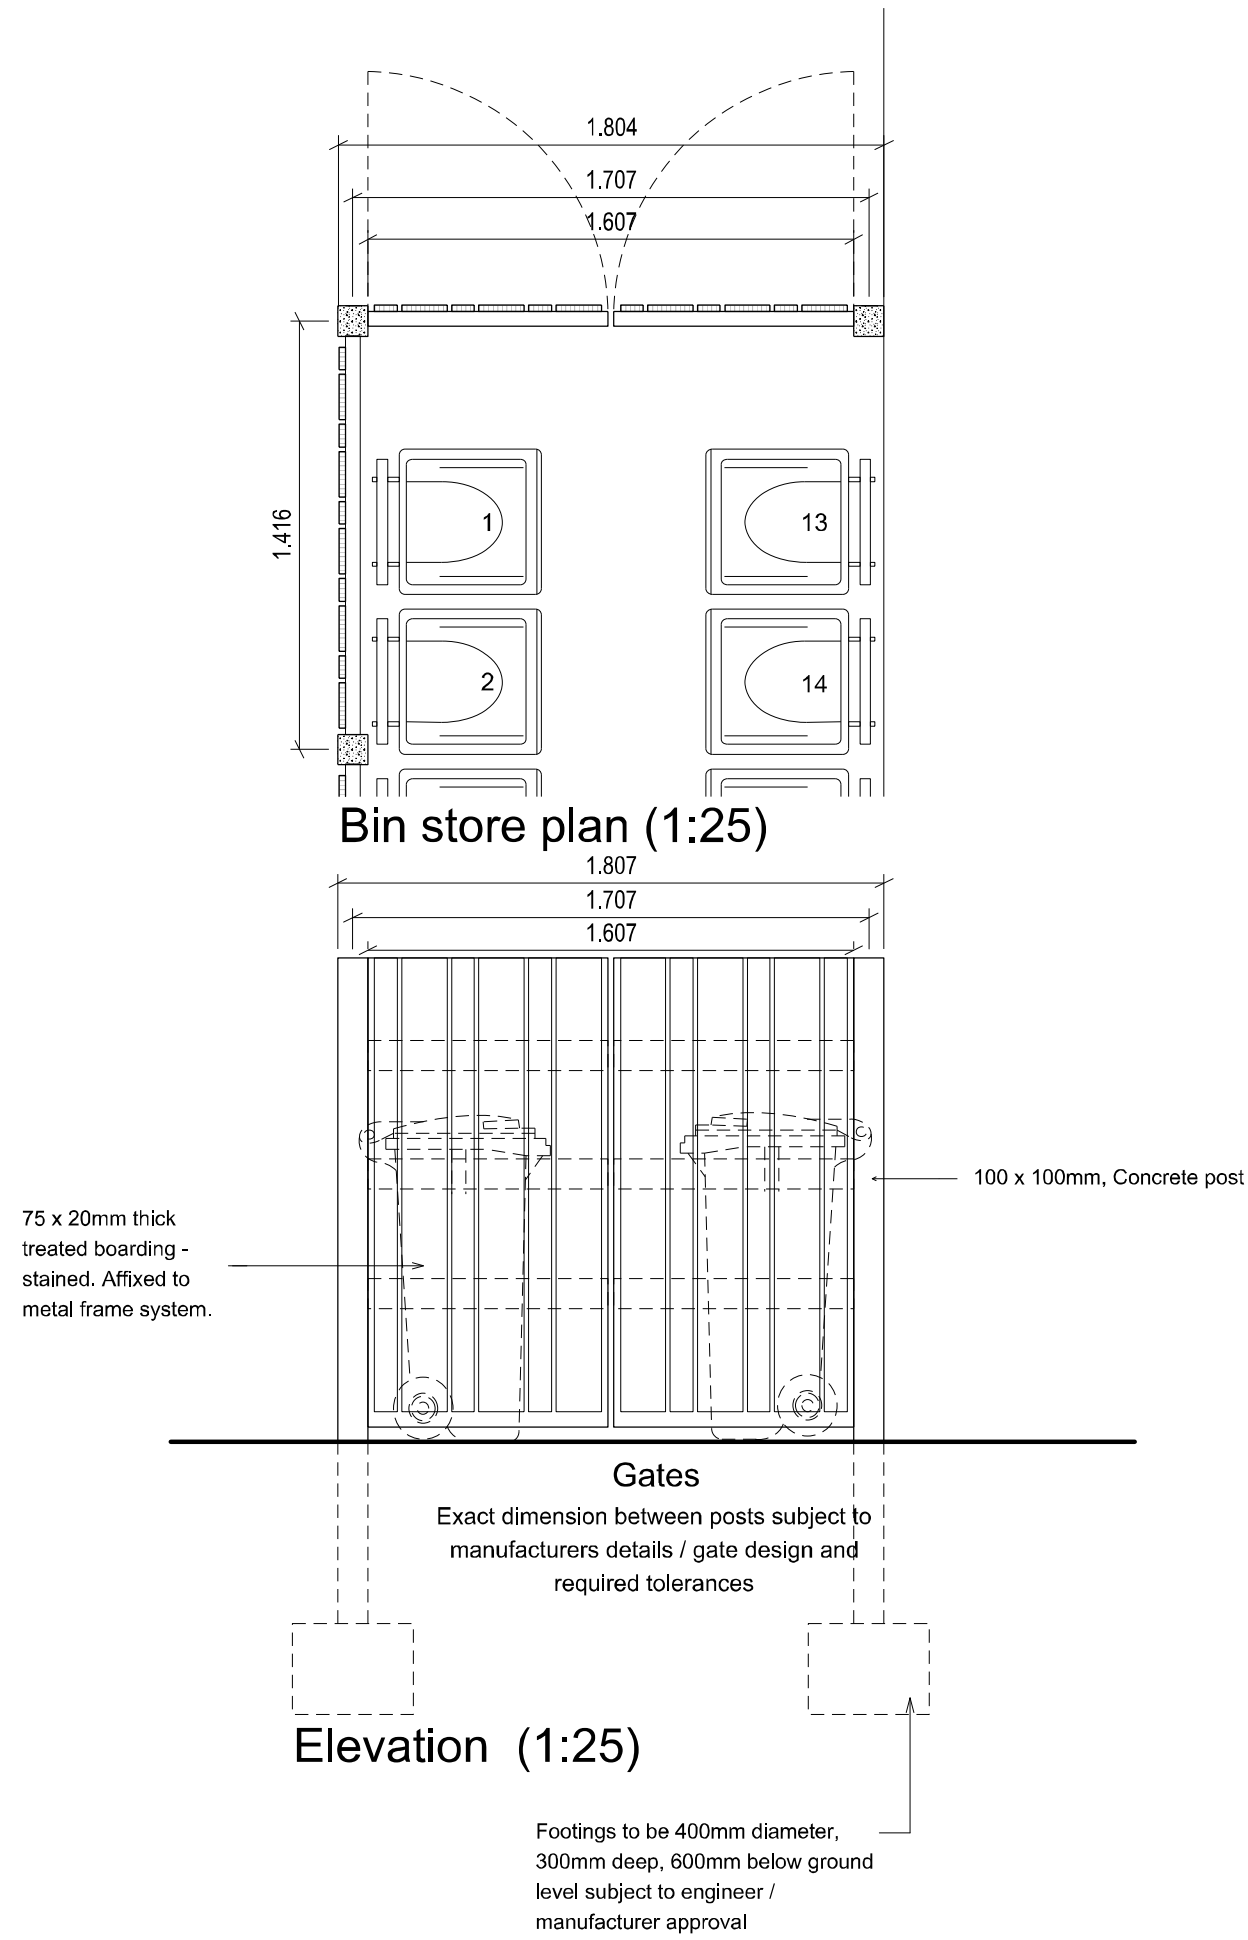
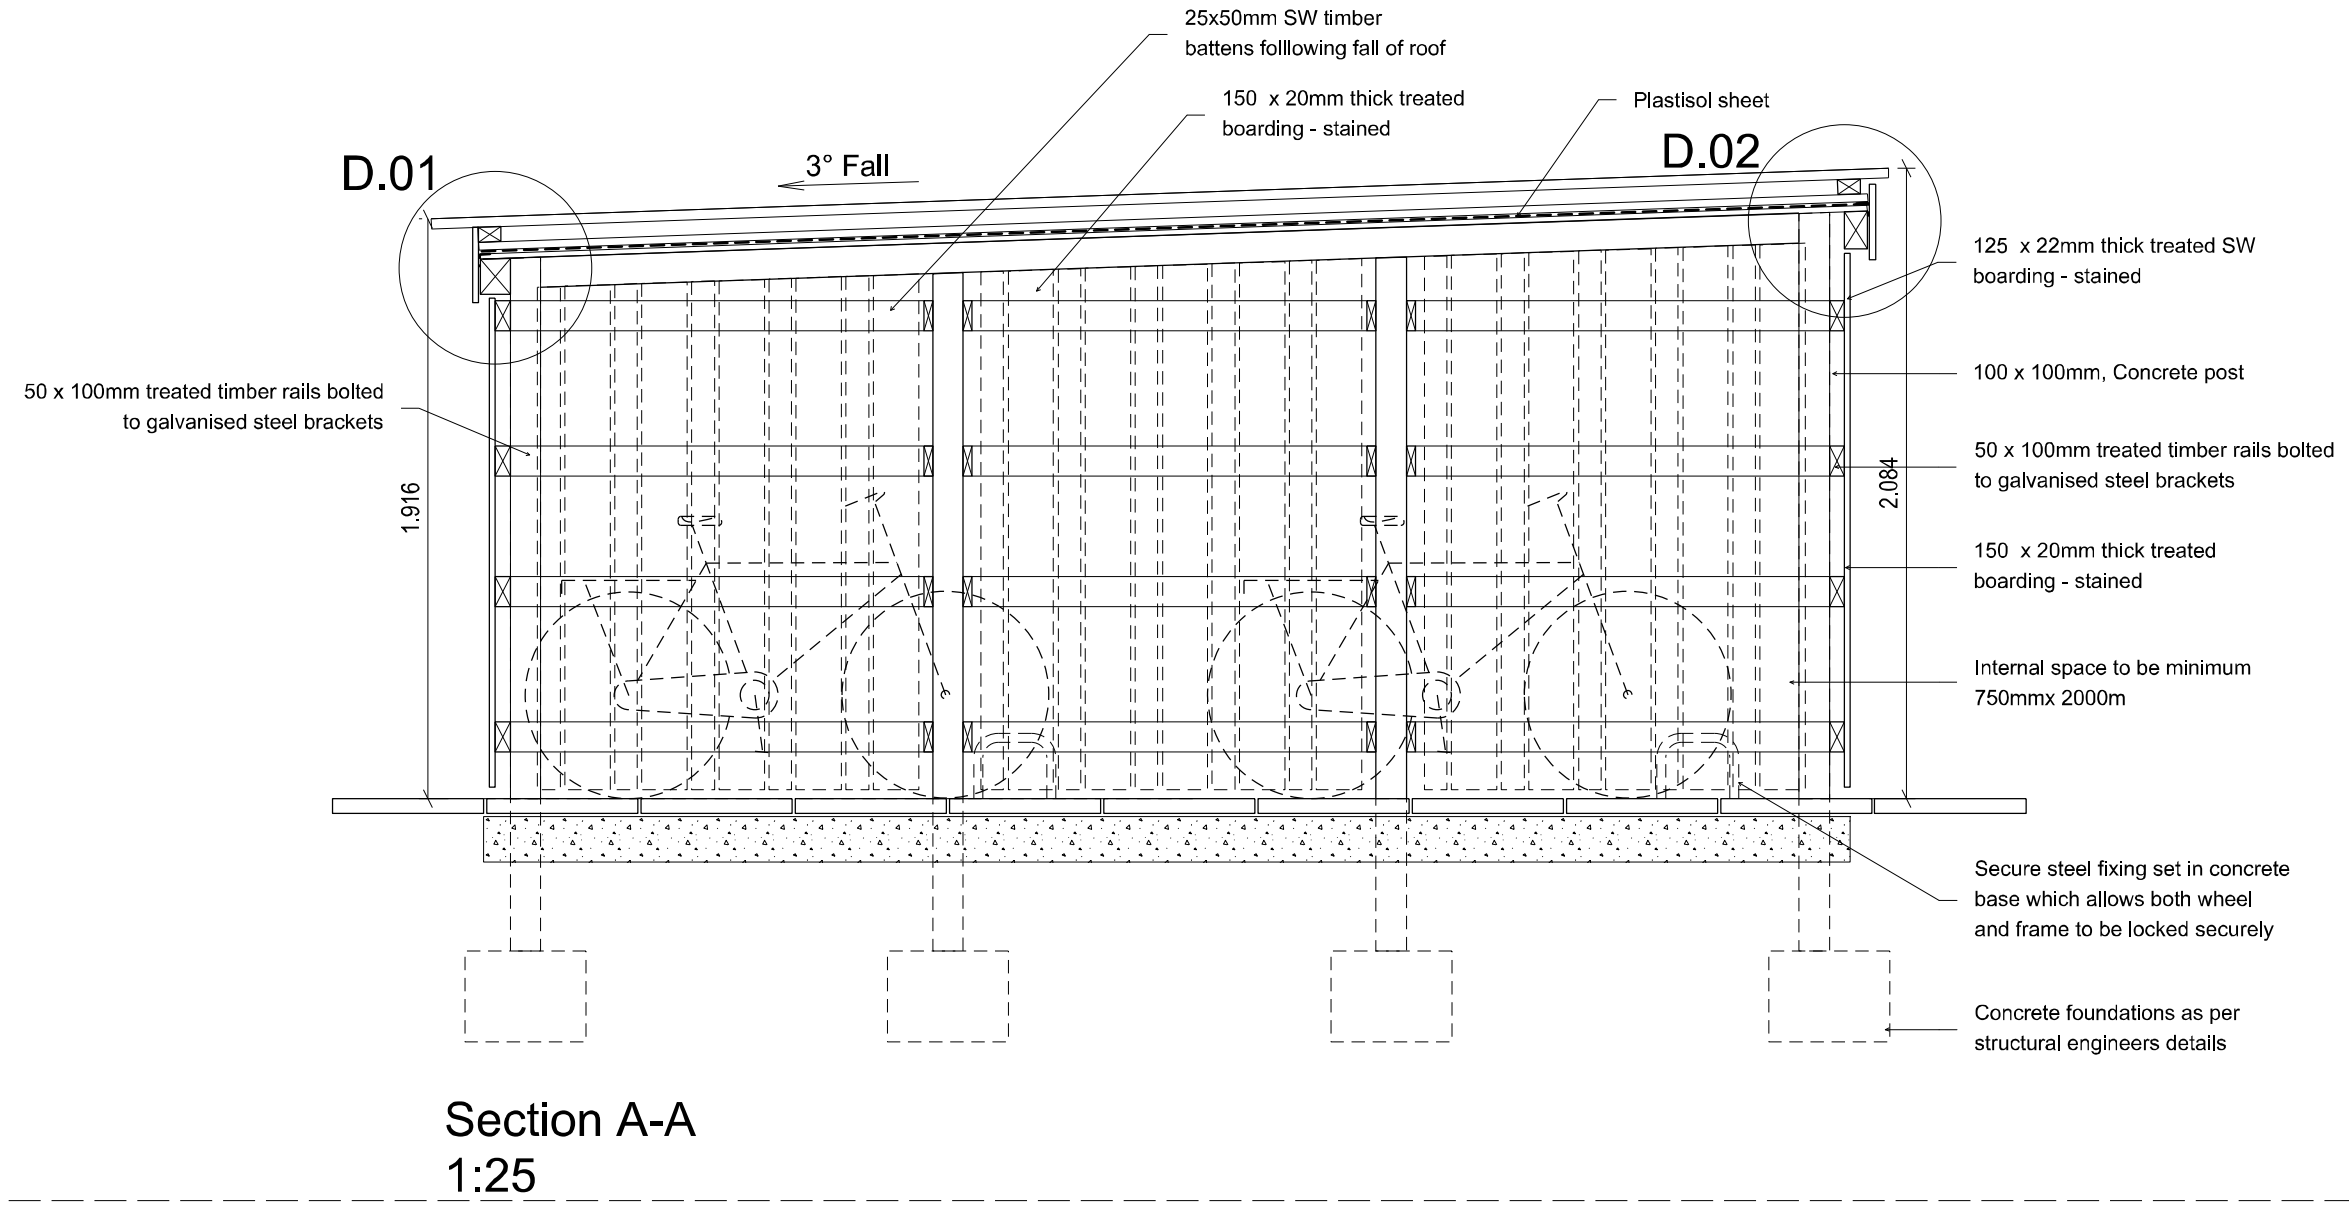
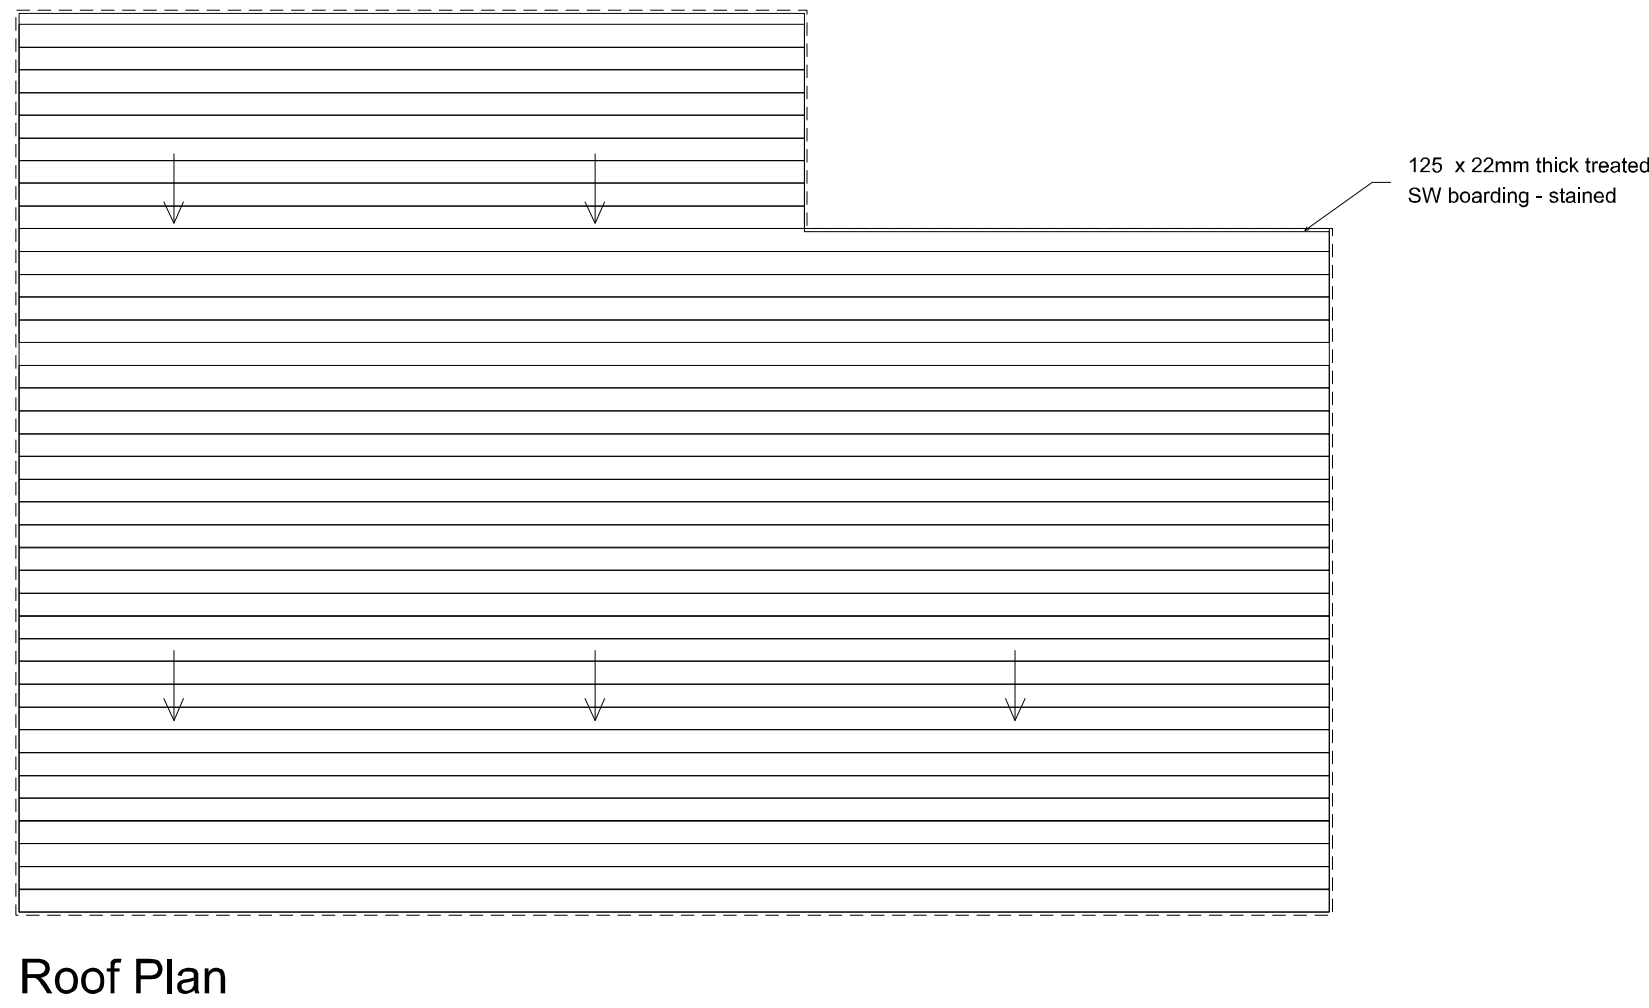
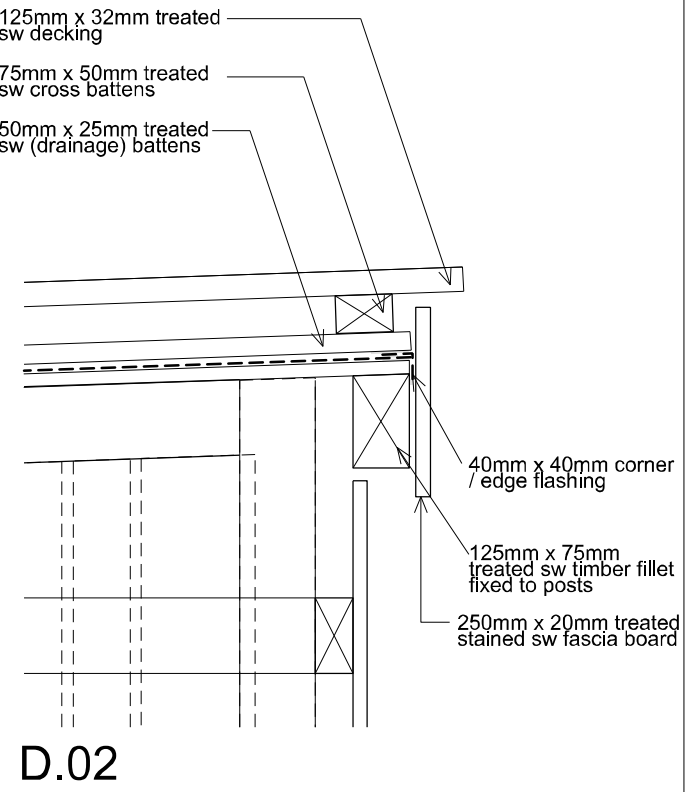
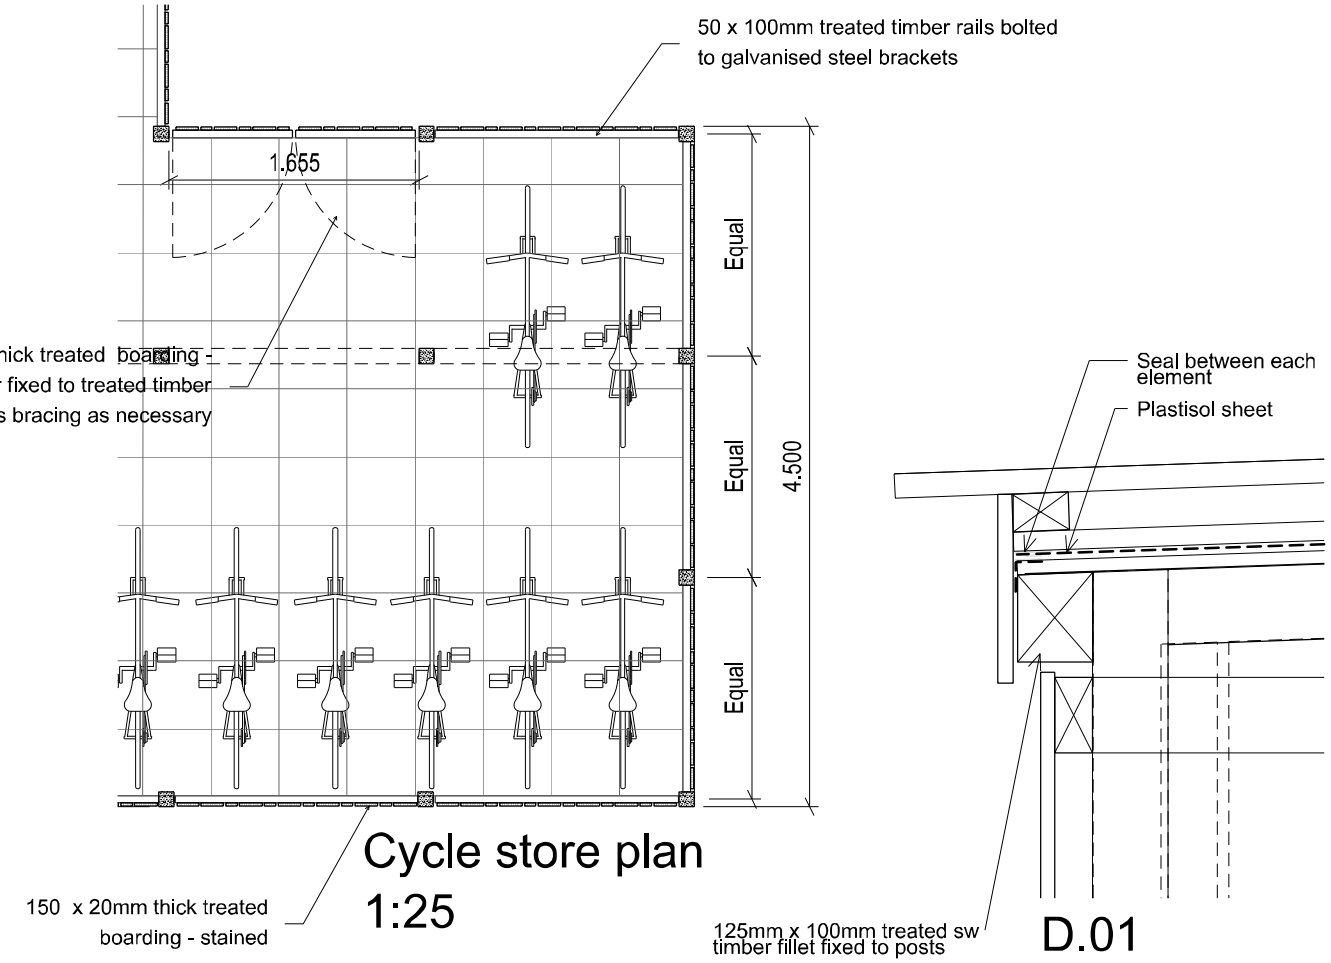
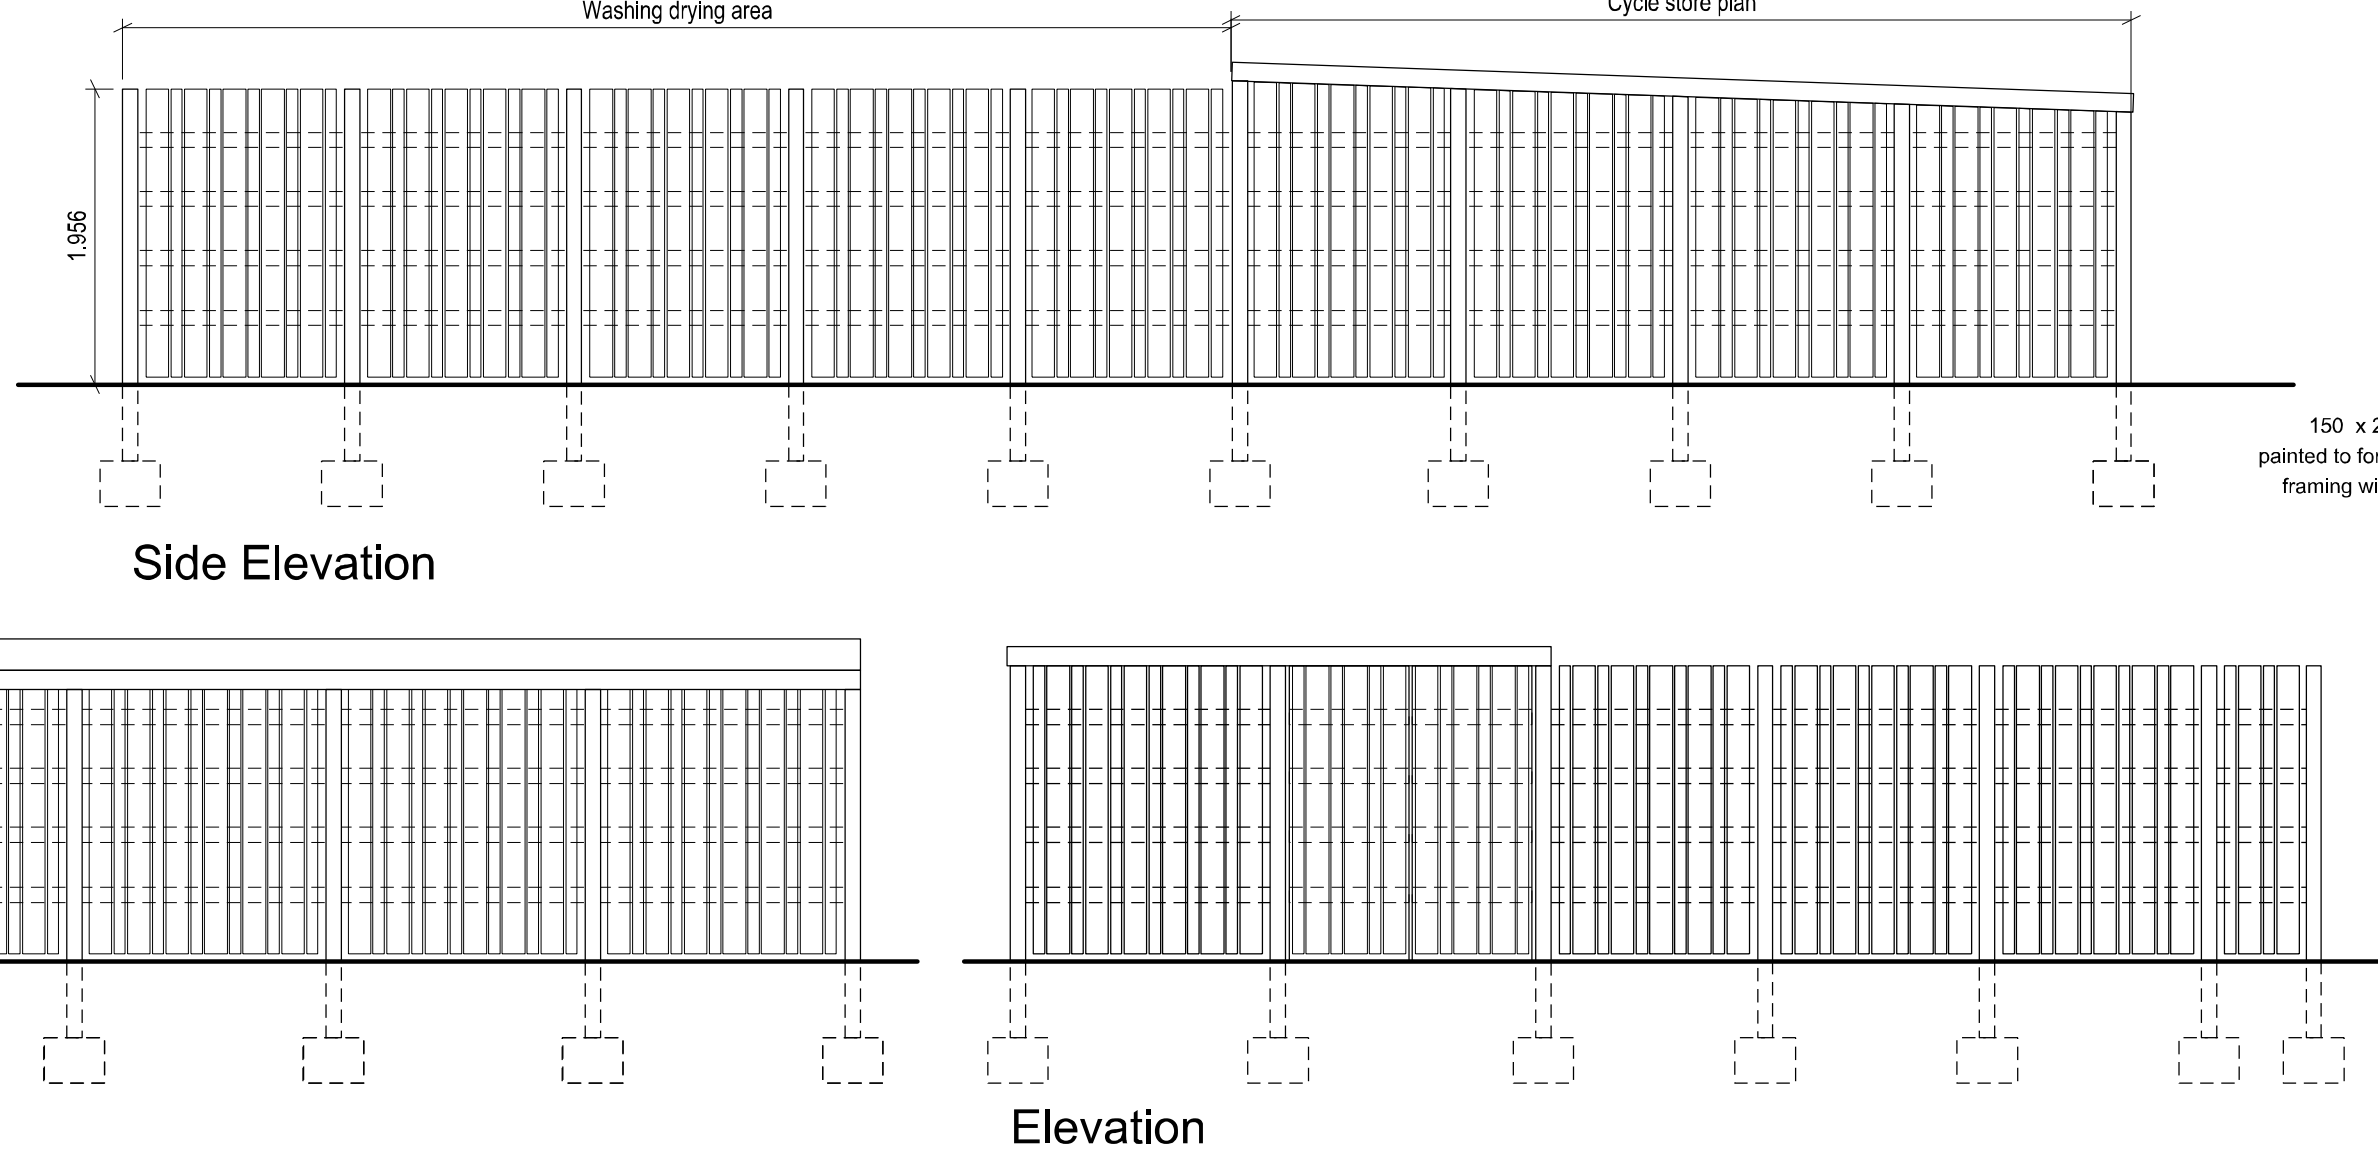


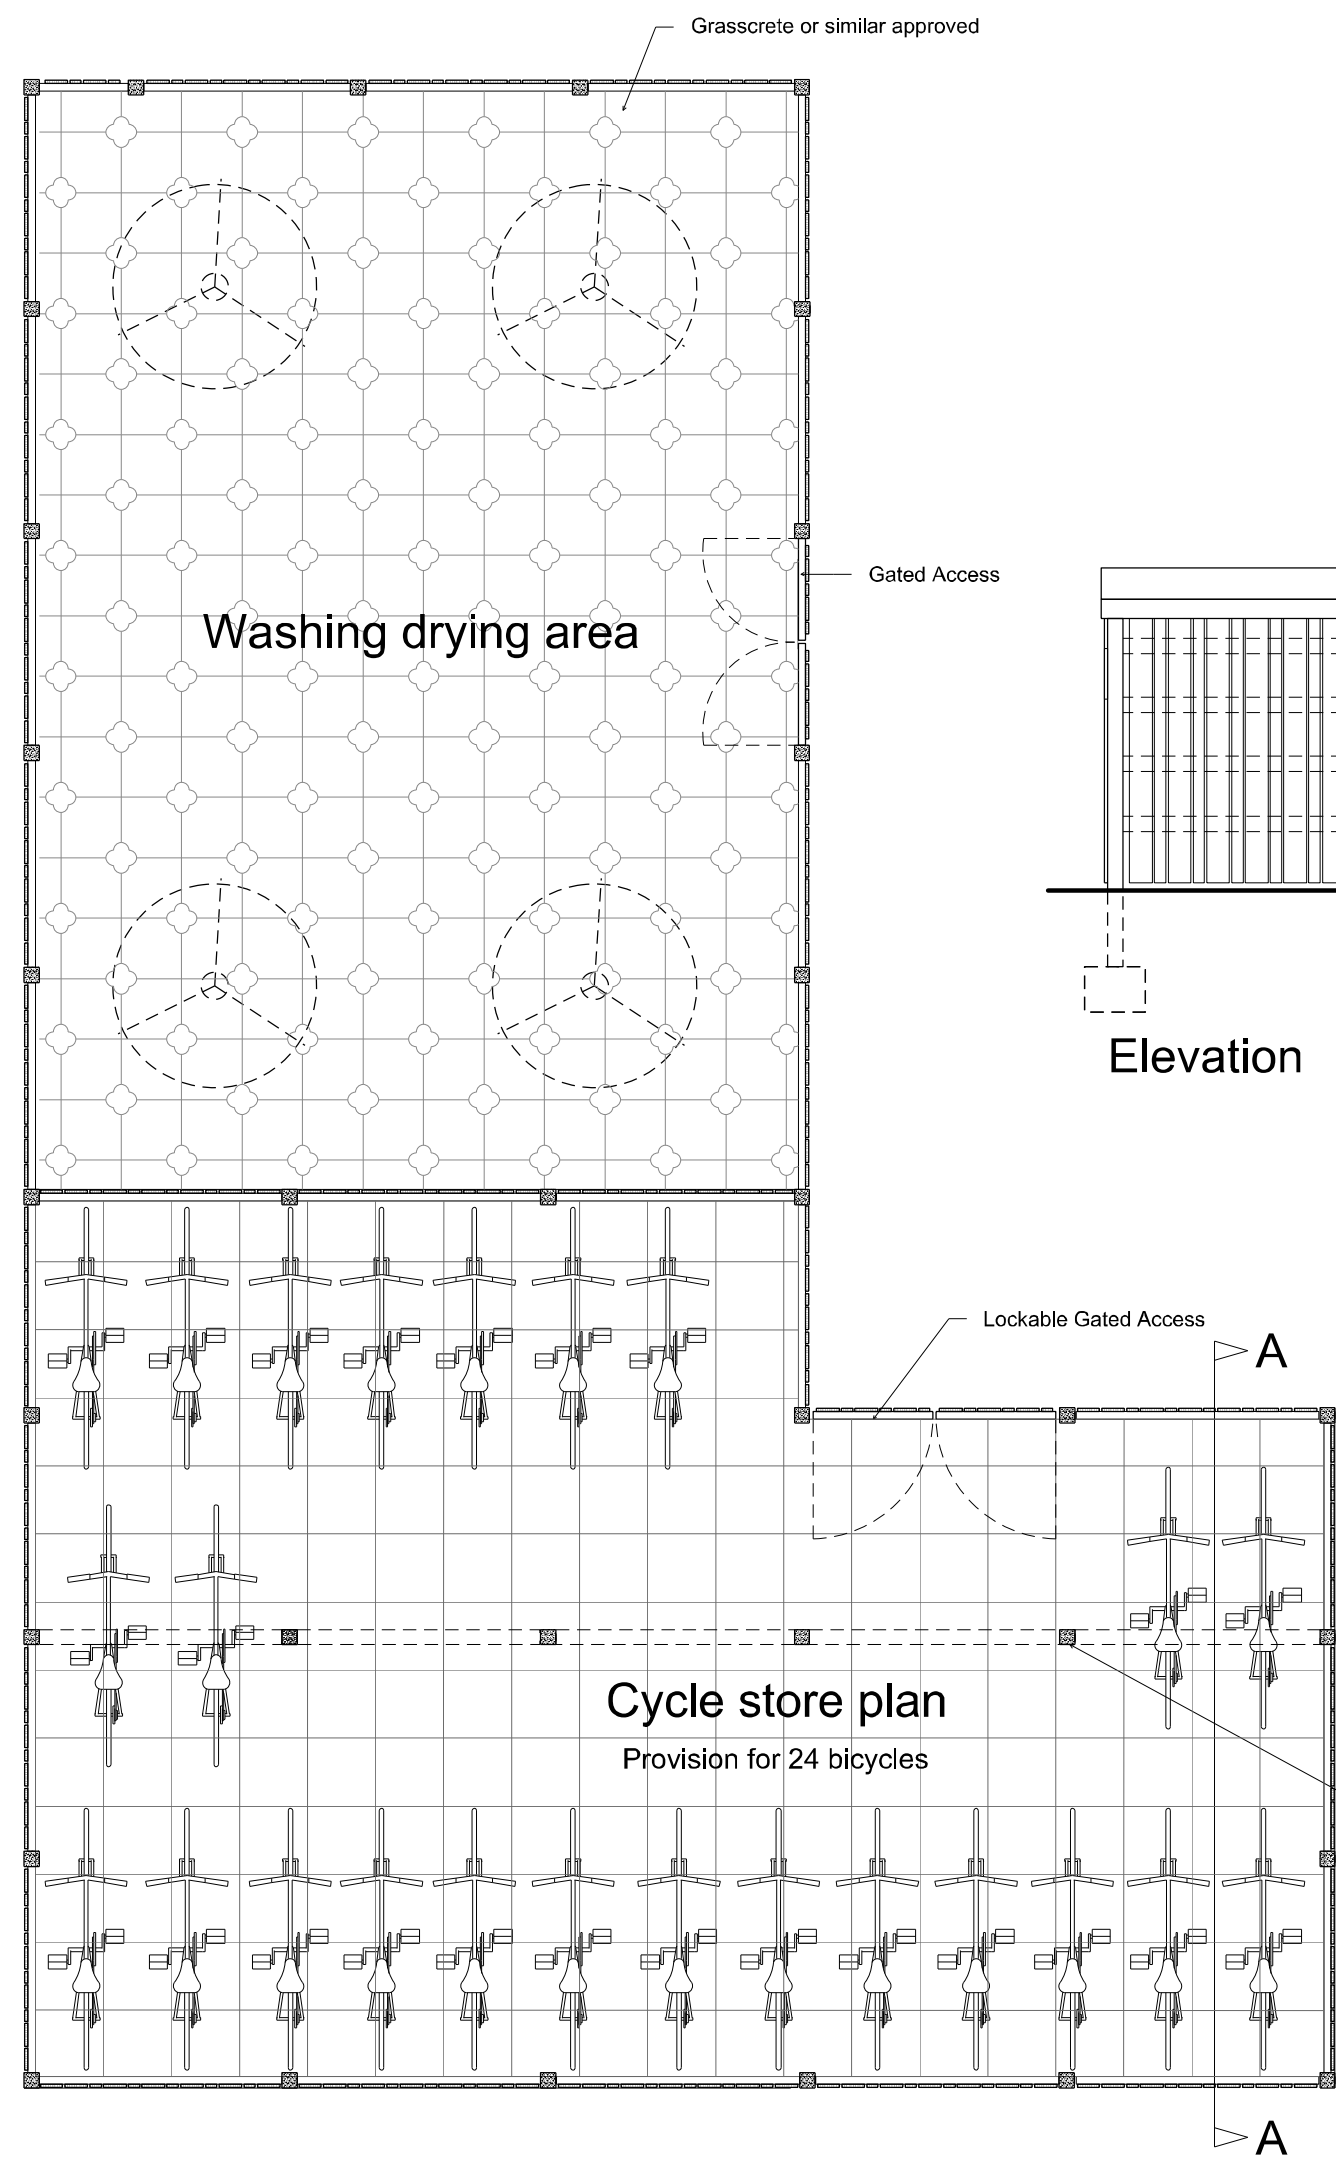

Rev A	Bin store steel post replaced with concrete. Cycle store details added for clarity	04/04/17	AJS
DESIGNATION	DETAILS OF REVISION	DATE	INITIALS
PROJECT	TITLE	SCALE	STATUS
New Foundry Building Wrexham LL14 1NL	Bin and Cycle Storage ...	A1	TENDER
PROJECT No. 1669	DRAWING No. L117A	DRAWN BY JJ	CHECKED ...
DATE 23.04.18	SCALE (1:10) 1:25		
JOHN MCCALL ARCHITECTS LTD			
No. 1 Arts Village, Henry Street, Liverpool L1 5BS Tel: 0151 707 1818 Fax: 707 1819			
Old Coop Building, Church Street, Hayfield, SK22 2JE e-mail: admin@johnmccall.co.uk			