



Key:

Notes:

P1	-	28-07-2015	DRAFT	JN	MD
Phase	Revision	Date	Issue	Drawn	Authorised
Client:			Job No:	Date:	
Russells Construction			10610	28-07-2015	
			Drawing No:	Scale:	
			002	NTS @ A1	
Job Title:			Drawing Title:		
Elm Point, Wrexham			Proposed Development Plan		



Environmental Energy Engineering
Partnerships Ltd
City Heliport & Business Centre
Eccles, Manchester, M30 7RU
Tel: 0161 707 9812
E-mail: info@e3p.co.uk
Website: www.e3p.co.uk

The client must not amend any drawing, design or other intellectual property produced by E3P Ltd without permission in writing from E3P Ltd in advance of any amendments being made. In the event that such written permission is not obtained in advance of the amendments being made, E3P Ltd shall not be liable for any damage and/or losses occurring as a result of the amended drawing, design or intellectual property.




Key:

Historical Features

- Former Buildings (Pre 1951 - Pre 1990)
- Former Buildings (Pre 1987 - Pre 1993)

Notes:

P1	-	01-06-2015	DRAFT	JN	MD
Phase	Revision	Date	Issue	Drawn	Authorised
Client:			Job No:	Date:	
Russells Construction			10610	01-06-2015	
			Drawing No:	Scale:	
			003	1:750 @ A1	
Job Title:			Drawing Title:		
Elm Point, Wrexham			Historical Features Plan		

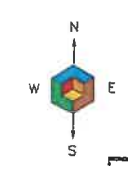

Environmental Energy Engineering Partnerships Ltd
 City Hellport & Business Centre
 Eccles, Manchester, M30 7RU
 Tel: 0161 707 9612
 E-mail: info@e3p.co.uk
 Website: www.e3p.co.uk

The client must not amend any drawing, design or other intellectual property produced by E3P Ltd without permission in writing from E3P Ltd. In advance of any amendments being made. In the event that such written permission is not obtained in advance of the amendments being made, E3P Ltd shall not be liable for any damage and/or losses occurring as a result of the amended drawing, design or intellectual property.



Ash remediation

Ash remediation
- Cleared from site

Attenuation


Drainage

Key:

- Historical Features**
- UST's
 - Superficial Oil Spill
 - Ash Deposits
 - Superficial Asbestos Contaminant
 - Aggregate Stockpile
 - Soil Stockpile


Notes:

P1	-	02-06-2015	DRAFT	JN	MD
Phase	Revision	Date	Issue	Drawn	Authorised
Client:			Job No:	Date:	
Russells Construction			10610	02-06-2015	
			Drawing No:	Scale:	
			004	1:750 @ A1	
Job Title:			Drawing Title:		
Elm Point, Wrexham			Contamination Plan		

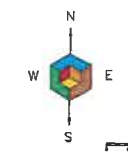

Environmental Energy Engineering
Partnerships Ltd
City Heliport & Business Centre
Eccles, Manchester, M30 7RU
Tel: 0161 707 9612
E-mail: info@e3p.co.uk
Website: www.e3p.co.uk

The client must not amend any drawing, design or other Intellectual property produced by E3P Ltd without permission in writing from E3P Ltd in advance of any amendments being made. In the event that such written permission is not obtained in advance of the amendments being made, E3P Ltd shall not be liable for any damage and/or losses occurring as a result of the amended drawing, design or Intellectual property.

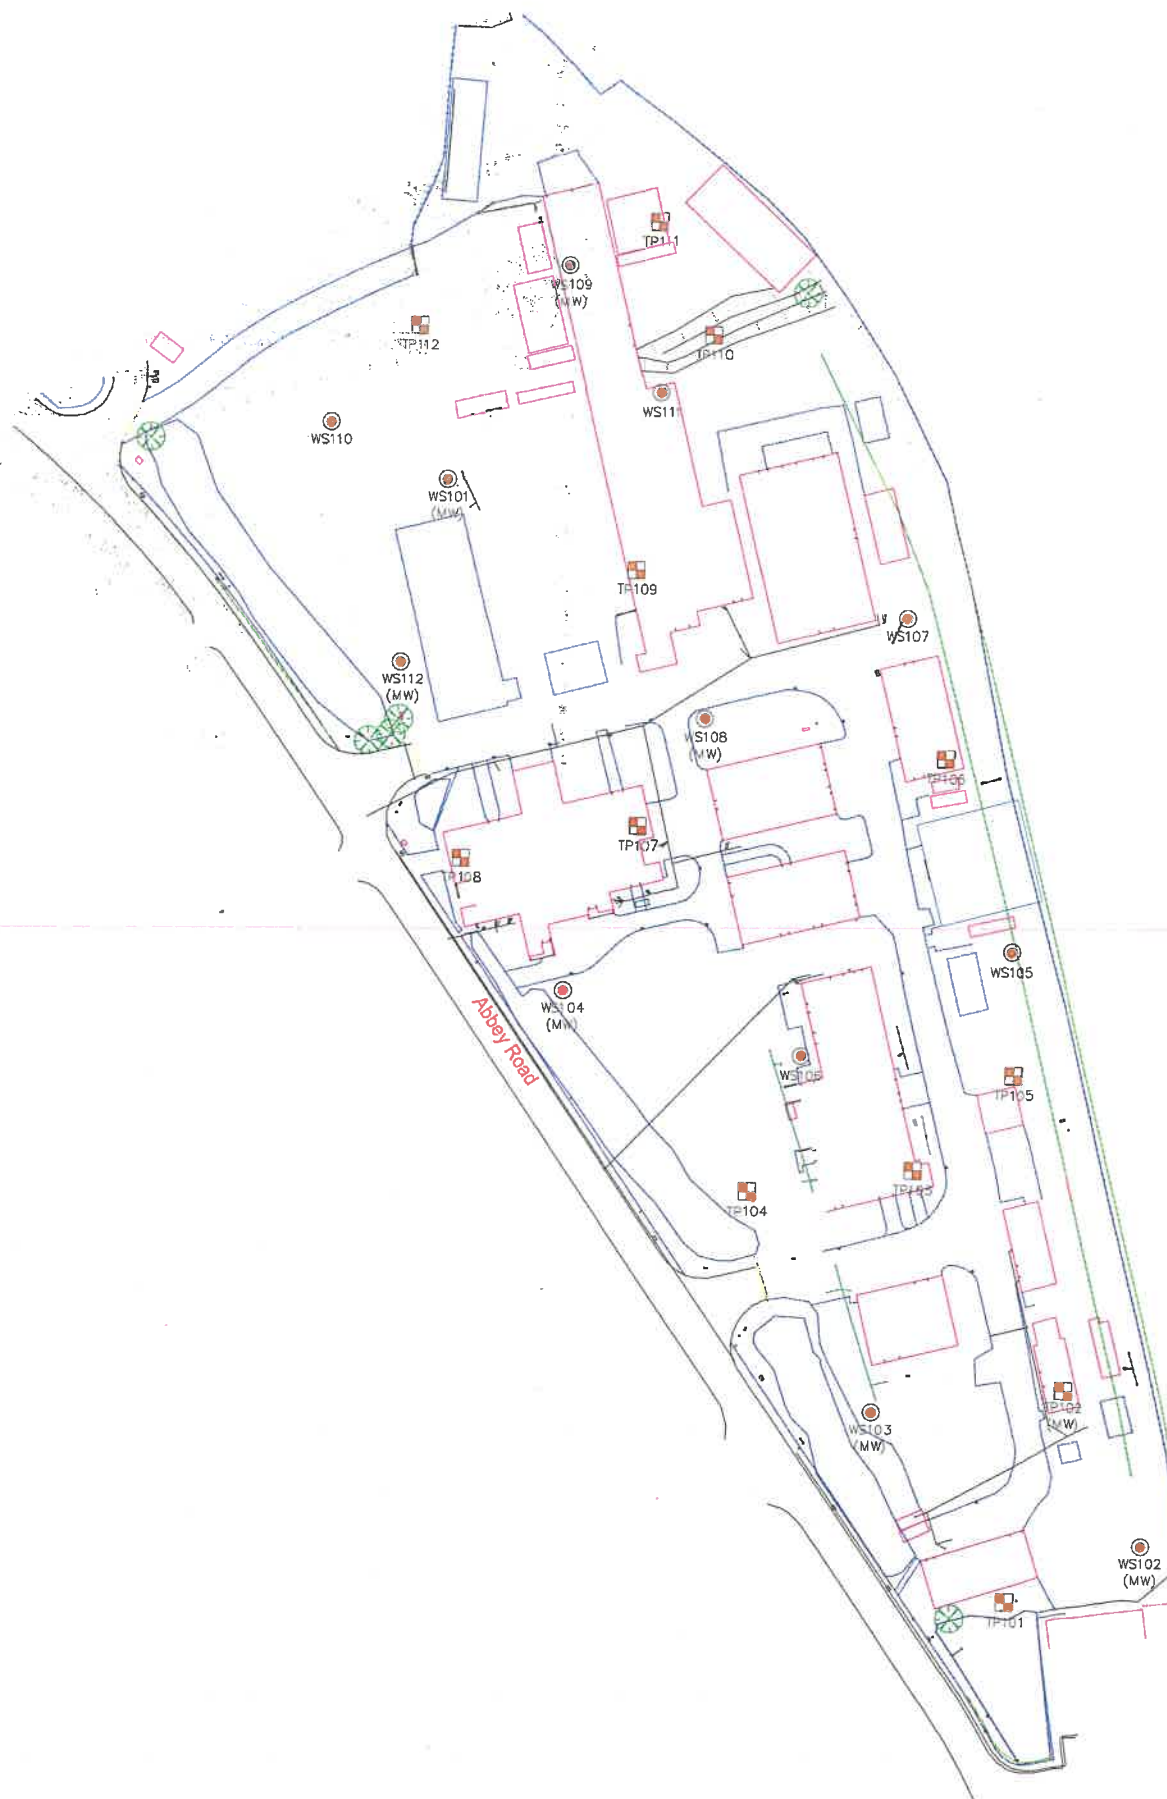


Key:

Location Symbols

- WS101 Approximate Window Sample Probehole Location
- WS101 (MW) Approximate Window Sample Probehole Location with Install
- TP101 Approximate Trial Pit Location


Notes:

P1	-	03-06-2015	DRAFT	CB	MD
Phase	Revision	Date	Issue	Drawn	Authorised
Client:			Job No:	Date:	
Russells Construction			10610	03-06-2015	
			Drawing No:	Scale:	
			005	1:750 @ A1	
Job Title:			Drawing Title:		
Elm Point, Wrexham			Exploratory Hole Location Plan		

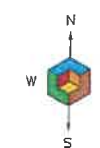

Environmental Energy Engineering
Partnerships Ltd
City Hallport & Business Centre
Eccles, Manchester, M30 7RU
Tel: 0161 707 6612
E-mail: info@e3p.co.uk
Website: www.e3p.co.uk

The client must not amend any drawing, design or other intellectual property produced by E3P Ltd without permission in writing from E3P Ltd in advance of any amendments being made. In the event that such written permission is not obtained in advance of the amendments being made, E3P Ltd shall not be liable for any damage and/or losses counting as a result of the amended drawing, design or intellectual property.

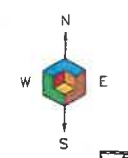

Key:

Location Symbols

- WS101: Approximate Window Sample Probehole Location
- WS101 (MW): Approximate Window Sample Probehole Location with Install
- TP101: Approximate Trial Pit Location

Depth of Organic Silt (m)

- No Identified Organic Silt / Uninvestigated
- Depth of Organic silt - 0.00m - 0.99m
- Depth of Organic silt - 1.00m - 1.99m
- Depth of Organic silt in Excess of 2.00m

Notes:


P1	-	08-06-2015	DRAFT	JN	MD
Phase	Revision	Date	Issue	Drawn	Authorised
Client: Russells Construction			Job No: 10610	Date: 08-06-2015	
			Drawing No: 006	Scale: 1:750 @ A1	
Job Title: Elm Point, Wrexham			Drawing Title: Depth of Organic Silt Plan		



e3p

Environmental Energy Engineering Partnerships Ltd
 City Hallport & Business Centre
 Eccles, Manchester, M30 7RU
 Tel: 0161 707 9612
 E-mail: info@e3p.co.uk
 Website: www.e3p.co.uk

The client must not amend any drawing, design or other Intellectual property produced by E3P Ltd without permission in writing from E3P Ltd in advance of any amendments being made. In the event that such written permission is not obtained in advance of the amendments being made, E3P Ltd shall not be liable for any damage and/or losses occurring as a result of the amended drawing, design or Intellectual property.

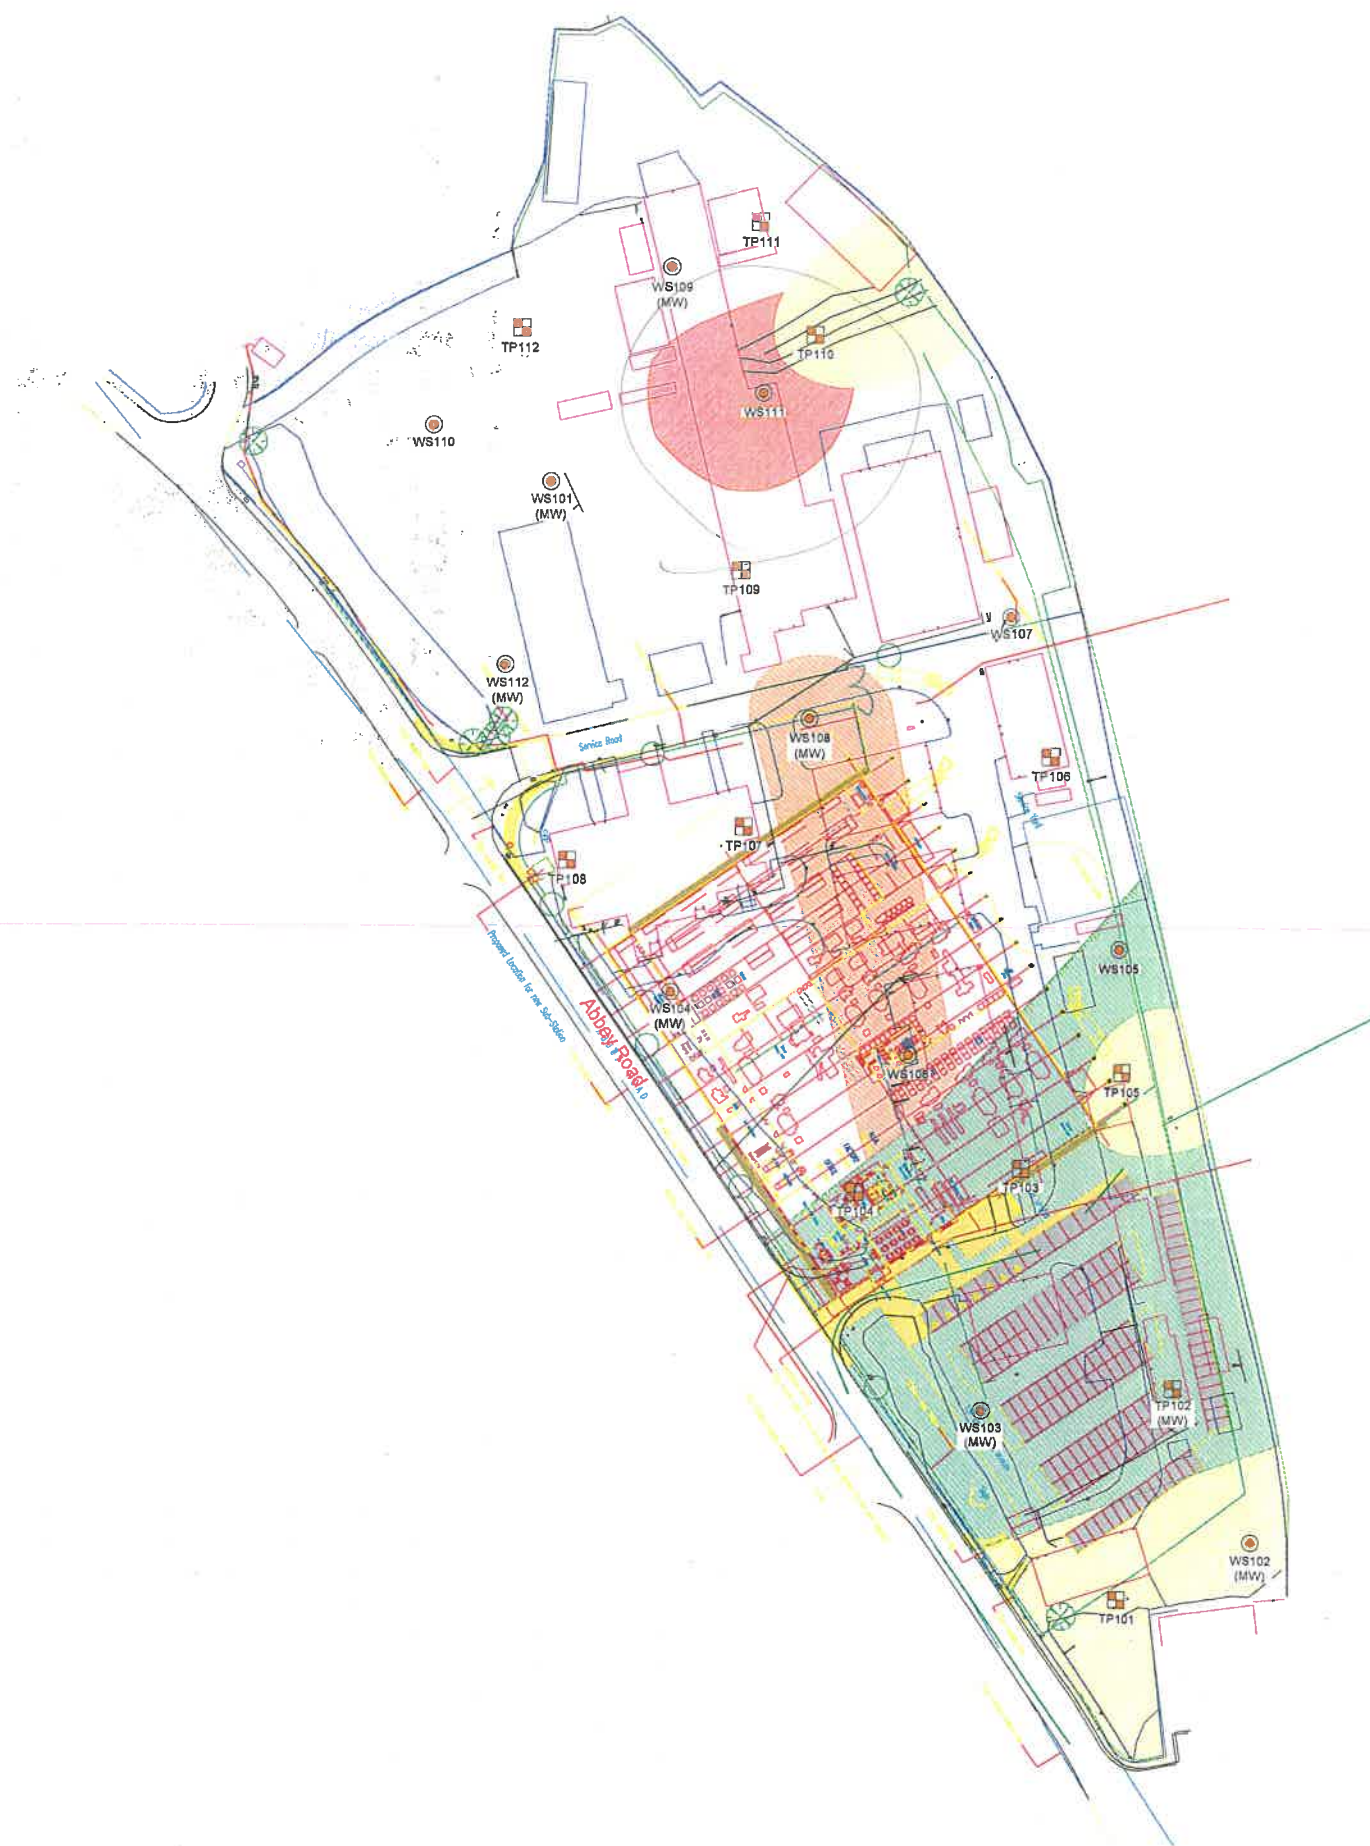

Key:

Location Symbols


-  Approximate Window Sample Probehole Location
-  Approximate Window Sample Probehole Location with Install
-  Approximate Trial Pit Location

Thickness of Organic Silt (m)

-  Thickness of Organic Silt - 0.00m - 0.20m
-  Thickness of Organic silt - 0.20m - 0.40m
-  Thickness of Organic silt - 0.41m - 0.60m
-  Thickness of Organic silt in Excess of 0.61m

Notes:

P1	-	08-08-2015	DRAFT	JN	MD
Phase	Revision	Date	Issue	Drawn	Authorised
Client: Russells Construction			Job No: 10610	Date: 08-06-2015	
			Drawing No: 007	Scale: 1:750 @ A1	
Job Title: Elm Point, Wrexham			Drawing Title: Thickness of Organic Silt Plan		

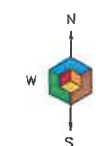

Environmental Energy Engineering
Partnerships Ltd
City Helport & Business Centre
Eccles, Manchester, M50 7RU
Tel: 0161 707 8612
E-mail: info@e3p.co.uk
Website: www.e3p.co.uk

The client must not amend any drawing, design or other Intellectual property produced by E3P Ltd without permission in writing from E3P Ltd in advance of any amendments being made. In the event that such written permission is not obtained in advance of the amendments being made, E3P Ltd shall not be liable for any damage and/or losses occurring as a result of the amended drawing, design or Intellectual property.