
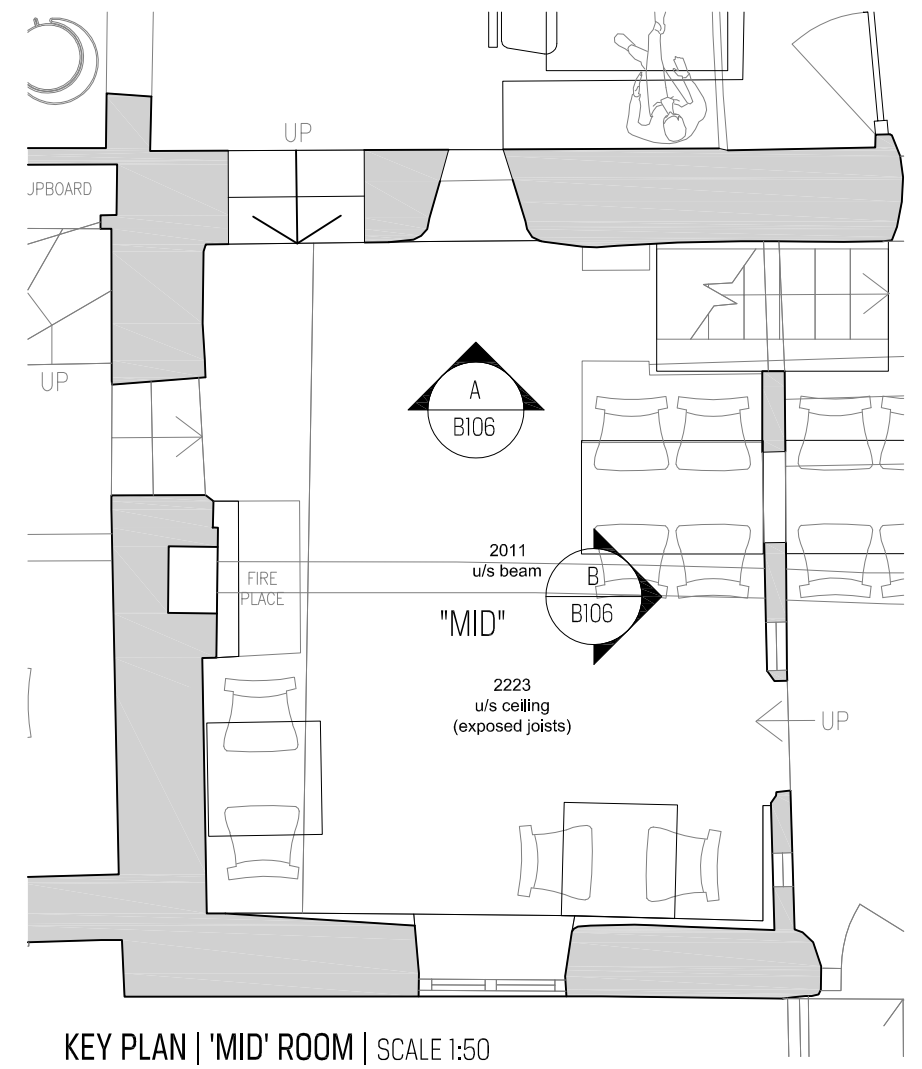
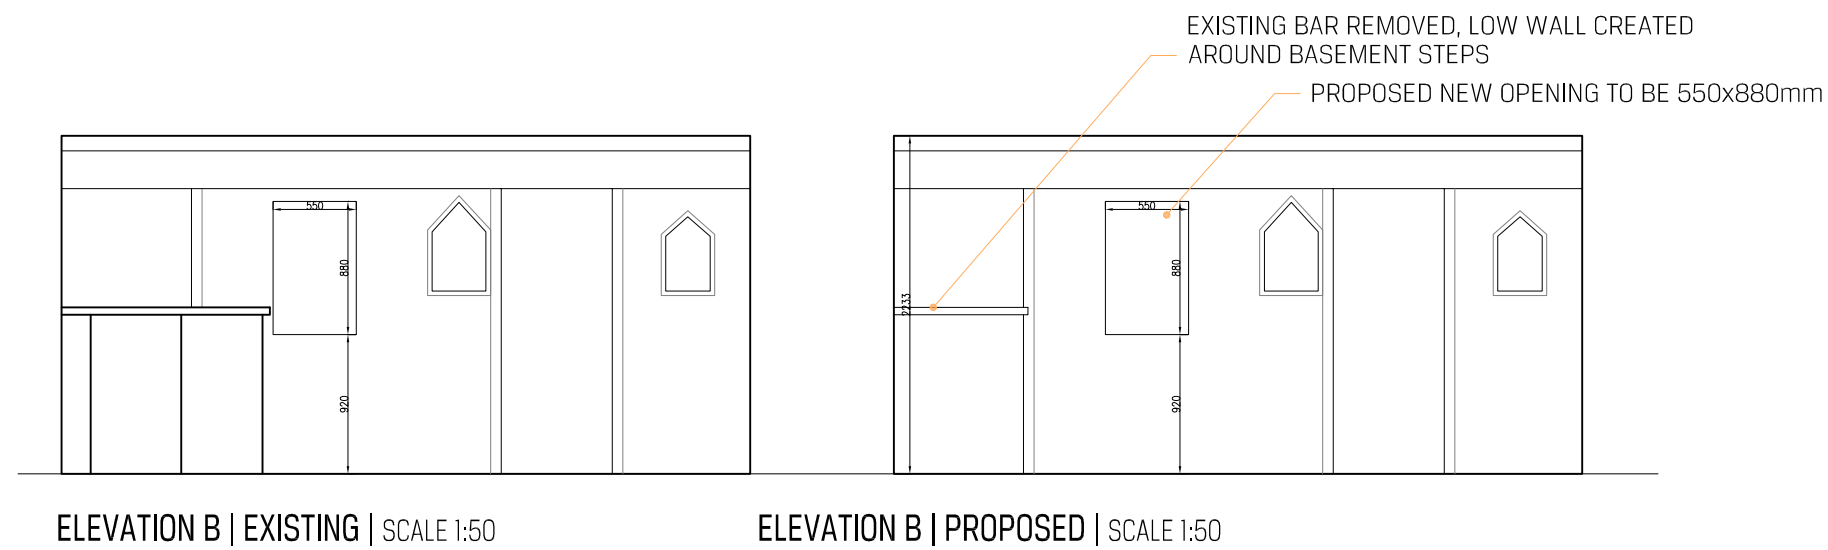


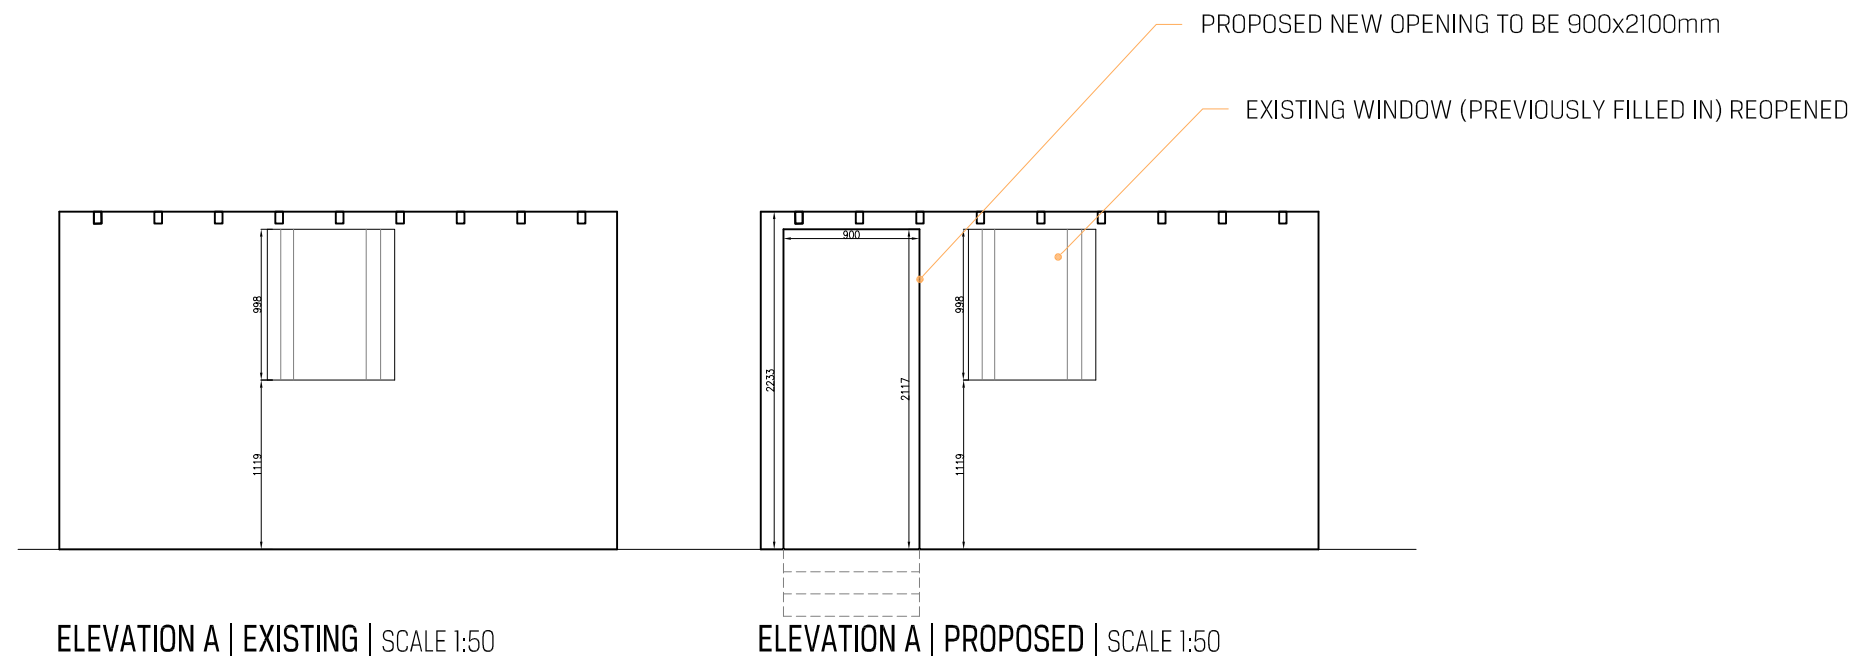

STATUS	PLANNING			
REVISION		DRAWN	CHECKED	DATE
© Copyright SHACKARCHITECTURE. All rights reserved. No part of this drawing, All dimensions are in millimetres unless stated otherwise. All dimensions must be checked on site prior to construction and any discrepancies reported to the architect.				

NOTE:
INTERNAL OPENINGS ARE
APPROXIMATE AND REQUIRE
CONFIRMATION ONCE
MEASURED ON SITE.

SHACKARCHITECTURE

A Unit 5, The Curve, 139 Telegraph Road, Heswall, Wirral, CH60 7SE
T +44(0)151 342 0516 E info@shackarchitecture.com W www.shackarchitecture.com

Client PRICE AND CHANTLER LTD
Project THE BOAT, ERBISTOCK
Title INTERNAL ELEVATIONS
'MID' ROOM

Scale 1:50@A3 Project No. SHACK389 Dwg. No. B206 Rev