





Section A-A 1:500

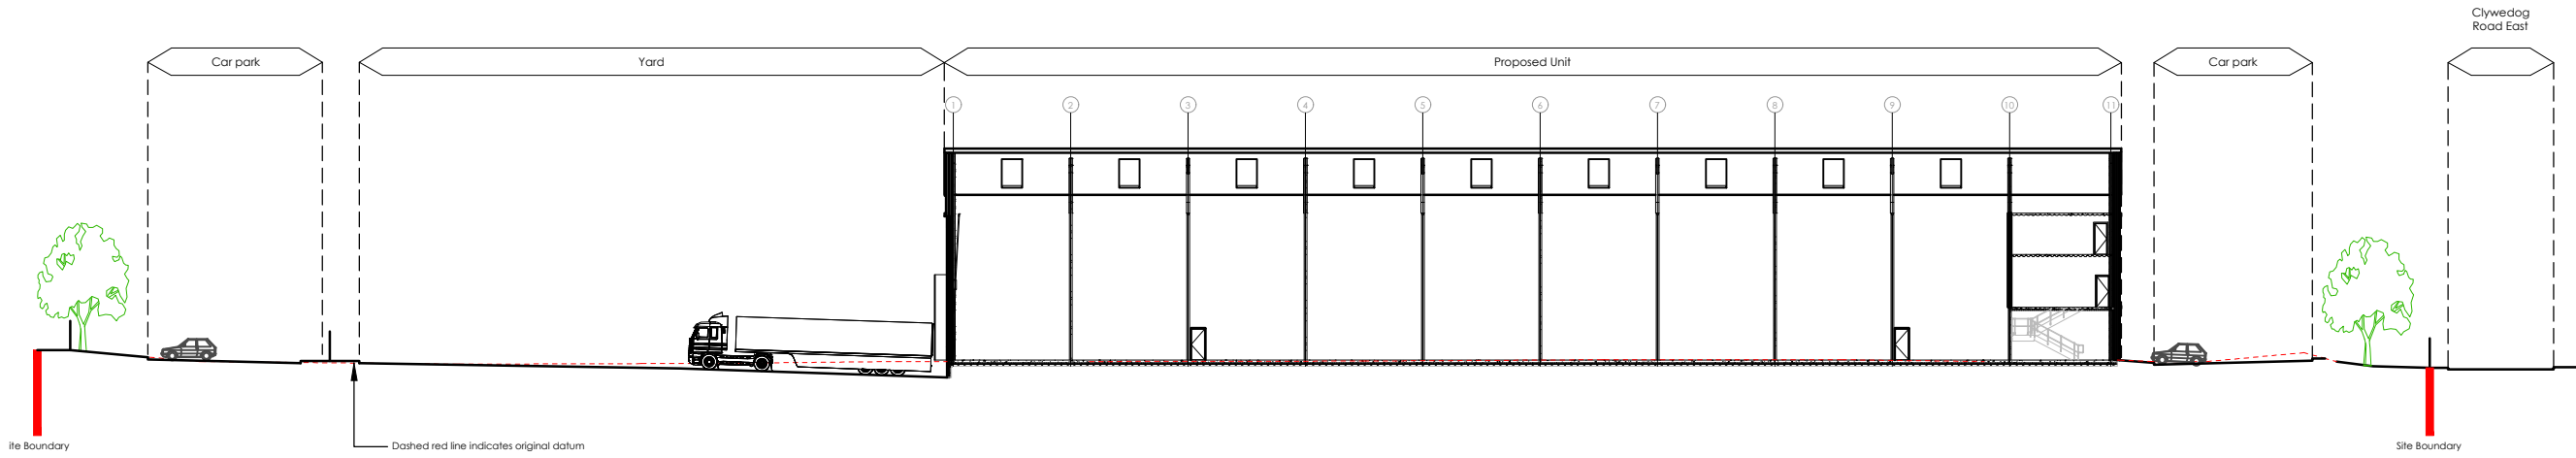

Section B-B 1:500

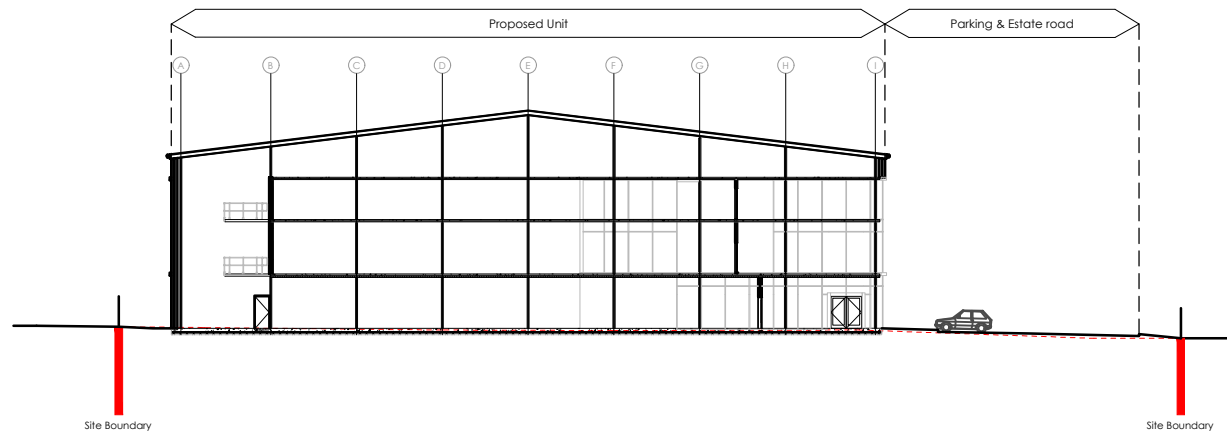

Section C-C 1:500

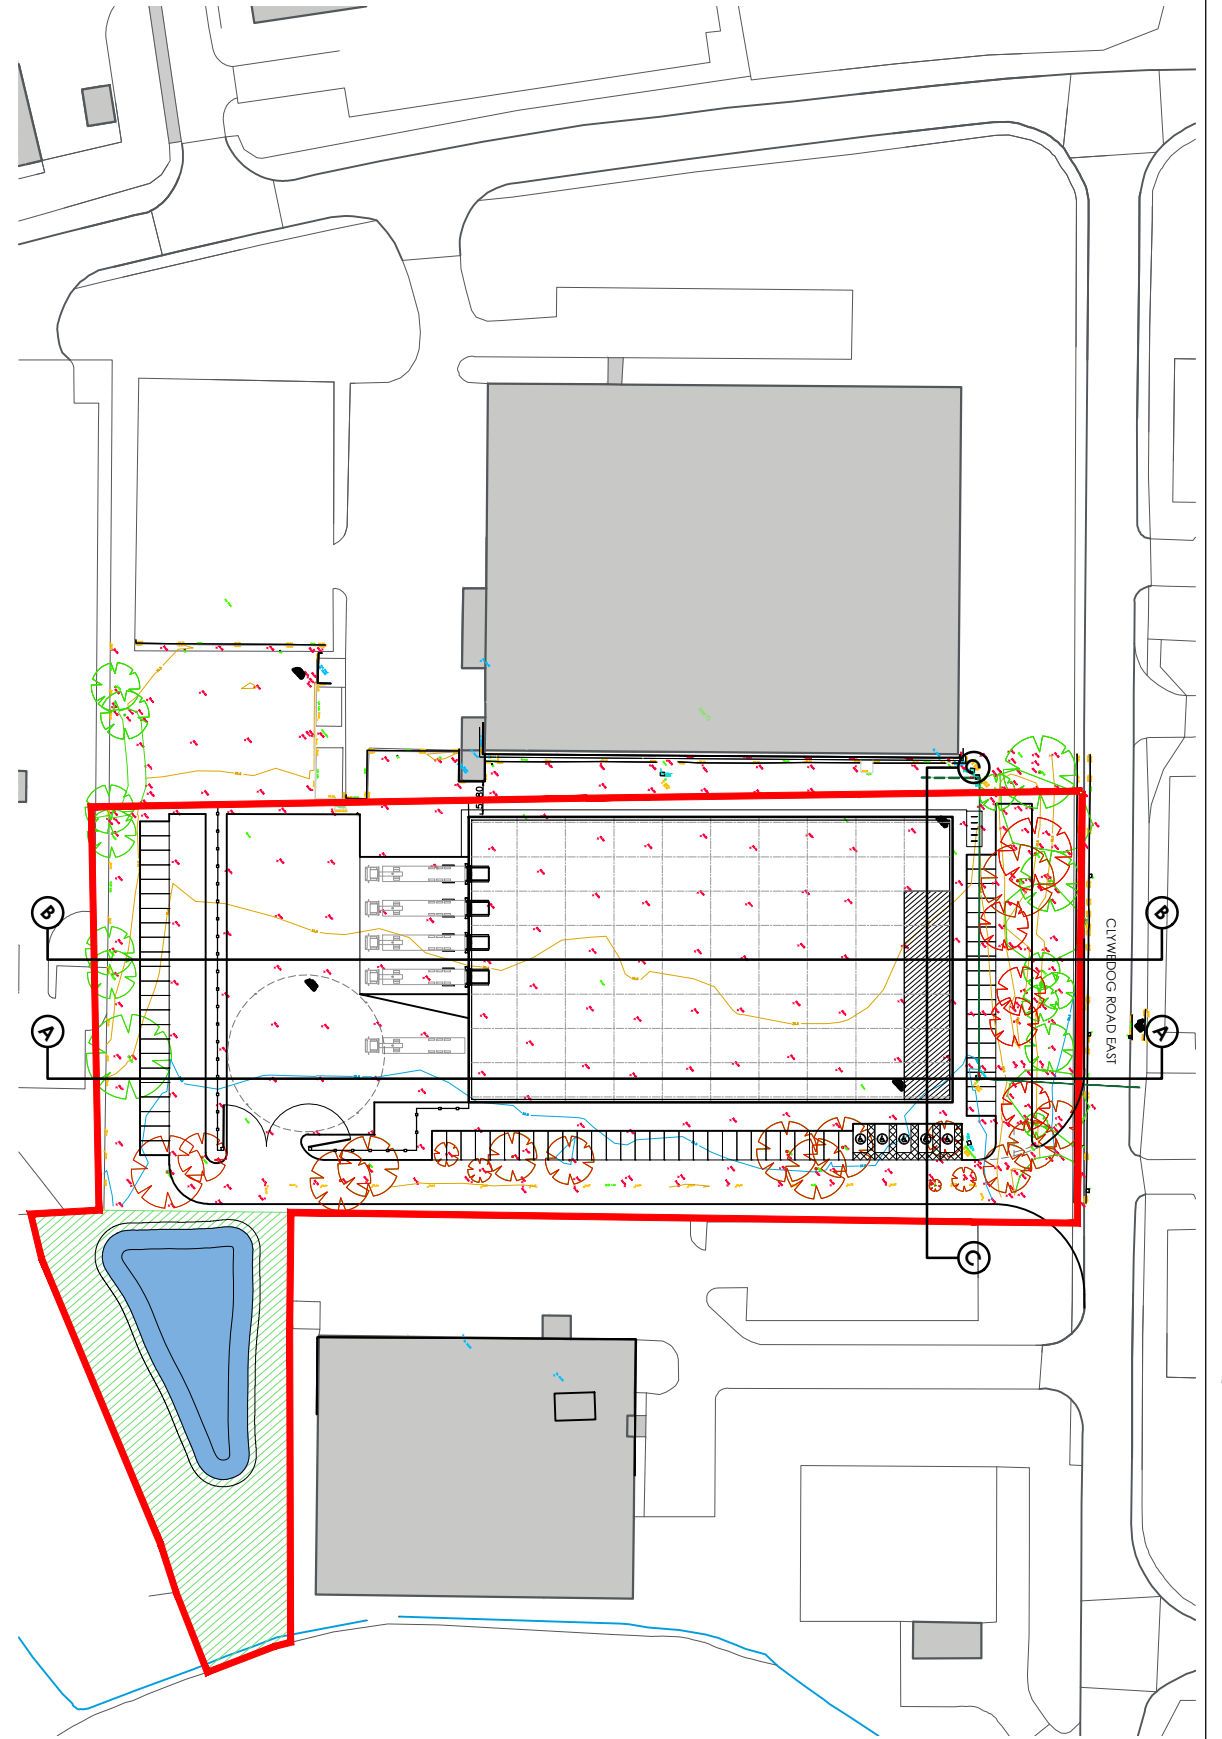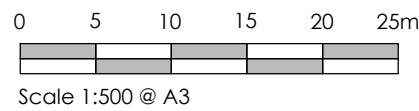

Key Plan 1:1250

NOTES

- All dimensions and levels are to be checked on site.
- Any discrepancies are to be reported to the architect before any work commences.
- This drawing shall not be scaled to ascertain any dimensions. Work to figured dimensions only.
- This drawing shall not be reproduced without express written permission from AEW.
- Title overlay drawings and ownership boundaries are produced using all reasonable endeavors. AEW cannot be responsible for the accuracy or scale discrepancy of base plans supplied to them.

P1	02/11/18	TF	DOH
Initial issue			
REV	Date	Drawn by: -	Checked by: -
Status		Purpose of issue	
S0	For Approval		
drawing stage		Planning	
client			
FI Real Estate Management Ltd			
project			
Proposed Industrial Development Clywedog Road East (Site 3) Wrexham			
drawing title			
Proposed Site Sections			
date			
02/11/18	drawn	TF	
scale@A2	1:500	checked	DOH