


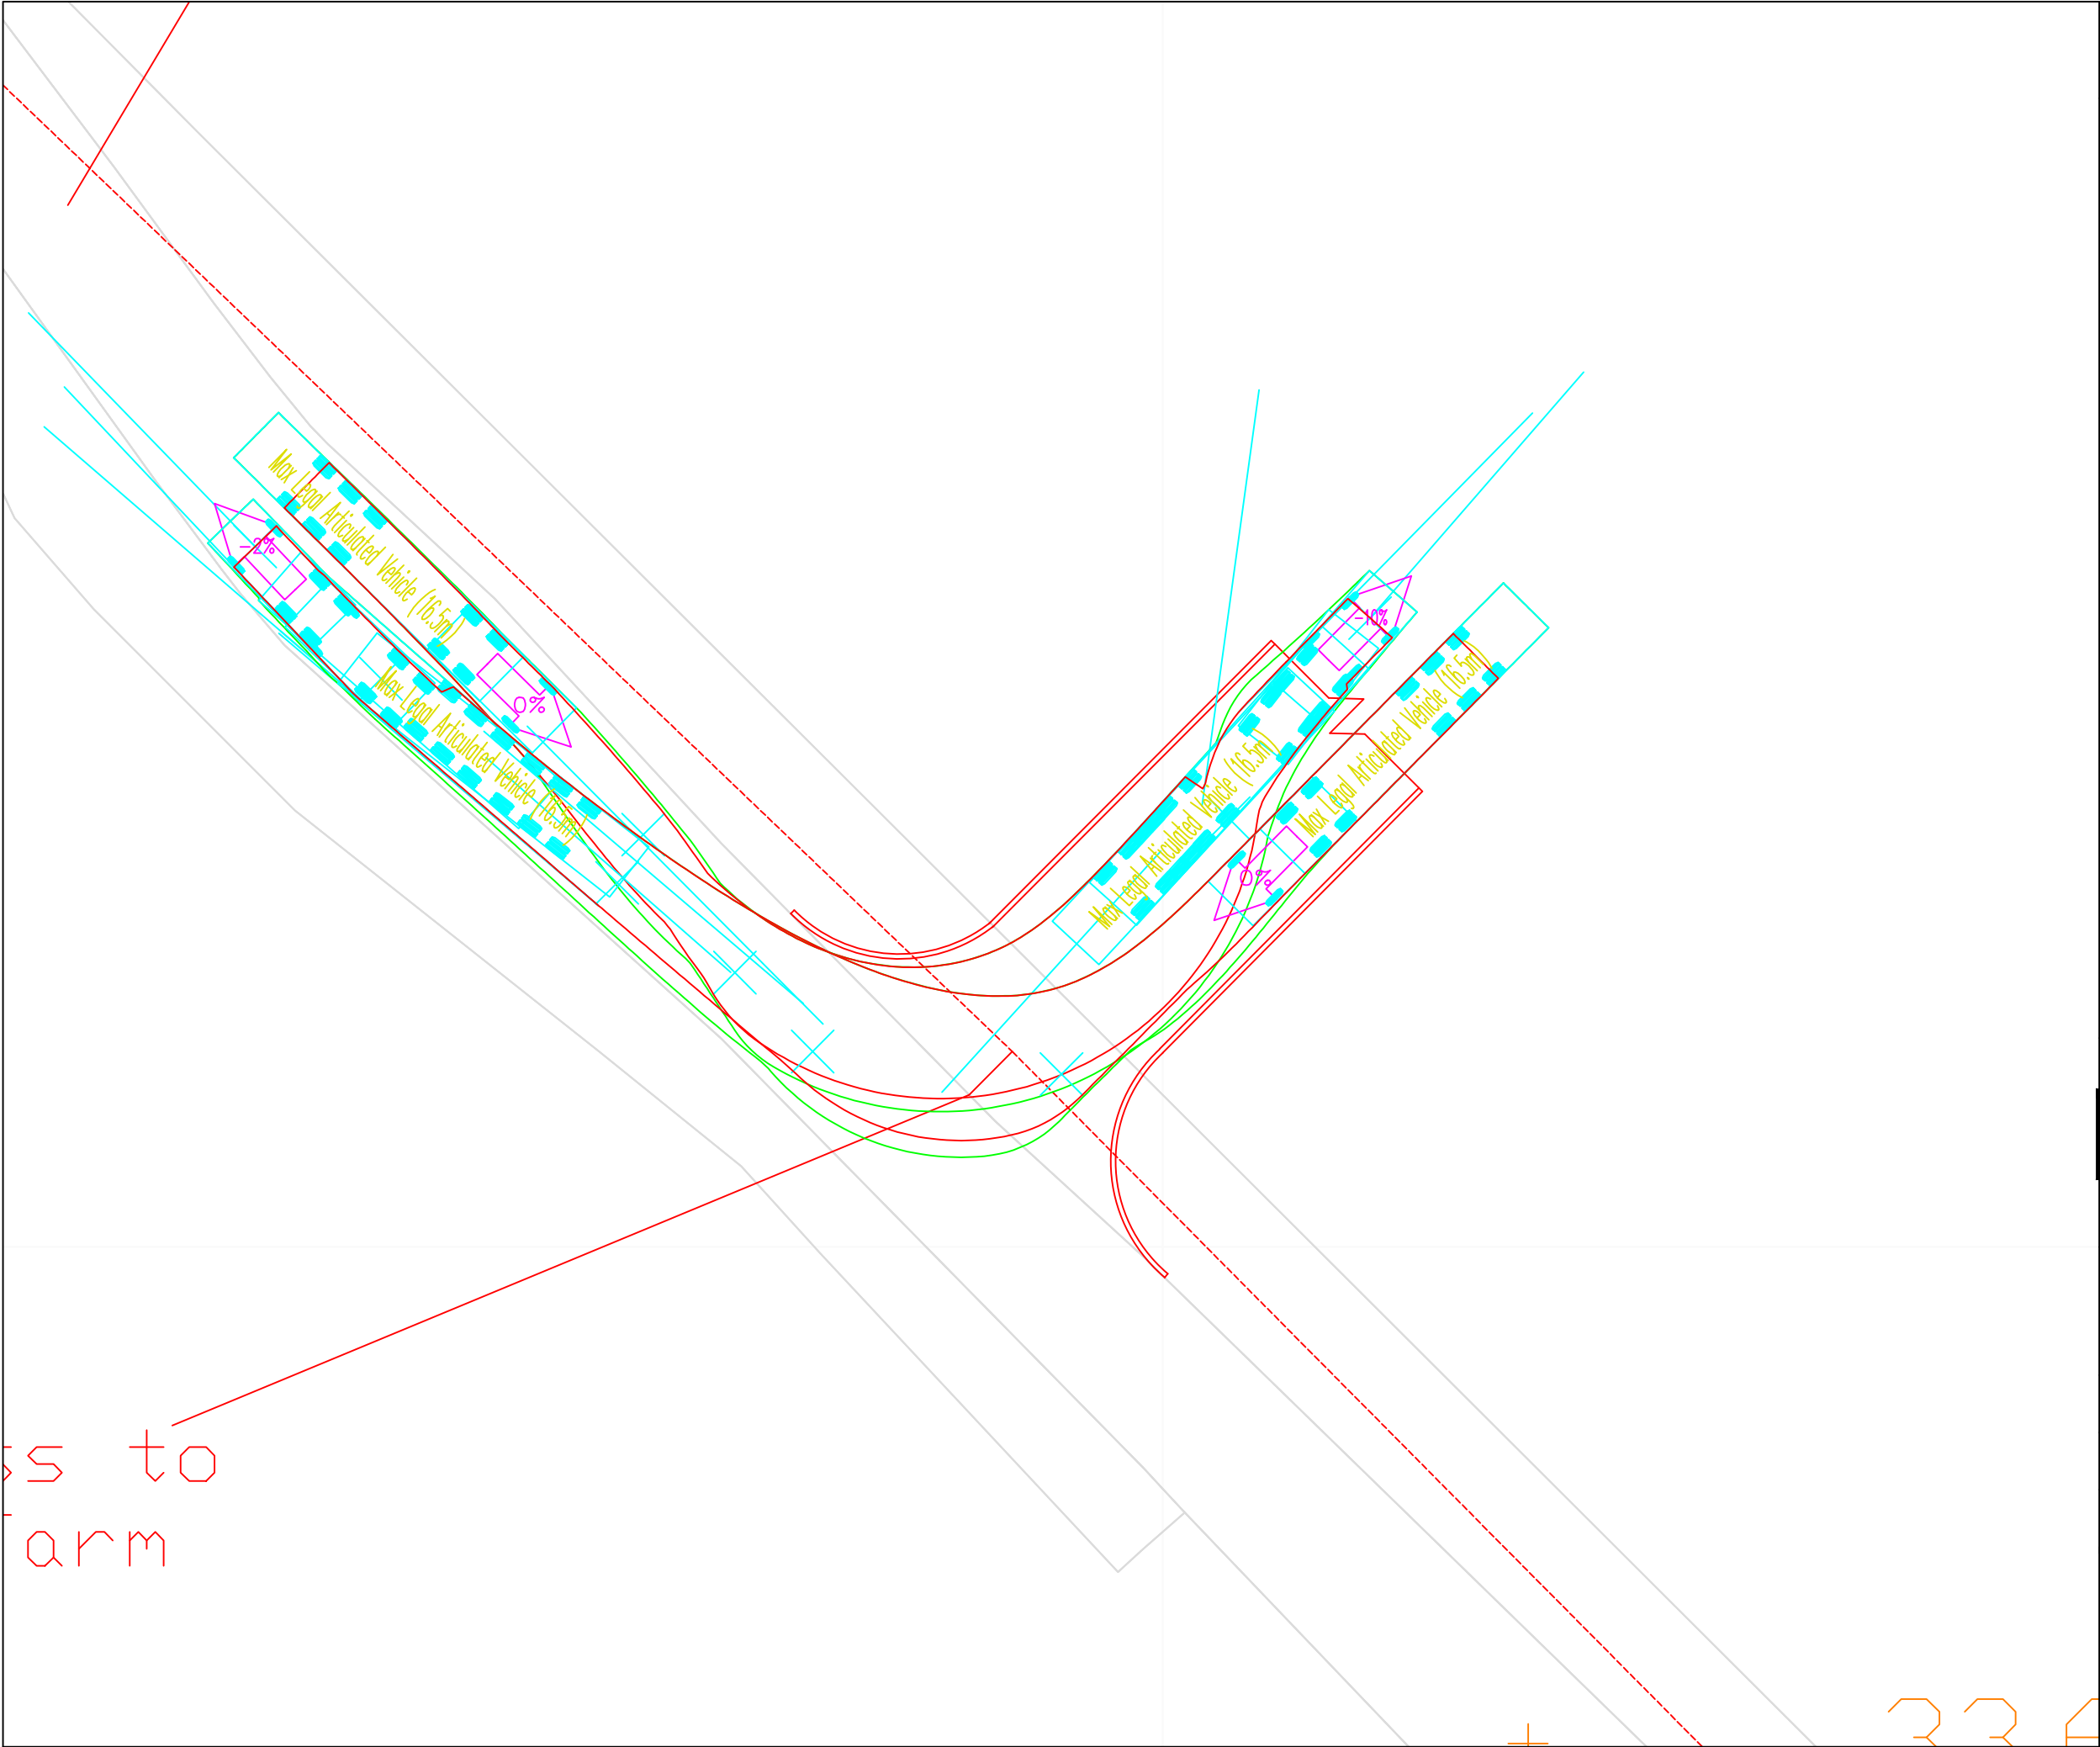

THIS DRAWING MAY BE USED ONLY FOR THE PURPOSE INTENDED AND ONLY WRITTEN DIMENSIONS SHALL BE USED

NOTES

Max Legal Articulated Vehicle (16.5m)
Overall Length 16.500m
Overall Width 2.500m
Overall Body Height 2.500m
Min Body Ground Clearance 0.396m
Max Track Width 2.500m
Lock to Lock Time 6.00 sec
Kerb to Kerb Turning Radius 6.870m

Revision Details	By	Date	Suffix
	Check		

Drawing Number

SK21737-04

Mulsford Poultry Farm

Drawing Title

Swept Path Analysis
16.5m Max Legal Artic

Scale at A3

1:250

Drawn	JAT	Approved	MAK
Check	JAT	Date	21/01/18

SK Transport Planning Ltd
Albion Wharf, 19 Albion Street
Manchester M1 5LN
Telephone (0161) 234 6509
Fax (0161) 236 7959