



PROPOSED FRONT ELEVATION.


PROPOSED REAR ELEVATION

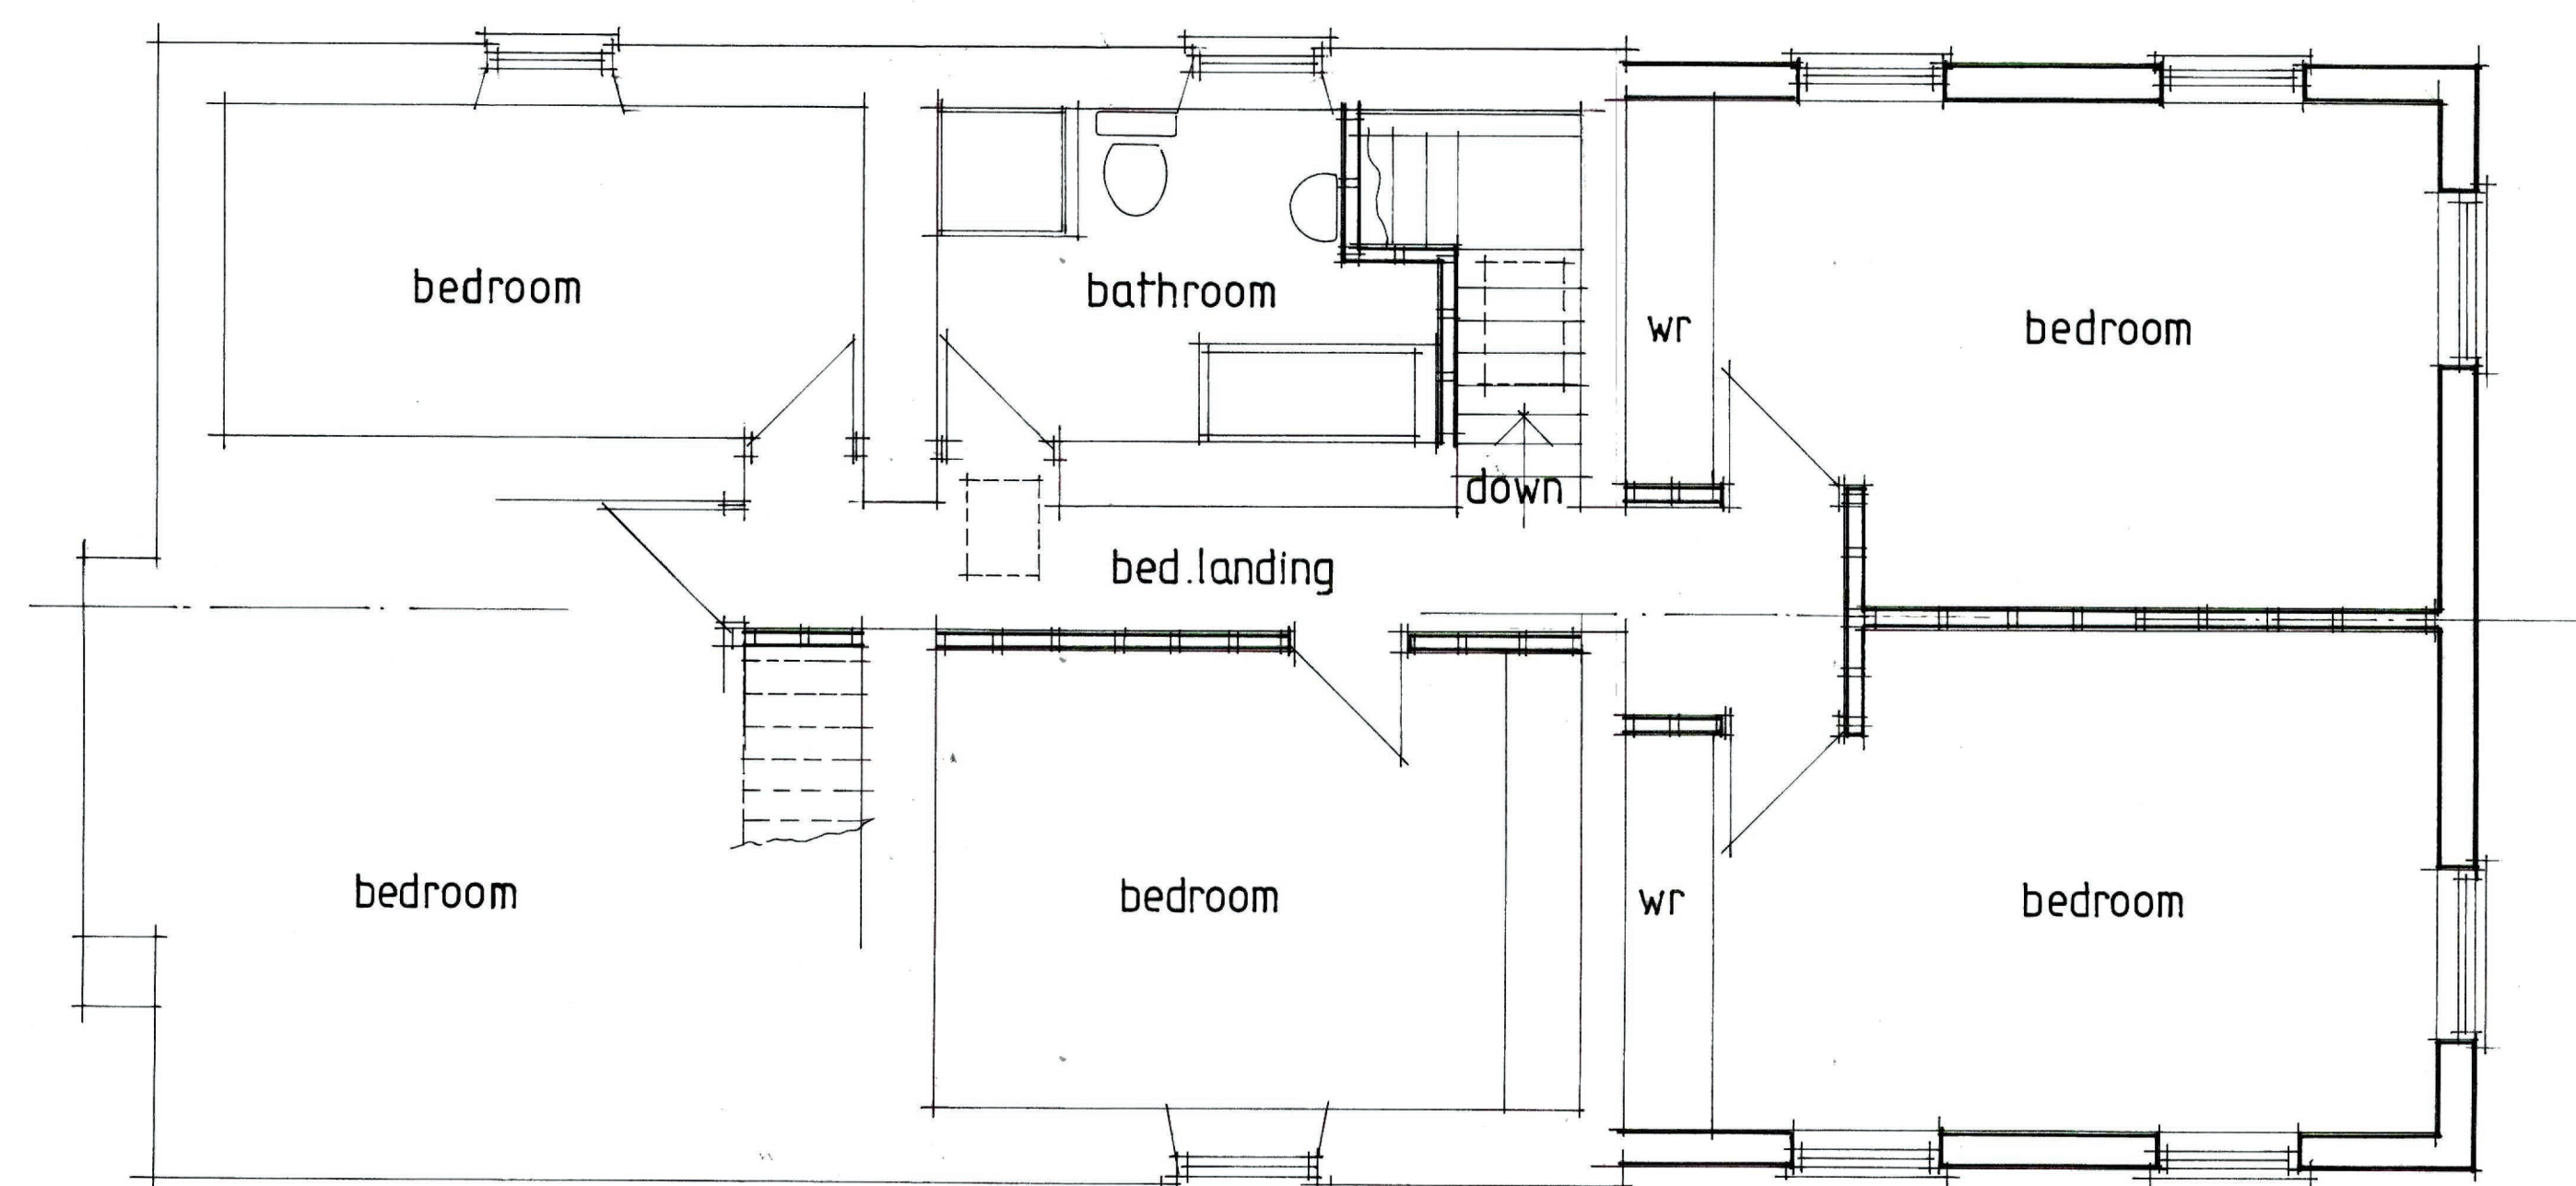


PROPOSED FIRST FLOOR LAYOUT

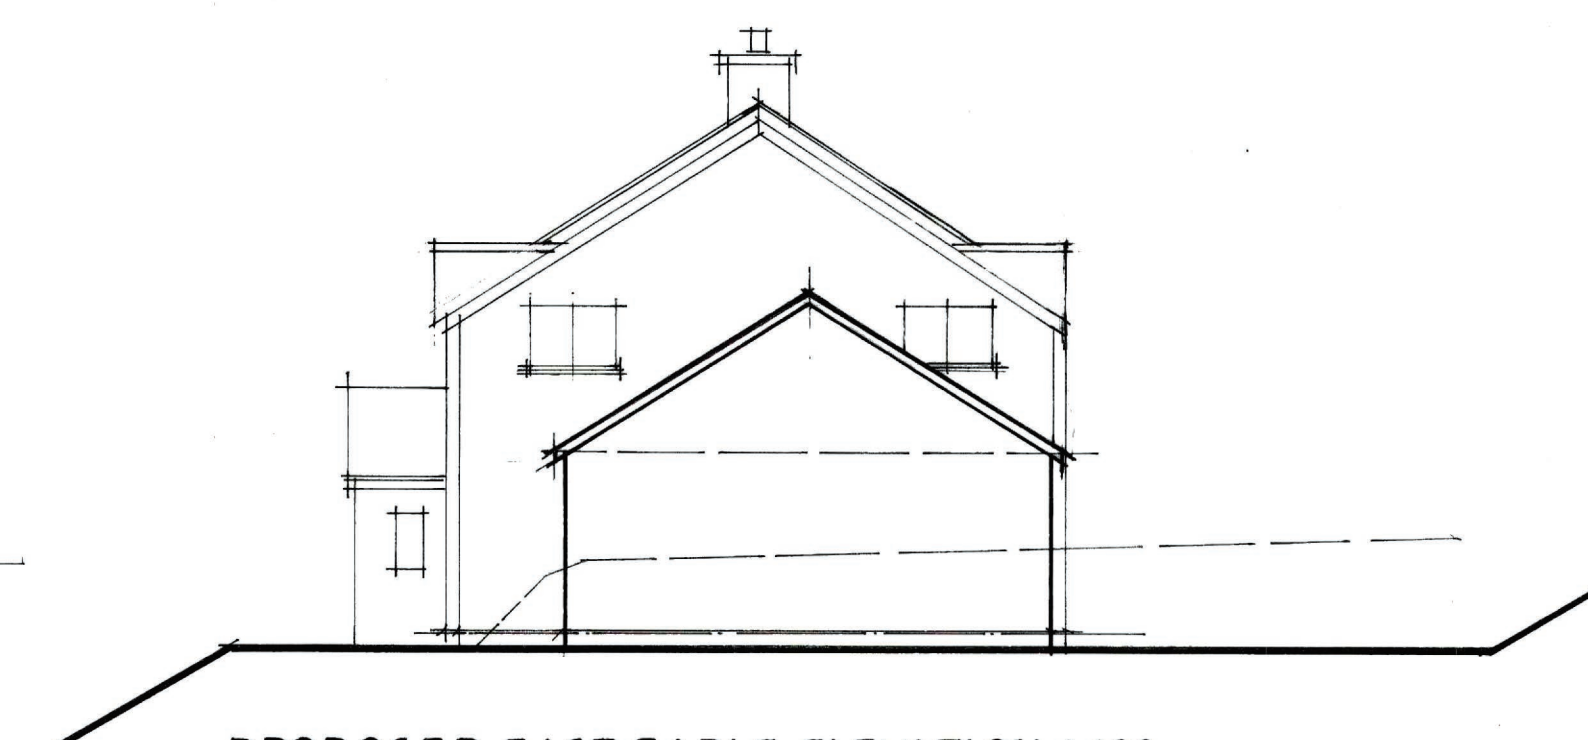


PROPOSED EAST GABLE ELEVATION 1:100

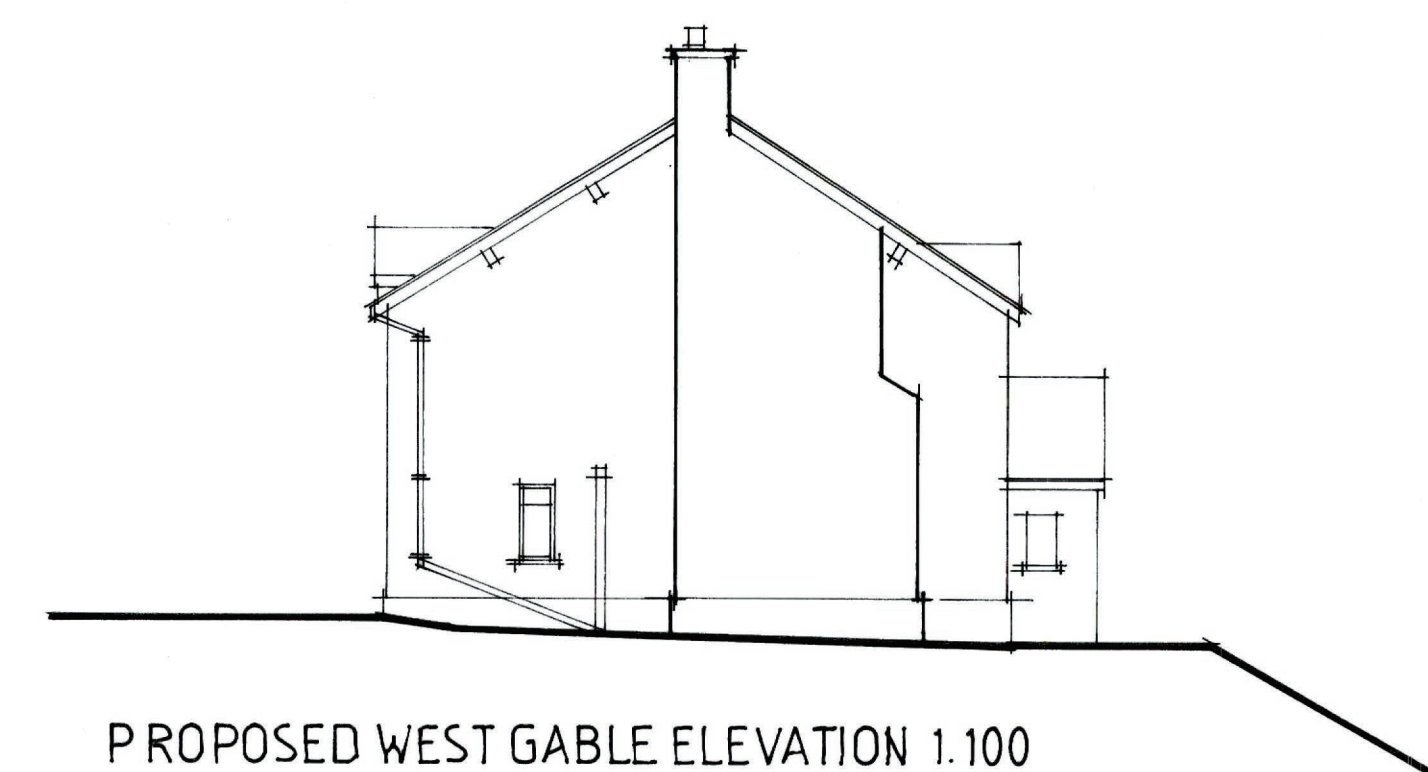

PROPOSED WEST GABLE ELEVATION 1:100

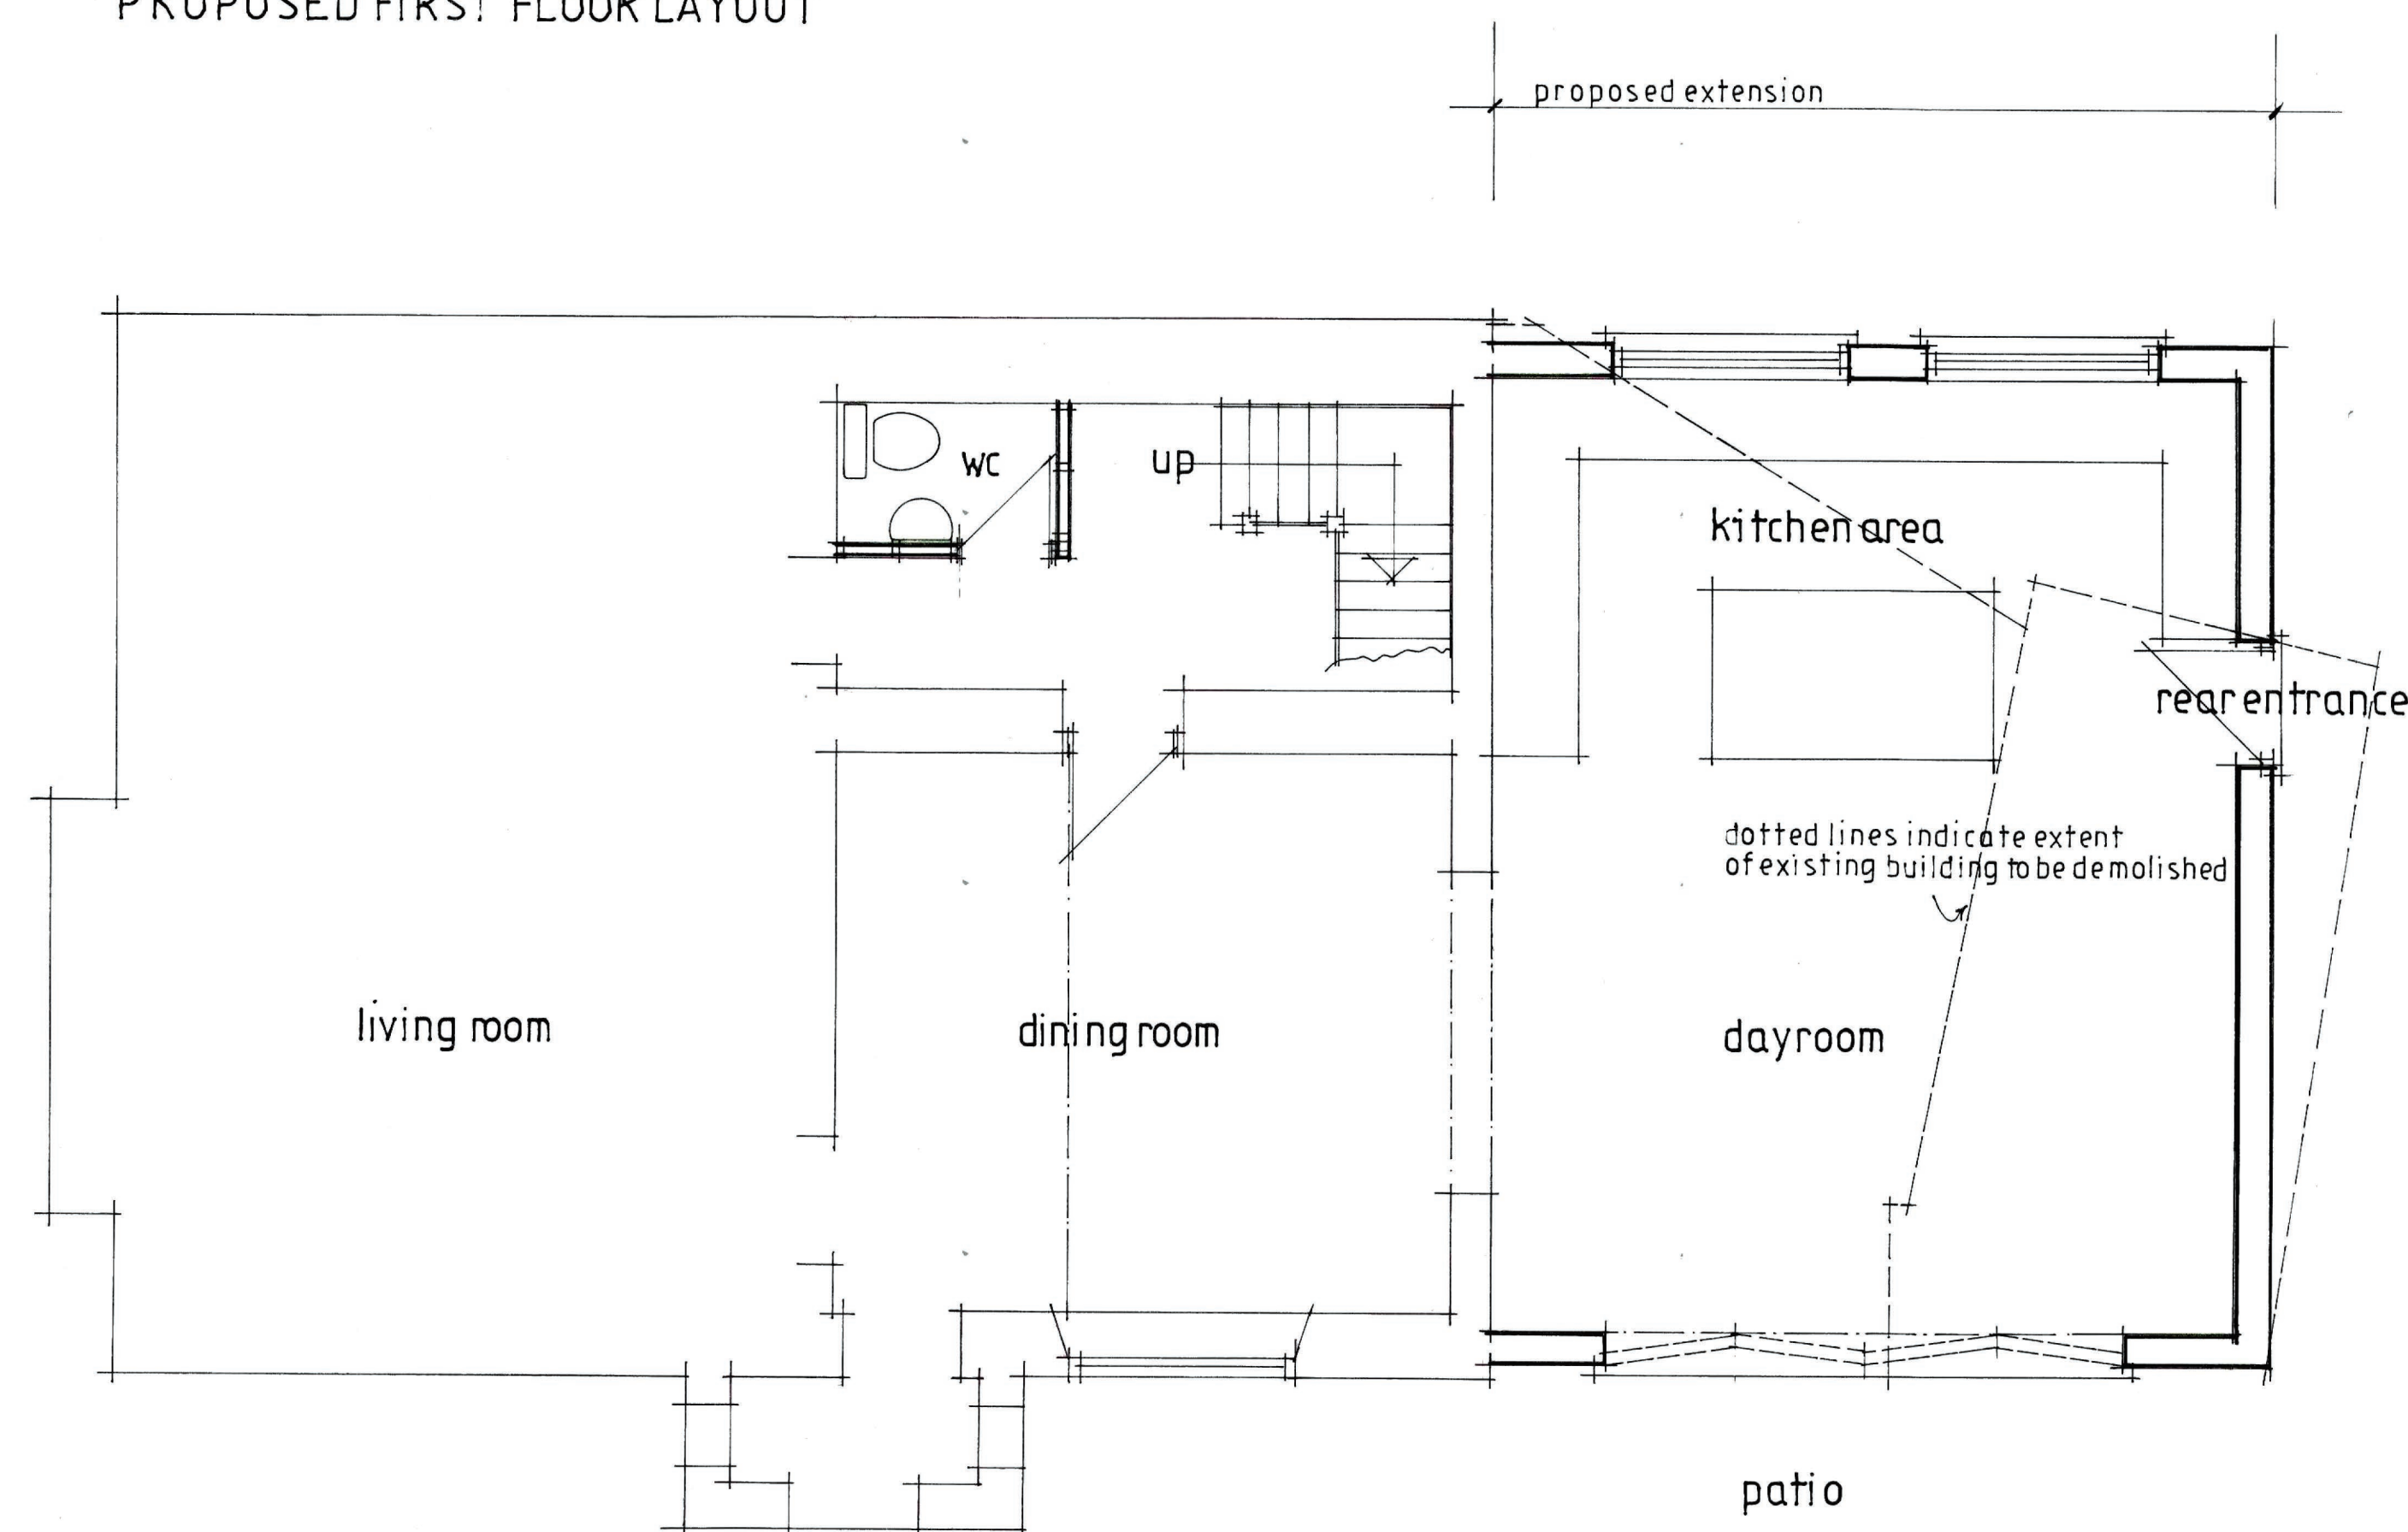

PROPOSED GROUND FLOOR LAYOUT

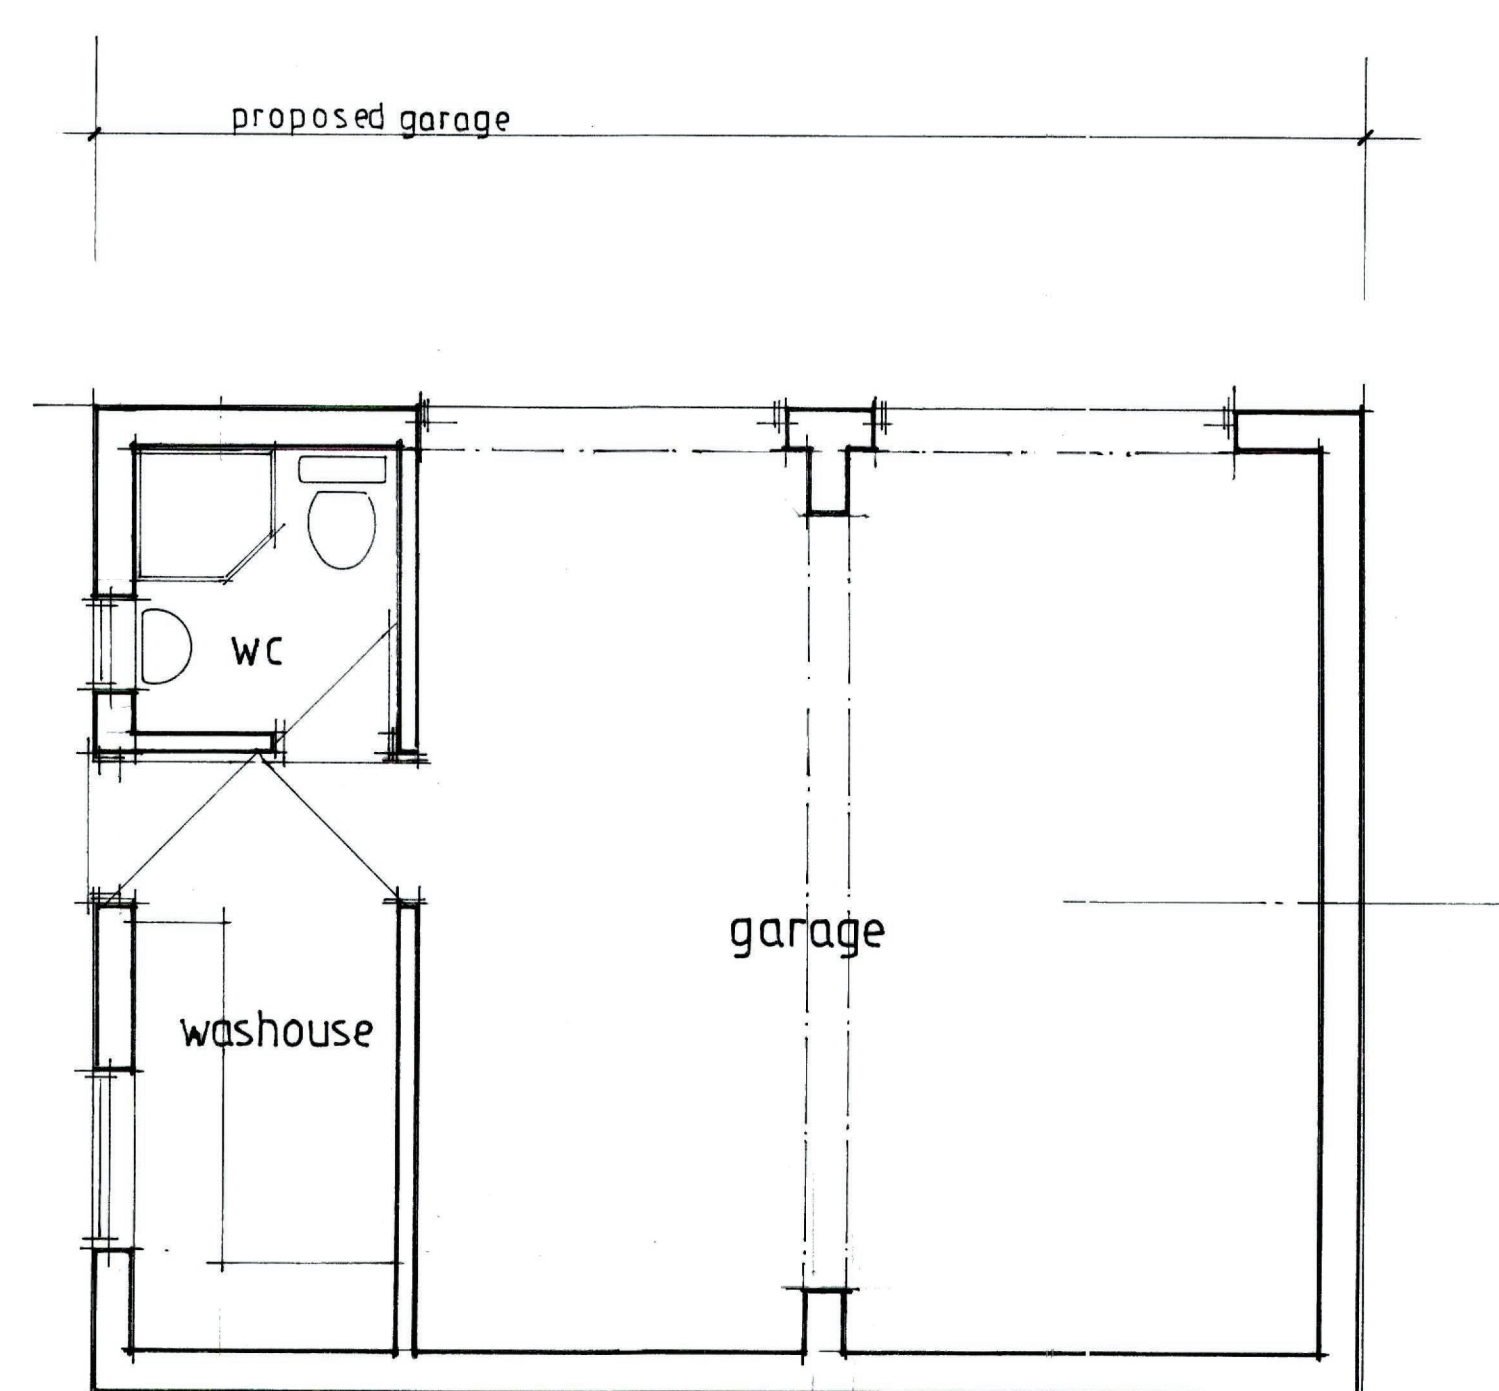

- CWM CANOL, LLANARMON D.C, LLANGOLLEN
- PROPOSED EXTENSION ACCOMMODATING KITCHEN-DAYROOM AND BEDROOMS, TOGETHER WITH SINGLE STOREY GARAGE
- Scales. 1:50 layout plans. 1:100 elevations.
- Project ref. 1210.207.2a. March 2019