


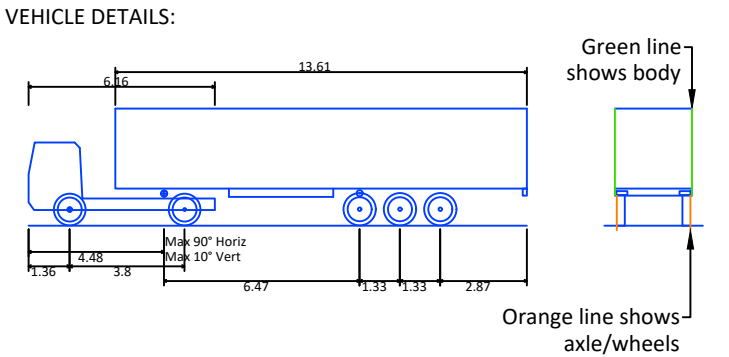

FTA DESIGN ARTICULATED VEHICLE (1998)

Overall Length	16.480m
Overall Width	2.550m
Overall Body Height	3.870m
Min Body Ground Clearance	0.515m
Max Track Width	2.470m
Lock to Lock Time	3.00s
Kerb to Kerb Turning Radius	6.550m

Design speed 5kph for all Forward movements
Design speed 2.5kph for all Reverse movements

A	23/11/17	LAYOUT & TRACKING UPDATED	AS	AB	AB
-	21/11/17	ORIGINAL ISSUE	AS	AB	AB
Rev	Date	Description	Drm	Chk	App

This drawing has been specifically prepared to meet the requirements of the named client and may contain design and innovative features which differ from conventional design standards.

www.cad-precision.com

CAD precision Ltd

Drawing produced on behalf of:

highways advice

M: 07791 587479 E: andrew@highwaysadvice.com

Client WORKING ON BEHALF OF

MCCARTHY GROUP

Project PROPOSED WAREHOUSE DEVELOPMENT
ABBAY ROAD, WREXHAM

Drawing Title SWEPT PATH ASSESSMENT
16.5M LENGTH HEAVY GOODS VEHICLE

Drawing Status **FOR PLANNING**

Drawn AS	Designed AB	Date 21/11/17	Scale 1:500	Size A2
Drawing No. 1491-001				Rev -