


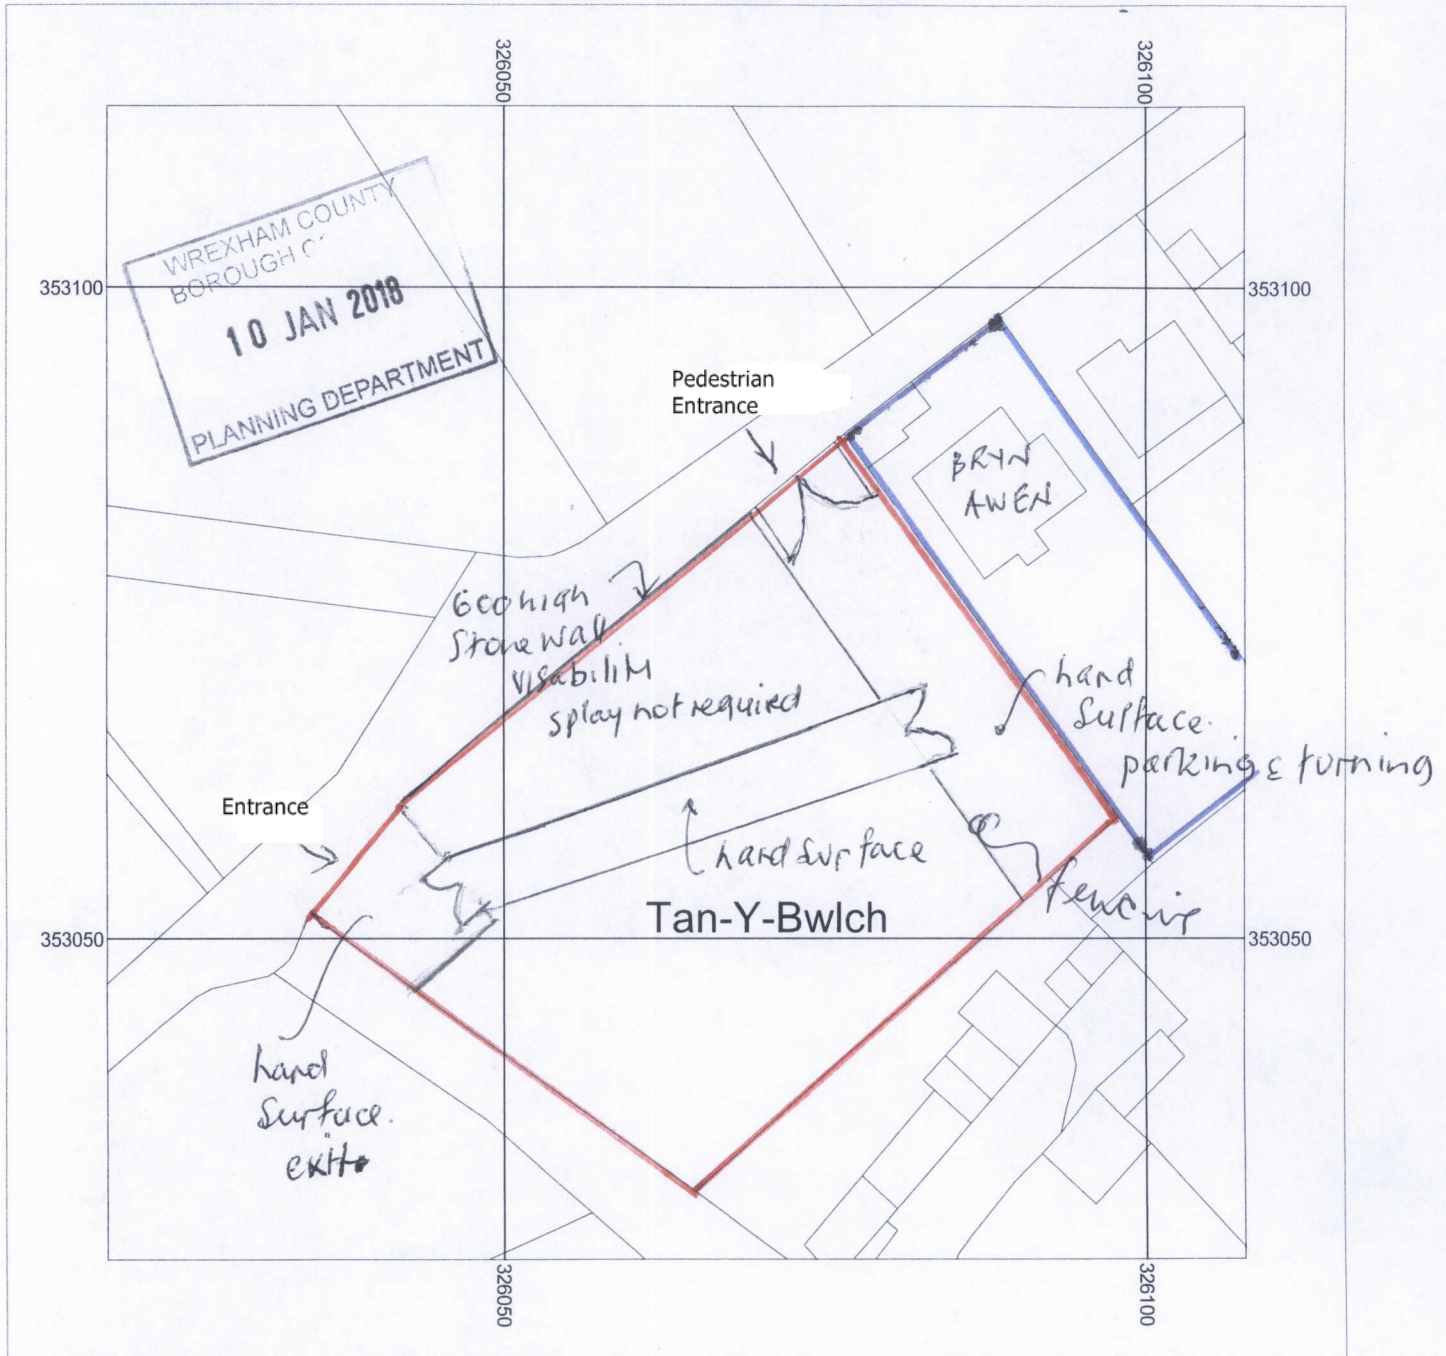

Metres
0 2.5 5 10 15 20 25
Scale: 1:500



Supplied by: Flintshire County Council
License number: 100031961
Produced: 04/01/2018
Serial number: 1930438

Plot centre co-ordinates: 326063.353070
Download file: BrynAwen_500.zip
Project name: BrynAwen_500

Scale 1:500.