


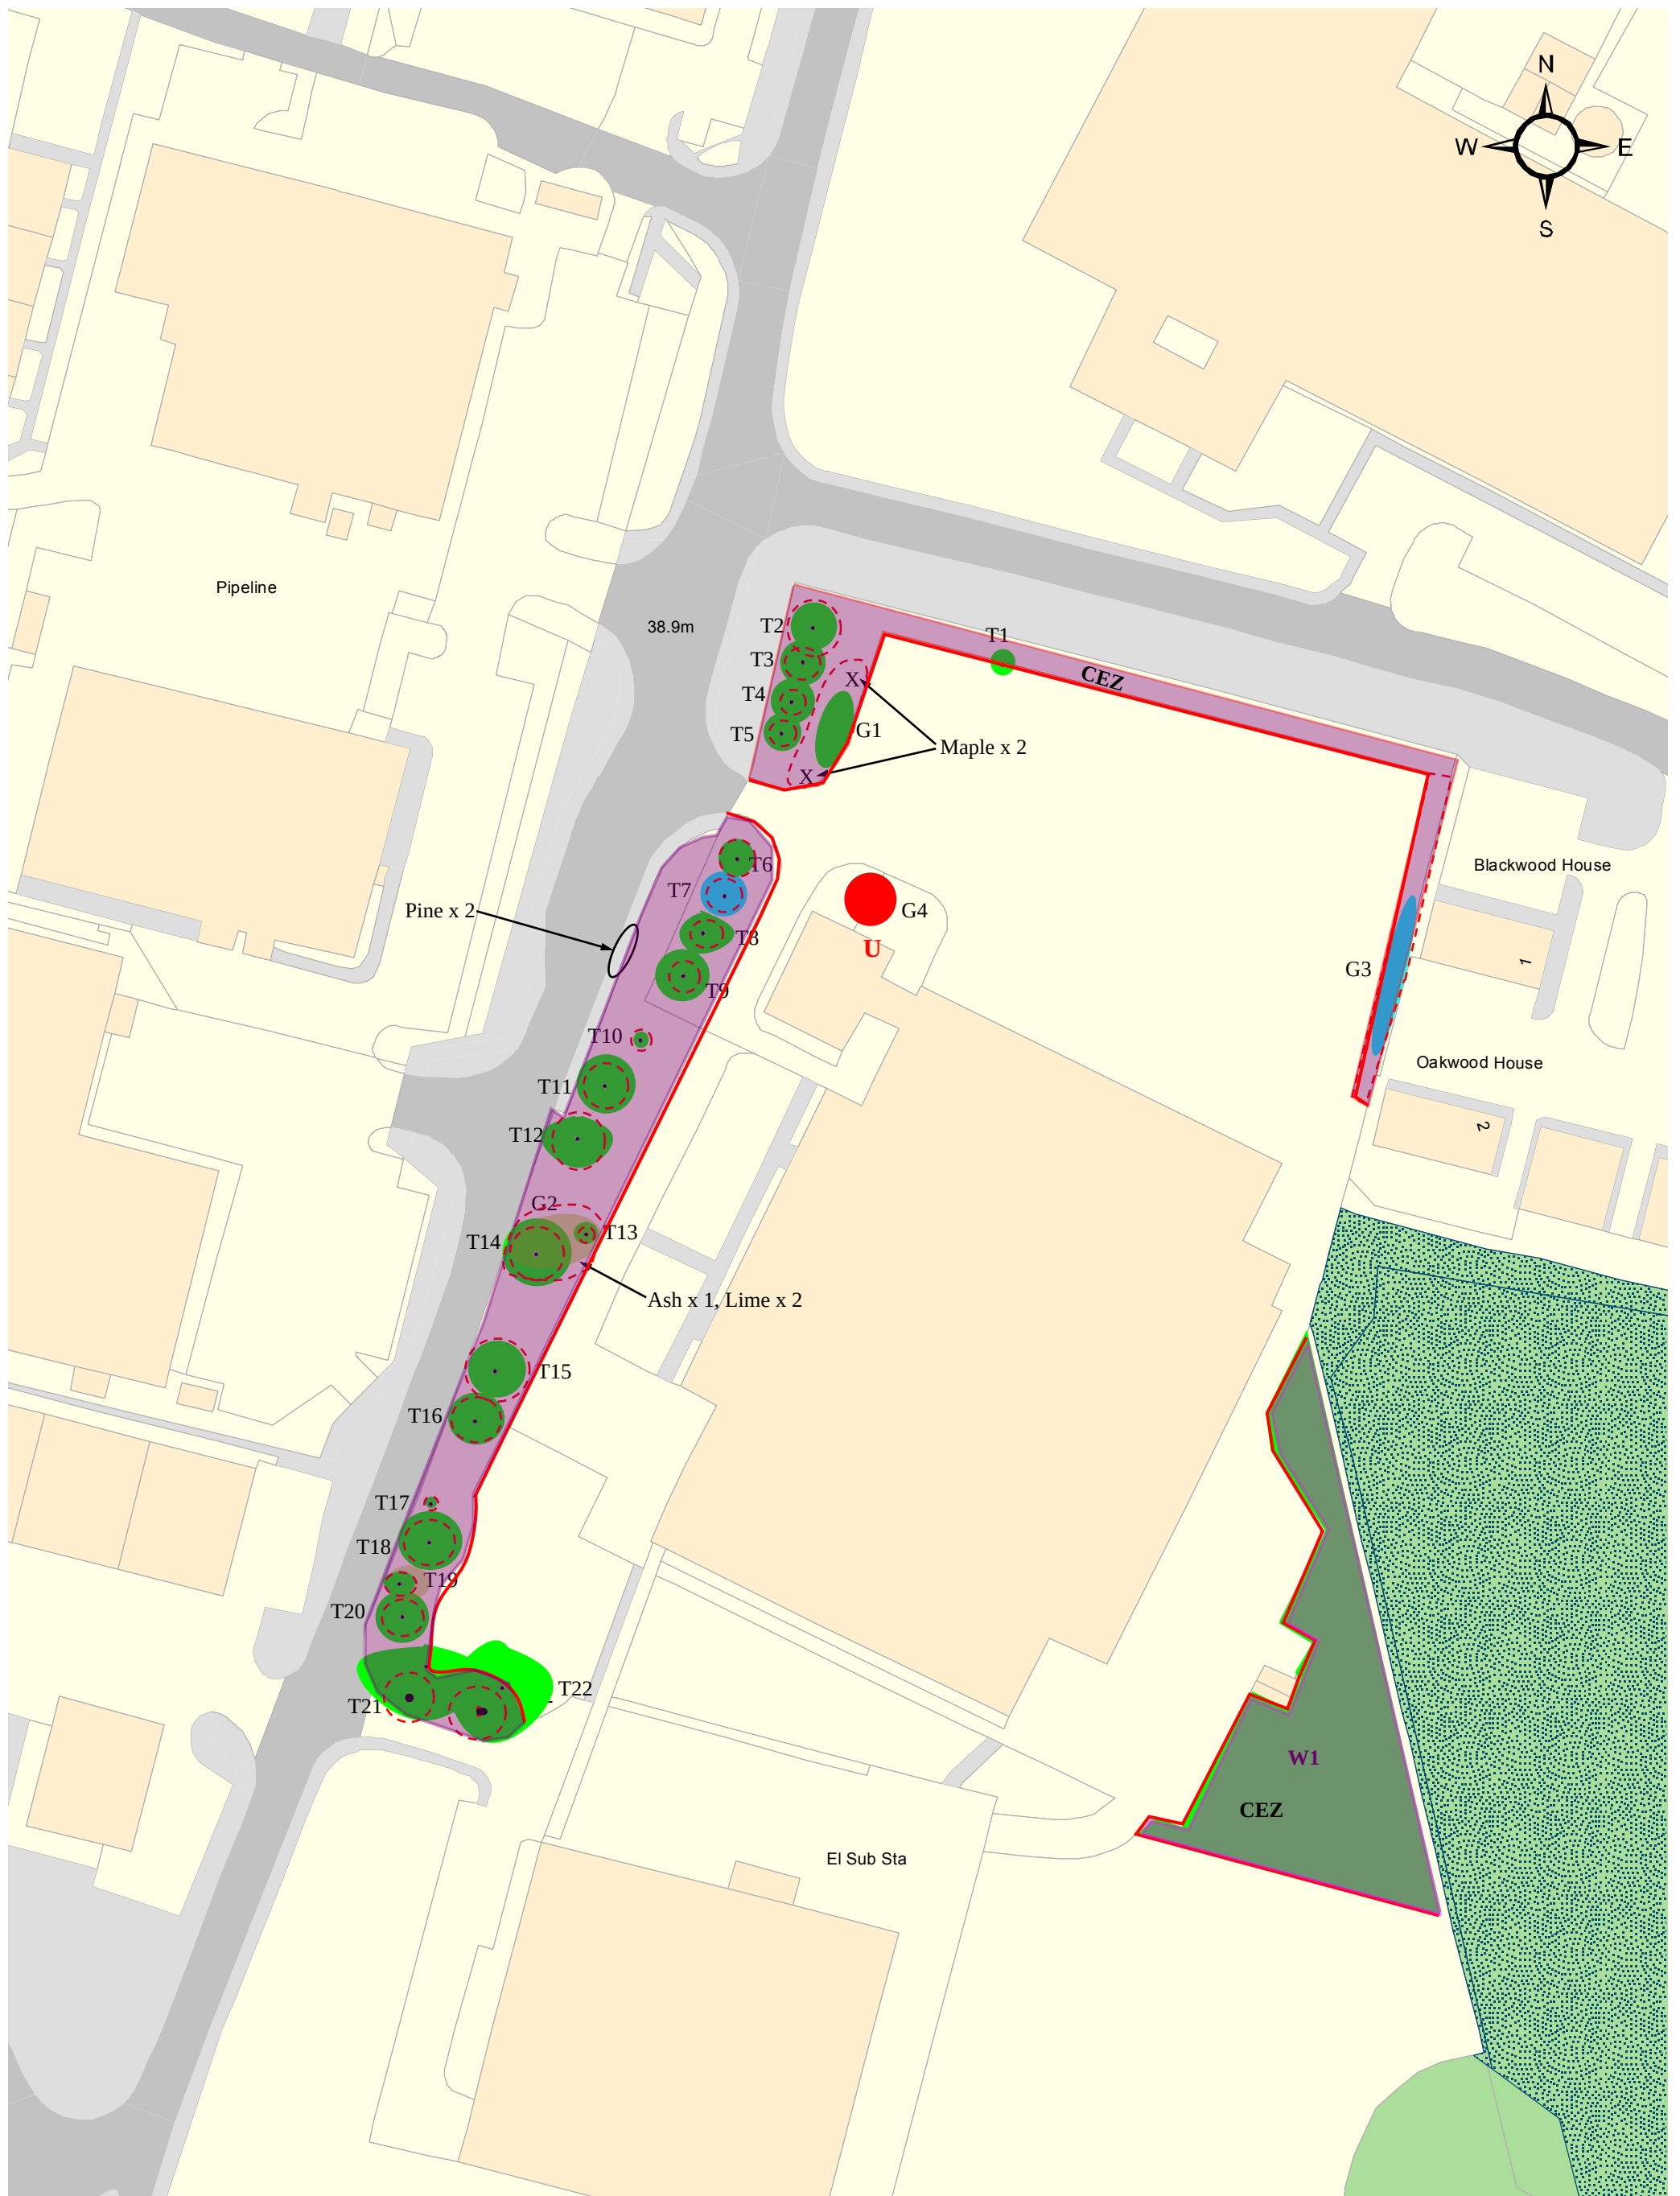

CONDITION KEY:

EXCELLENT 
GOOD 
FAIR 
POOR 
DEAD 

REGENERATION AREA

APPROXIMATE CROWN SPREAD

BS 5837 / 2012 TREE PROTECTION KEY:

ROOT PROTECTION AREA

PROTECTIVE FENCING

C E Z

SCALE

1 to 1000

Luke O'Connor.

BSC, MSC, PTI accredited and Utility Authorised.

Arboricultural Consultant and Wayleaves Contractor.

Ty Gwyn, Rhosgadfan, Nr Caernarfon, LL547LD.
Tel: 07749176621/01286830757.

