


FRONT VIEW

SIDE VIEW

SIDE VIEW

REAR VIEW

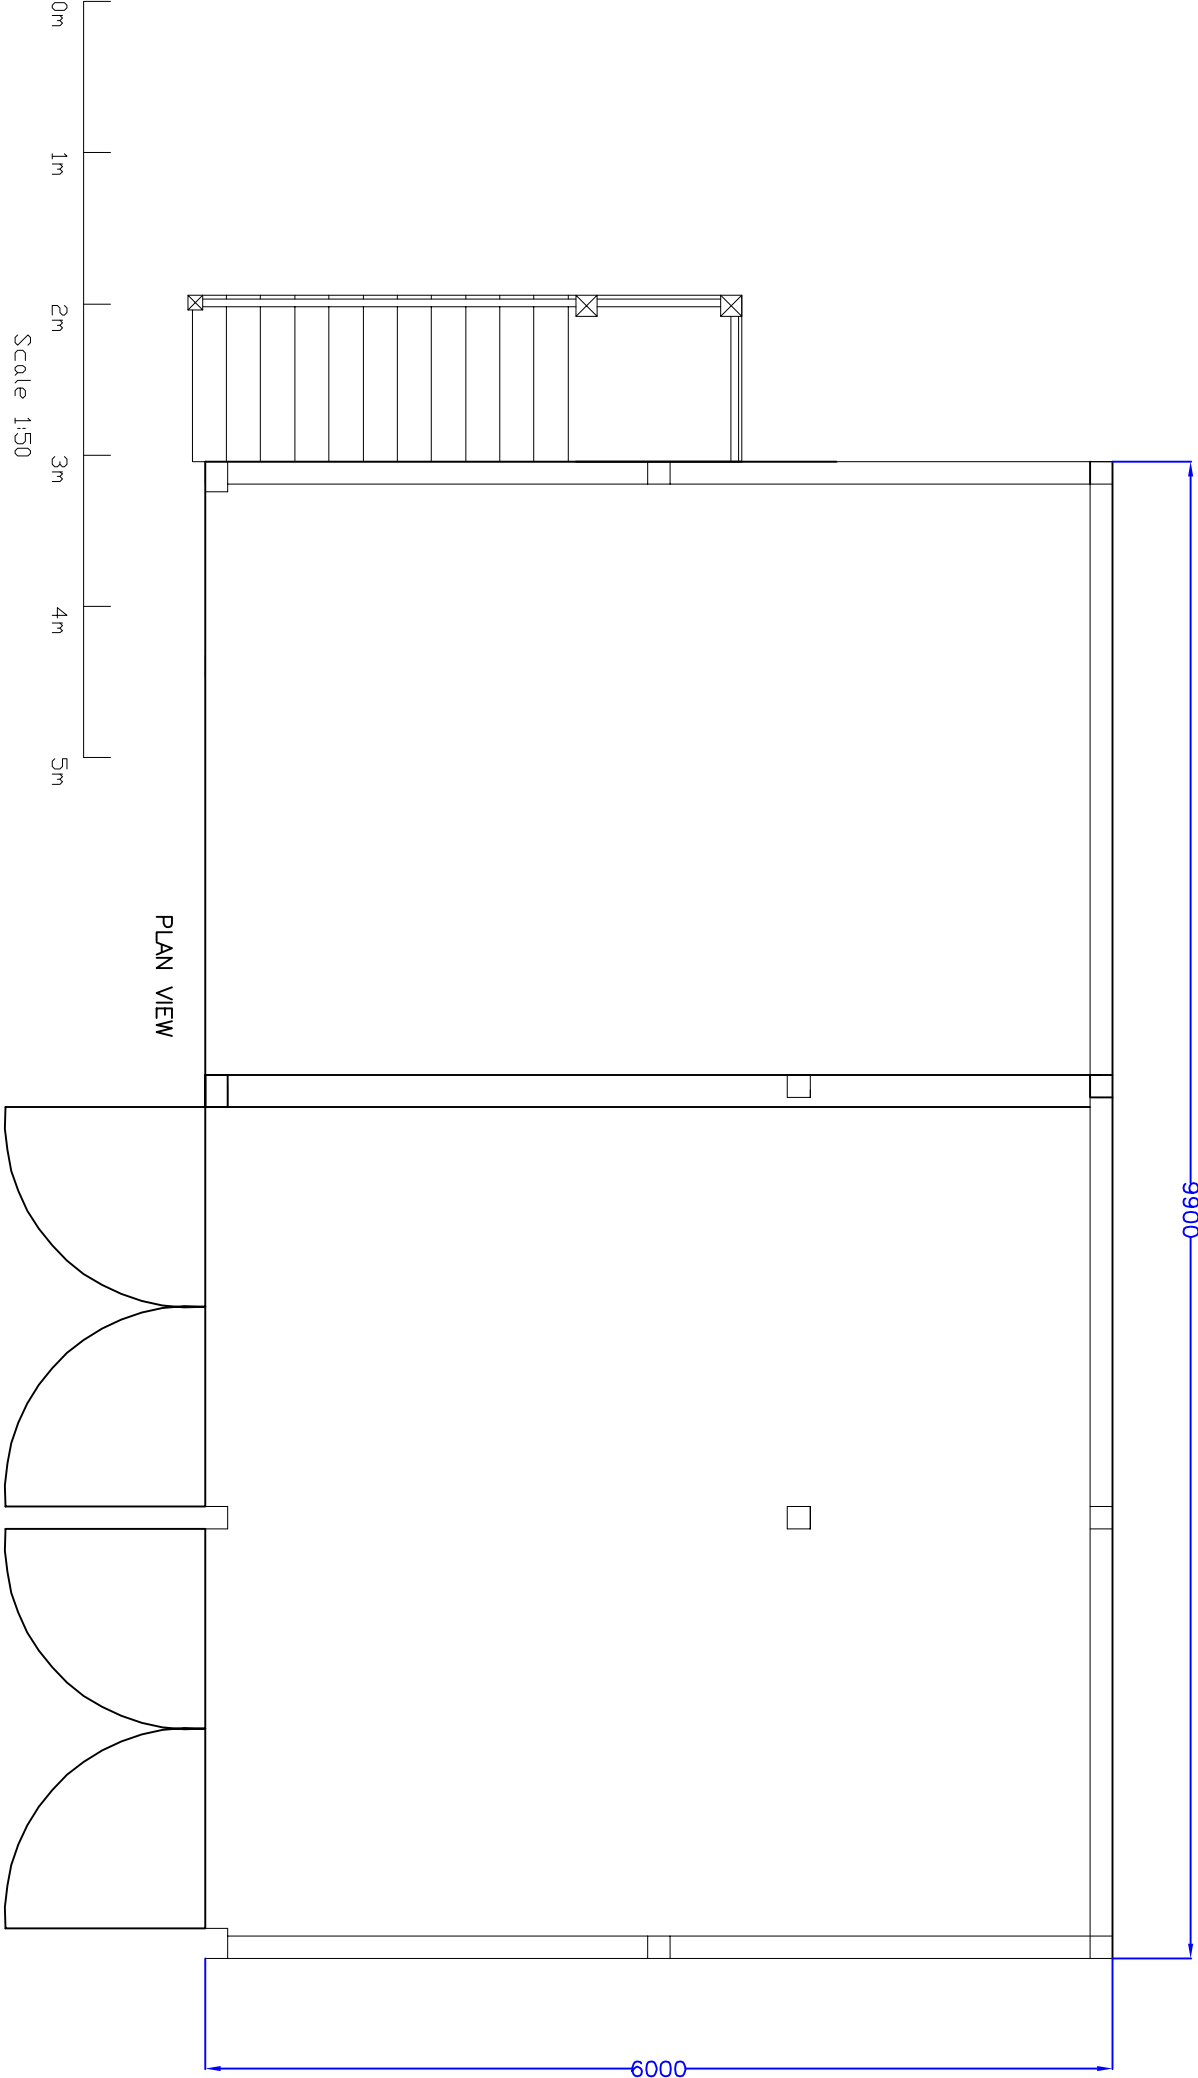

PLAN VIEW



0m 1m 2m 3m 4m 5m
Scale 1:100

CLIENT: MR LANE
DRAWING BY: OT
DRAWING NUMBER: OT1
SCALE : 1:100 & 1:50
DATE: 08TH March 2018

Mitre Oak Ltd.
TRADITIONAL OAK
FRAMED BUILDINGS



Tele: 01905 828139
E.mail info@mitreoak.co.uk
www.mitreoak.co.uk