



NOTES:

THIS DRAWING IS THE PROPERTY OF MCCORMICK ARCHITECTURE LTD AND COPYRIGHT IS RESERVED BY THEM. THE DRAWING IS NOT TO BE COPIED OR DISCLOSED BY OR TO ANY UNAUTHORISED PERSONS WITHOUT THE WRITTEN CONSENT OF MCCORMICK ARCHITECTURE LTD. DO NOT SCALE FROM THIS DRAWING. CONTRACTORS TO CHECK ALL DIMENSIONS ON SITE AND TO REPORT ANY DISCREPANCIES. ELECTRONIC ISSUE VERSIONS OF THIS DRAWING ARE NOT TO BE CHANGED BY RECIPIENTS OR 3rd PARTIES

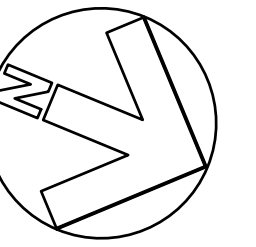

NOTE:
THIS DRAWING IS FOR OUTLINE PLANNING APPLICATION PURPOSES ONLY

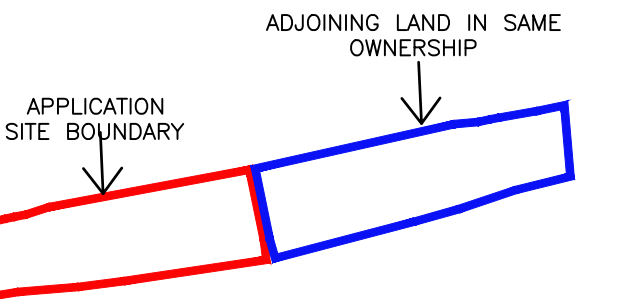

OUTLINE APPLICATION SITE AREA:
20115 m²
2.0115 Ha
TOTAL PENDINE PARK SITE AREA:
53295 m²
5.3295 Ha

Revision: A	By: MR	Date: 2011/18	Checkdown
NORTH POINT CORRECTION			

MCCORMICK
ARCHITECTURE
THE MOORINGS, ROWTON BRIDGE ROAD,
CHRISTLETON, CHESTER, CH3 7AE
TEL: 01244 332020
email: info@mccormick-architecture.co.uk
web: www.mccormick-architecture.co.uk


Client:
PENDINE PARK CARE ORGANISATION (Summerhill) Ltd
Project:
DEVELOPMENT AT SUMMERHILL

Detail:
**OUTLINE PLANNING DRAWING
INDICATIVE SITE SECTIONS**


Status:
FOR INFORMATION & APPROVAL

Drawn By:	Date:	Scale:
MR	31.10.18	1:500 @ A1
Checked By:	Date:	Signature:
MR	31.10.18	GMR
Job No:	Drg No:	Revision:
4135/01	A(200)02	A

GROUND SECTIONS A-A
BUILDING SECTION A2-A2

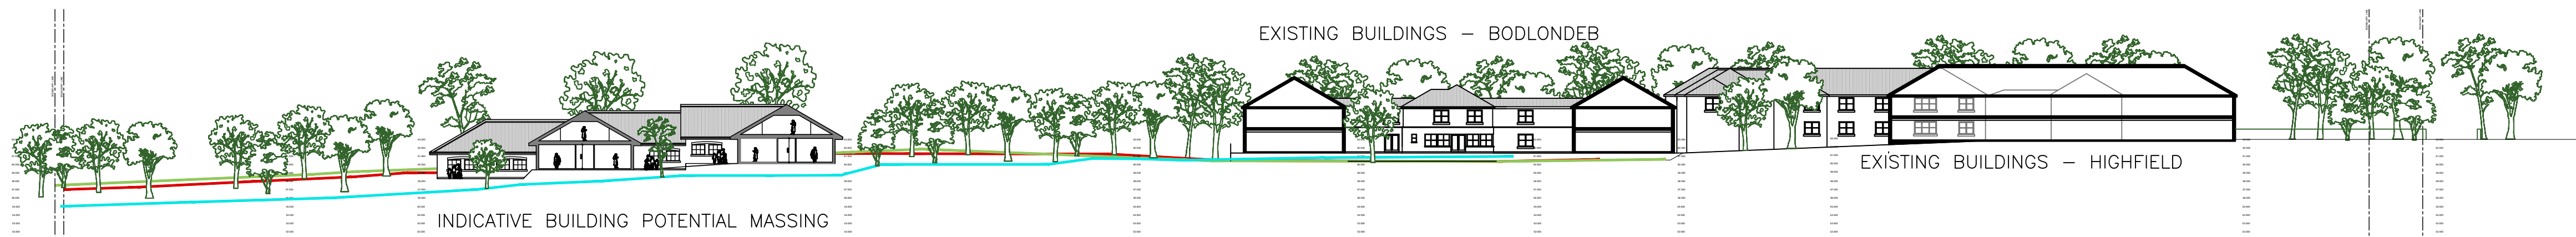

GROUND SECTIONS B-B
BUILDING SECTION B1-B1

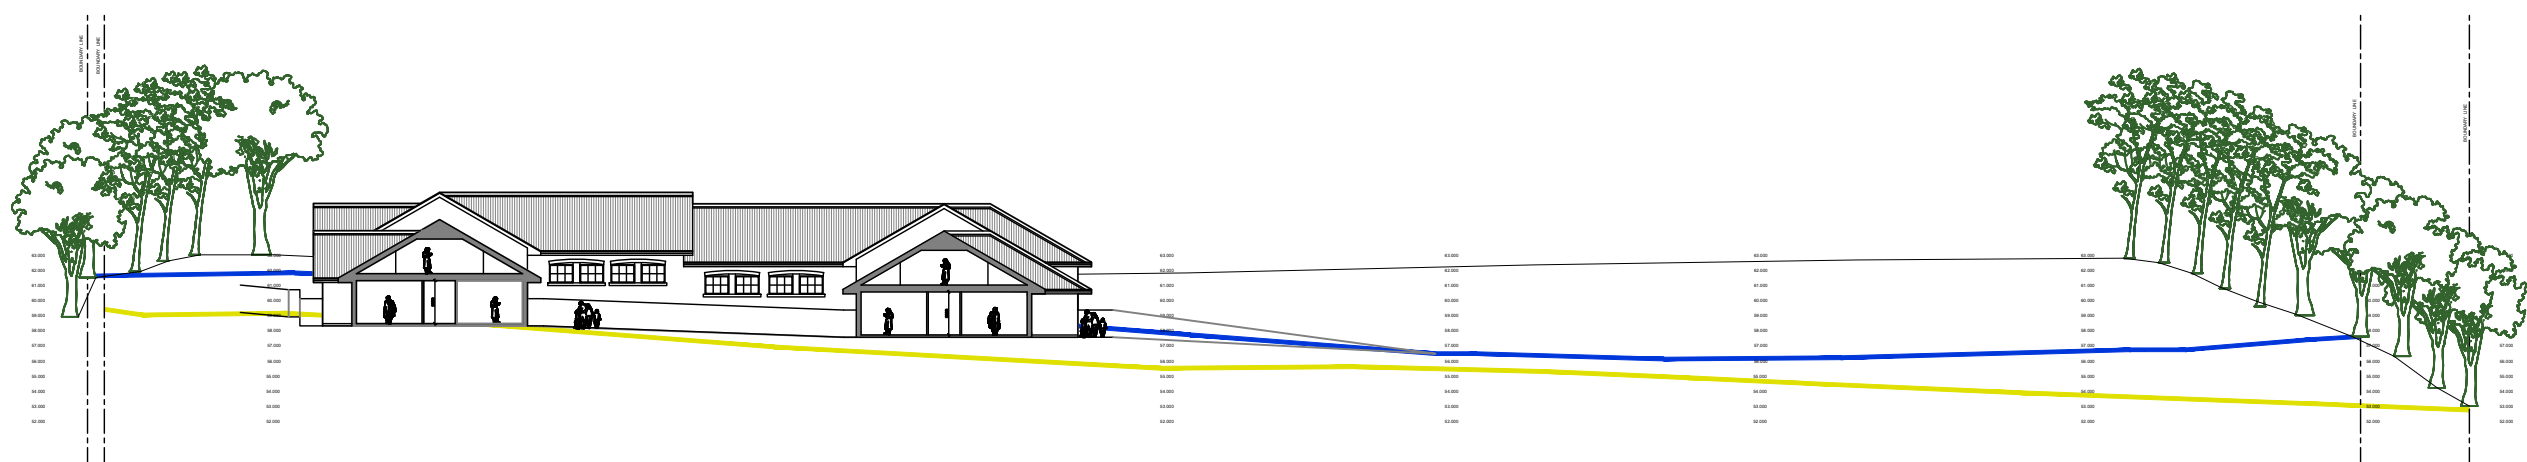

- SECTION A1-A1
- SECTION A2-A2
- SECTION A3-A3
- SECTION B1-B1
- SECTION B2-B2

GROUND SECTIONS LOCATION KEY

