
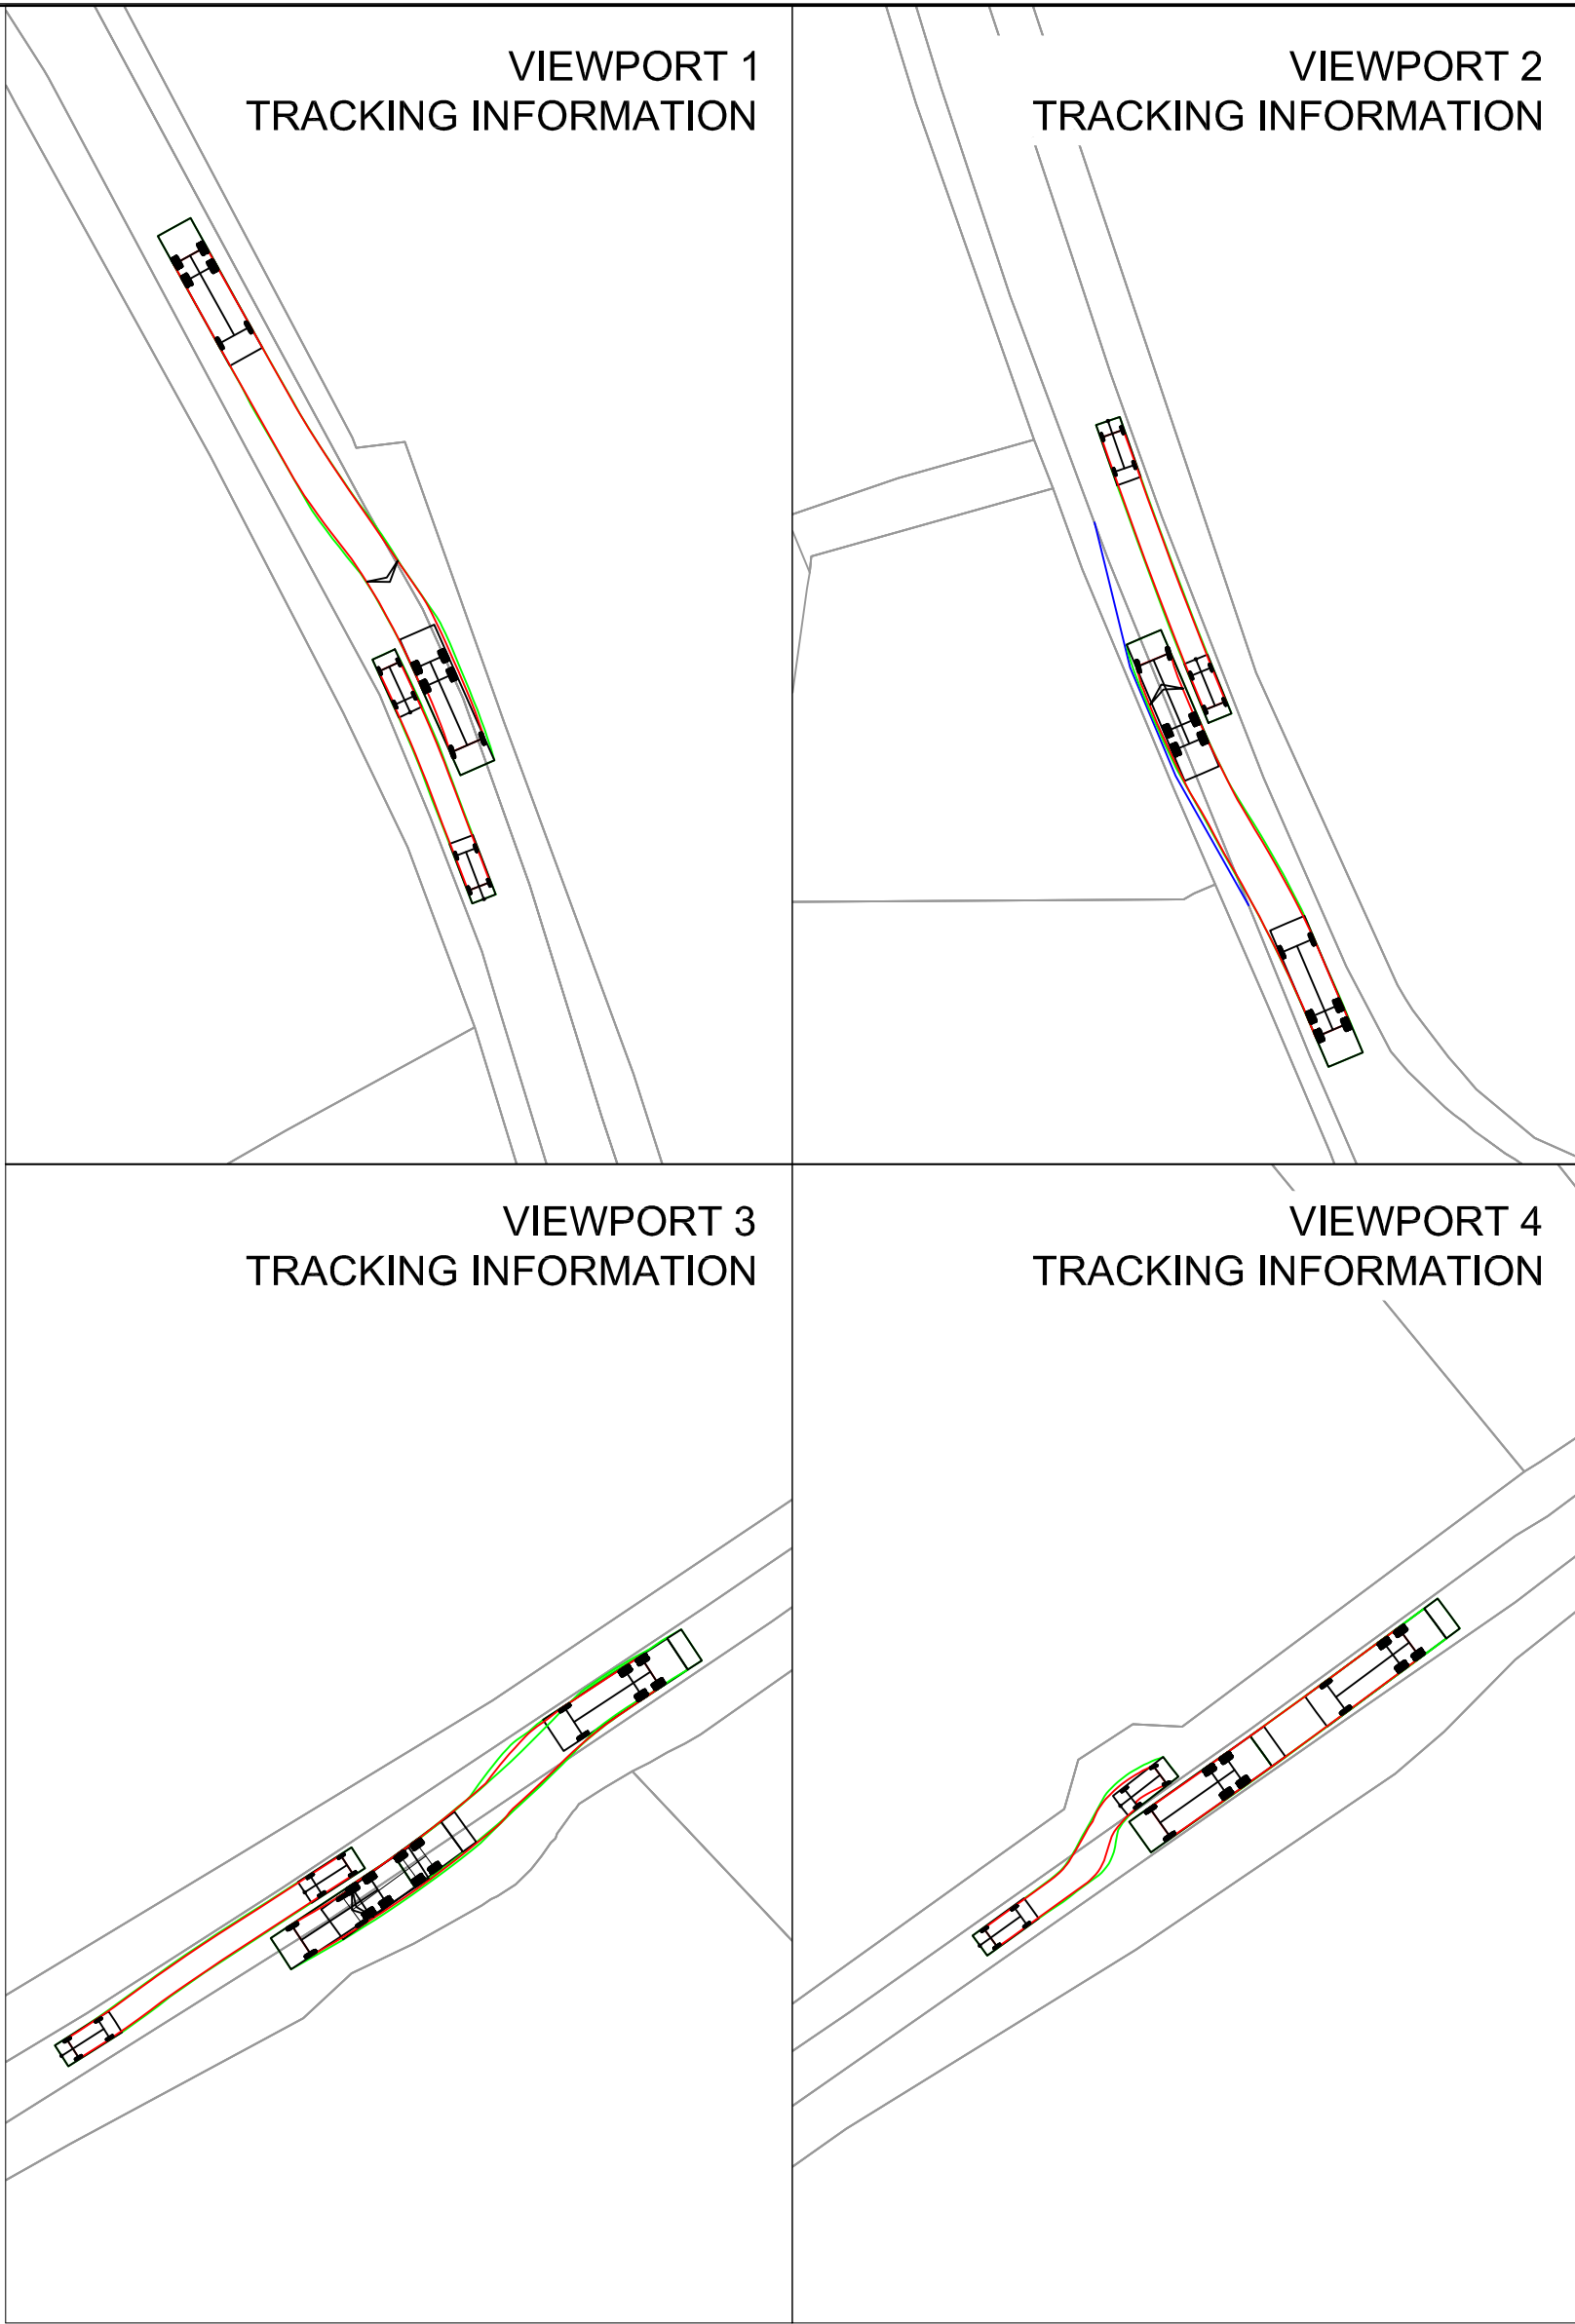


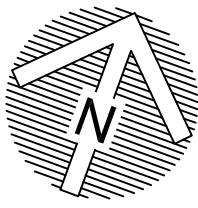

Notes:

- This is not a construction drawing and is intended for illustrative purposes only.
- White lining is indicative only.

A	FOOTWAY LINK REMOVED	IW	PW	01-11-17
REV.	DETAILS	DRAWN	CHECKED	DATE

CLIENT:

CASSIDY + ASHTON

PROJECT:

BROAD OAK FARM, ROSSETT

DRAWING TITLE:

PASSING PLACE AND FOOTWAY LINK PROPOSALS

SCALES:

1:500 @ A1

DRAWN: IW

CHECKED: PW

DATE: OCT 2017

4th Floor Oxford Place, 61 Oxford Street, Manchester, M1 6EQ
0161 228 1008
e: manchester@vectos.co.uk

DRAWING NUMBER: VN70889-SK04

REVISION: A