


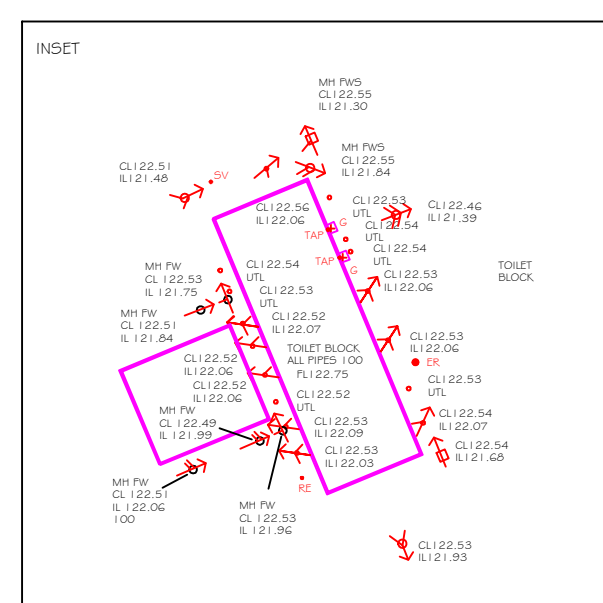

KEY

③	NUMBER OF SOCKETS
H	HAWKINS (TYPE OF BOLLARD)
T	TRIPWIRE (TYPE OF BOLLARD)
P	PLASTIC
M	METAL
R	RUSTING
DU	DISTRIBUTION UNIT

This drawing is the copyright of The Caravan Club Limited and may not be reproduced in whole or in part without its express permission. Whilst information contained in this drawing is provided in good faith, being based on available records and where applicable, electro detection techniques, in location of underground electrical, telephone services, The Caravan Club Limited will not be held responsible for errors, or omissions from the information shown. Contractors and other parties must satisfy themselves as to the accuracy and completeness of the information shown, to determine the existence of services which might cause danger, be damaged or need replacement in connection with their engagement.

[illegible]

Project/Site	LADY MAGARETS PARK CAMC SITE
--------------	---------------------------------

Title	EXISTING SITE LAYOUT
-------	----------------------

Drwg no. LMP-2019-P-101	Date FEB 19	Drawn by JS
	Checked by	
Scale 1:500 @ AO	CAD Ref LMP-2019-P-100	



SINCE 1907
CARAVAN AND
MOTORHOME CLUB
Estates Department, East Grinstead
Holds, East Grinstead, RH19 1UA.
Tel. 01342 336772