


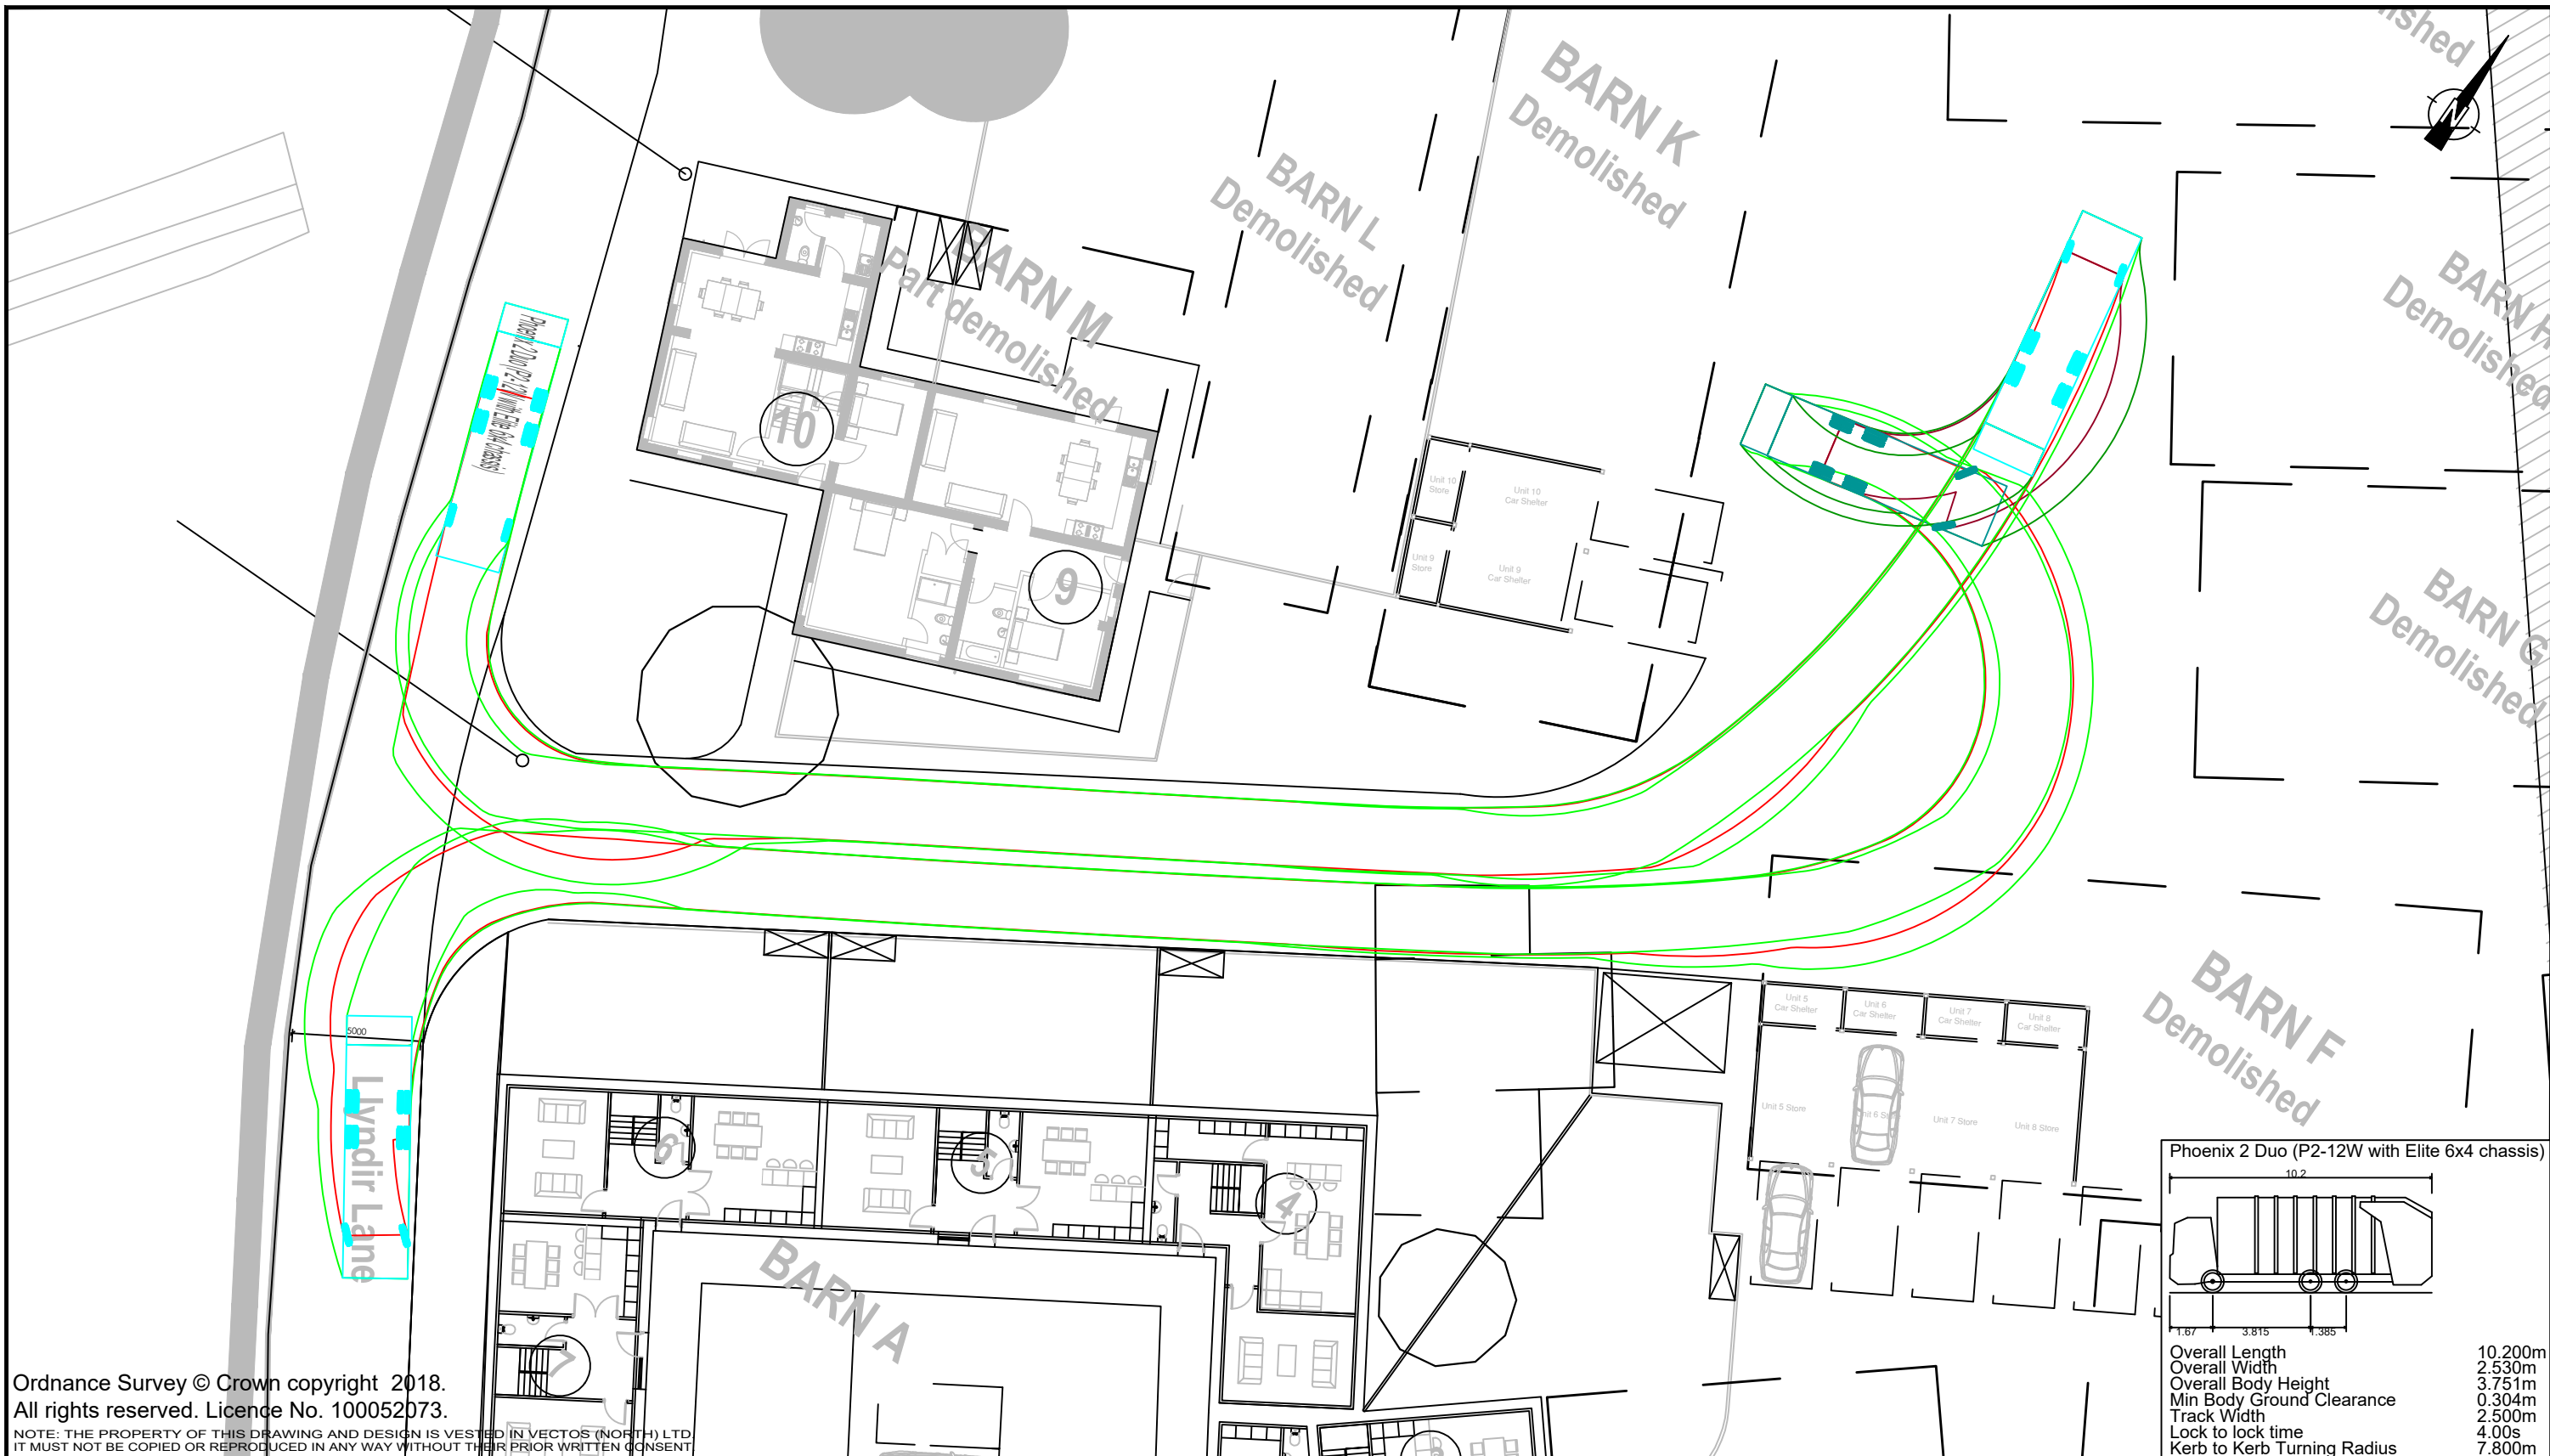

Ordnance Survey © Crown copyright 2018.
All rights reserved. Licence No. 100052073.

NOTE: THE PROPERTY OF THIS DRAWING AND DESIGN IS VESTED IN VECTOS (NORTH) LTD
IT MUST NOT BE COPIED OR REPRODUCED IN ANY WAY WITHOUT THEIR PRIOR WRITTEN CONSENT

REV.	DETAILS	DRAWN	CHECKED	DATE

Notes:

1. This is not a construction drawing and is intended for illustrative purposes only.
2. White lining is indicative only.

Broad Oak Farm, Rossett

Swept Path Analysis - Large Refuse Vehicle

DRAWN:	CHECKED:	DATE:	SCALES:
TO	PW	18.01.19	1:500 at A3

Cassidy + Ashton


transport planning specialists

4th Floor Oxford Place, 61 Oxford Street, Manchester, M1 6EQ
0161 228 1008
e: manchester@vectos.co.uk

DRAWING NUMBER:	REVISION:
VN70889-TR100	.