




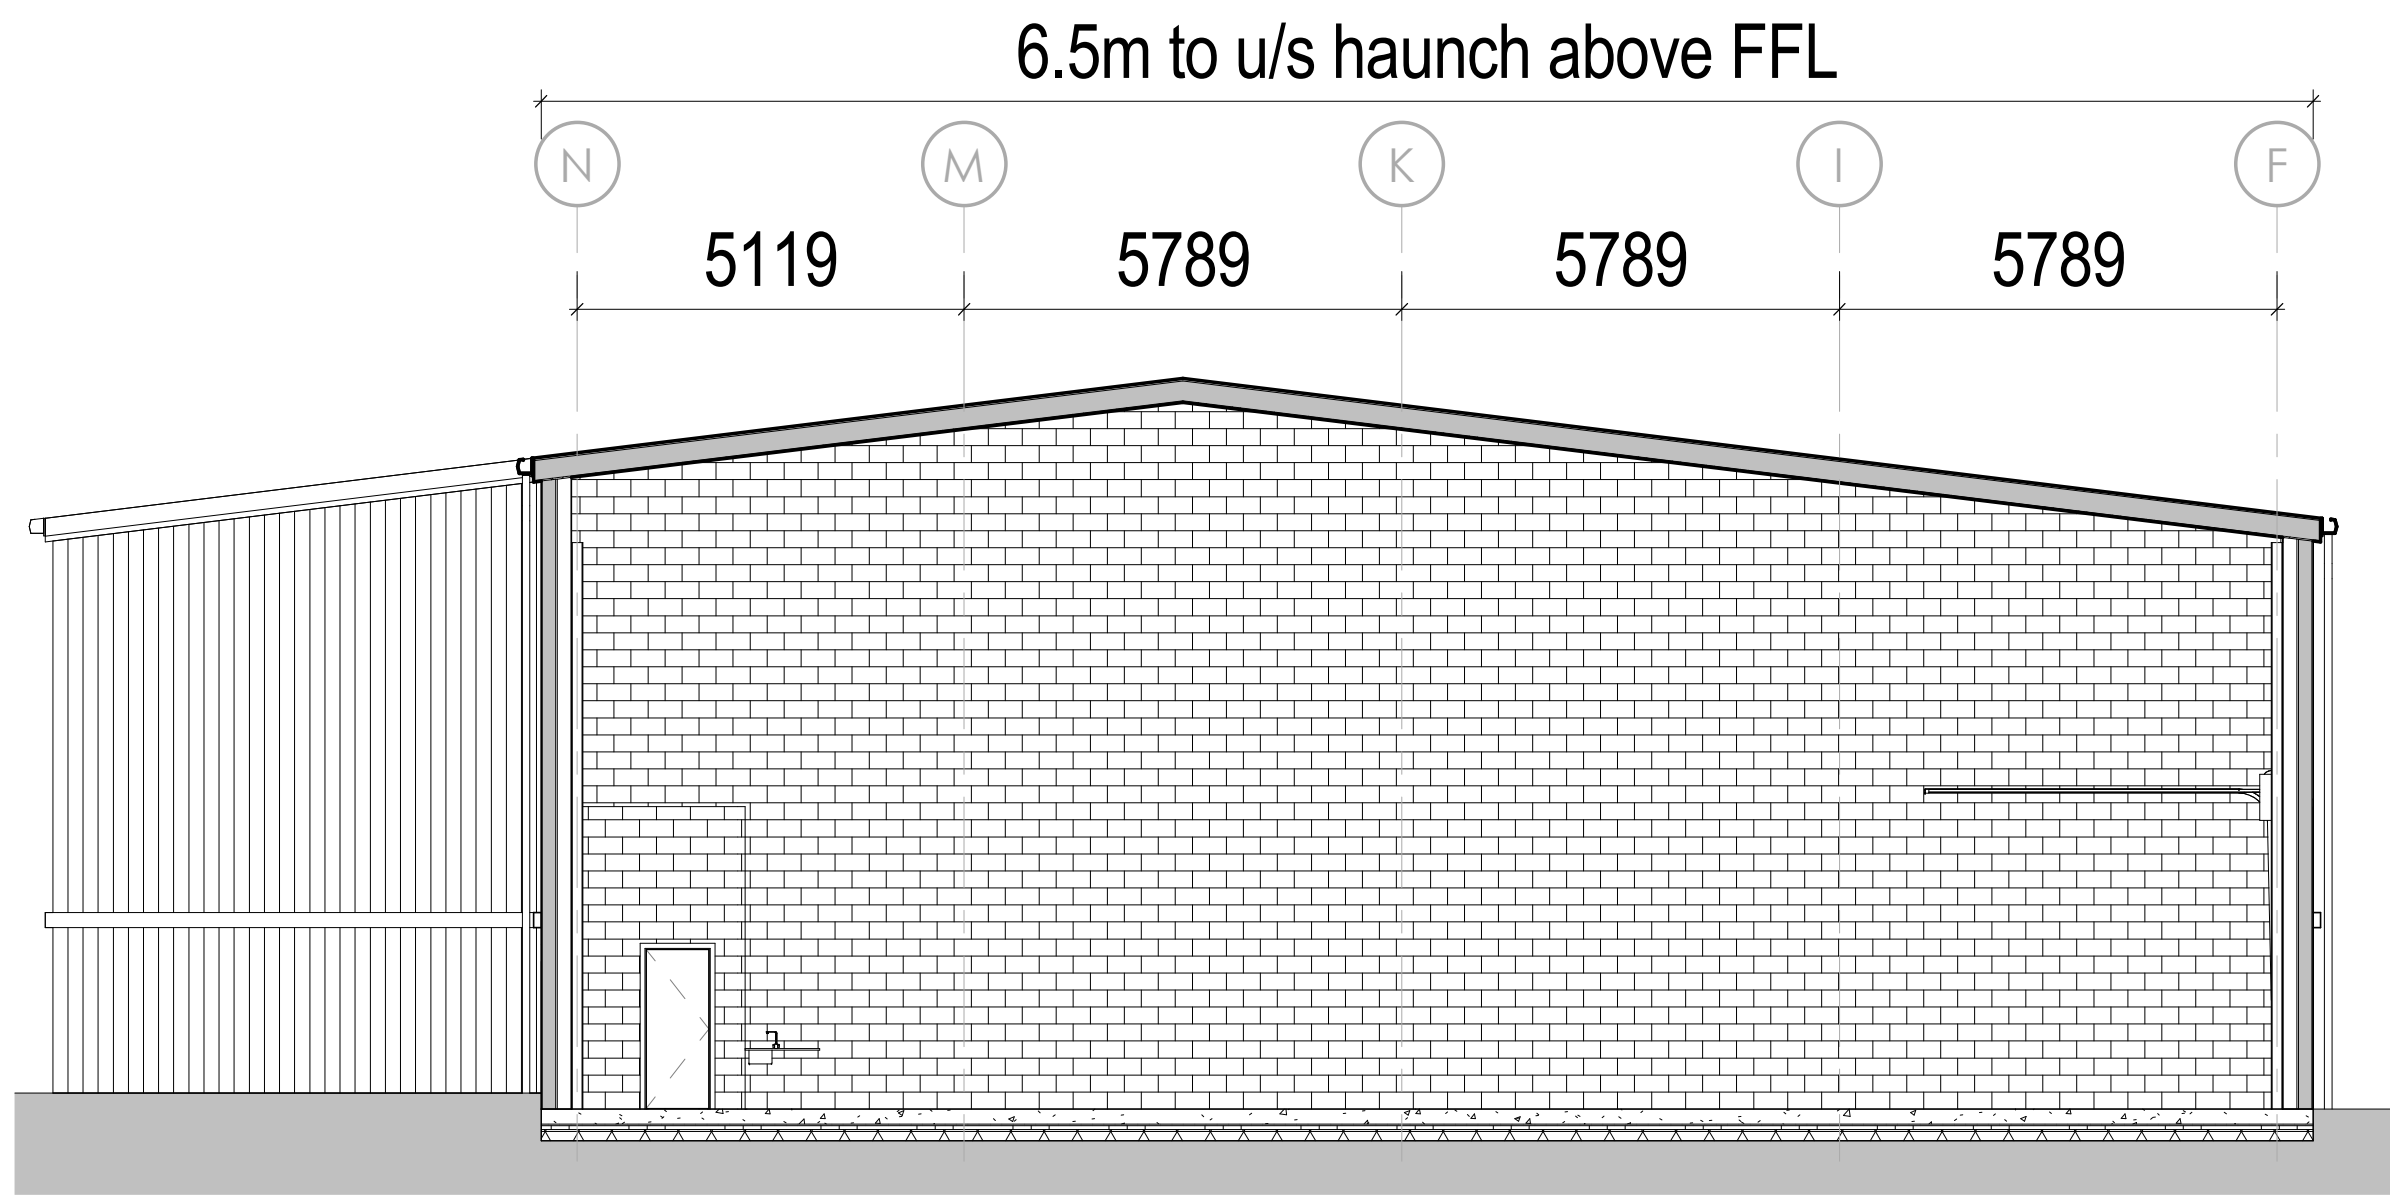


Section Through Unit 11
Scale @ 1 : 100

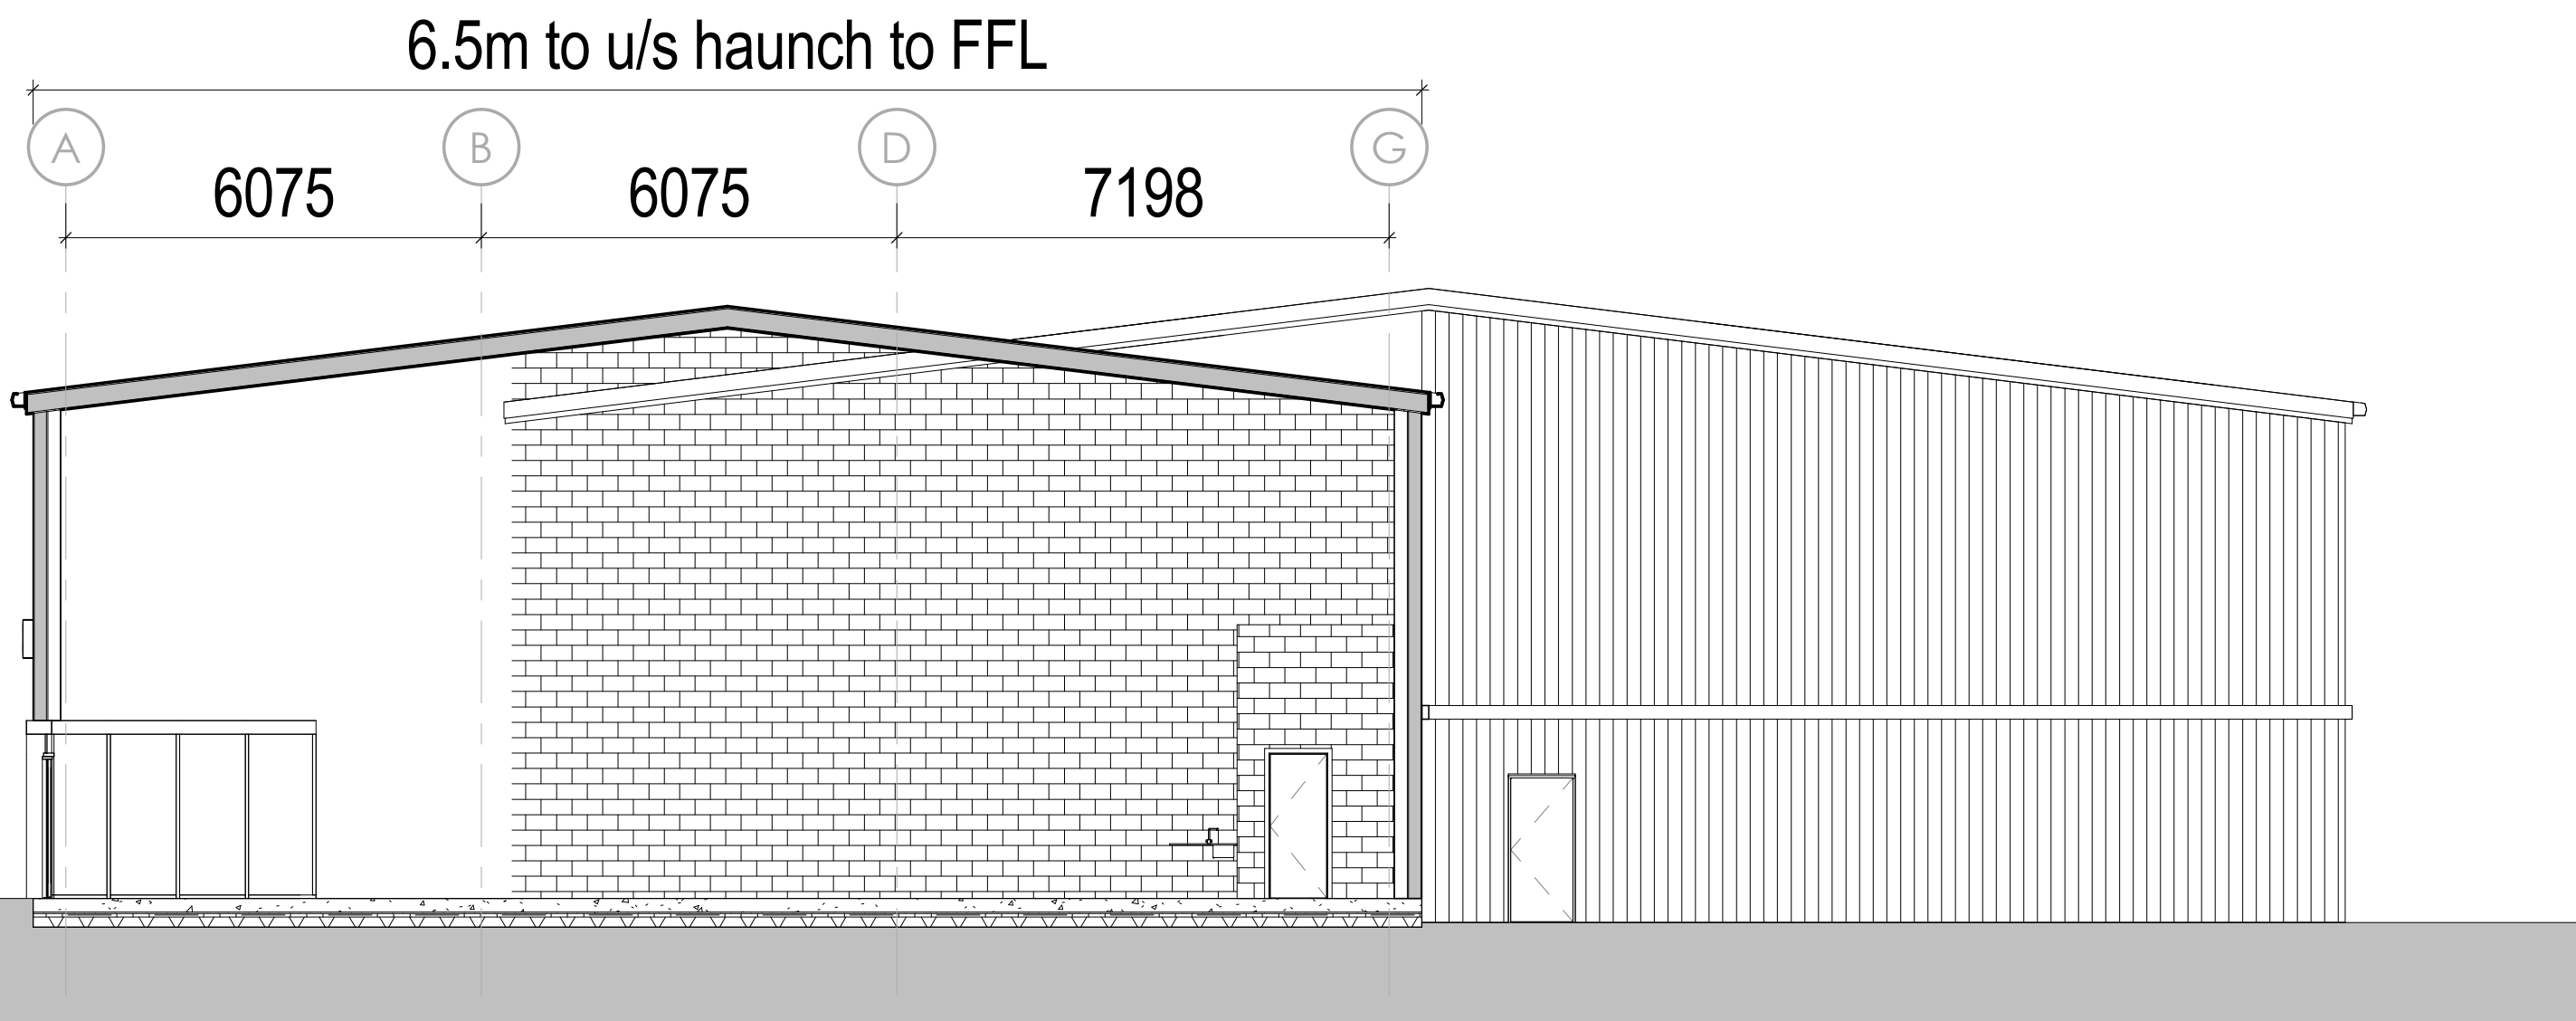


Section Through Unit 8
Scale @ 1 : 100

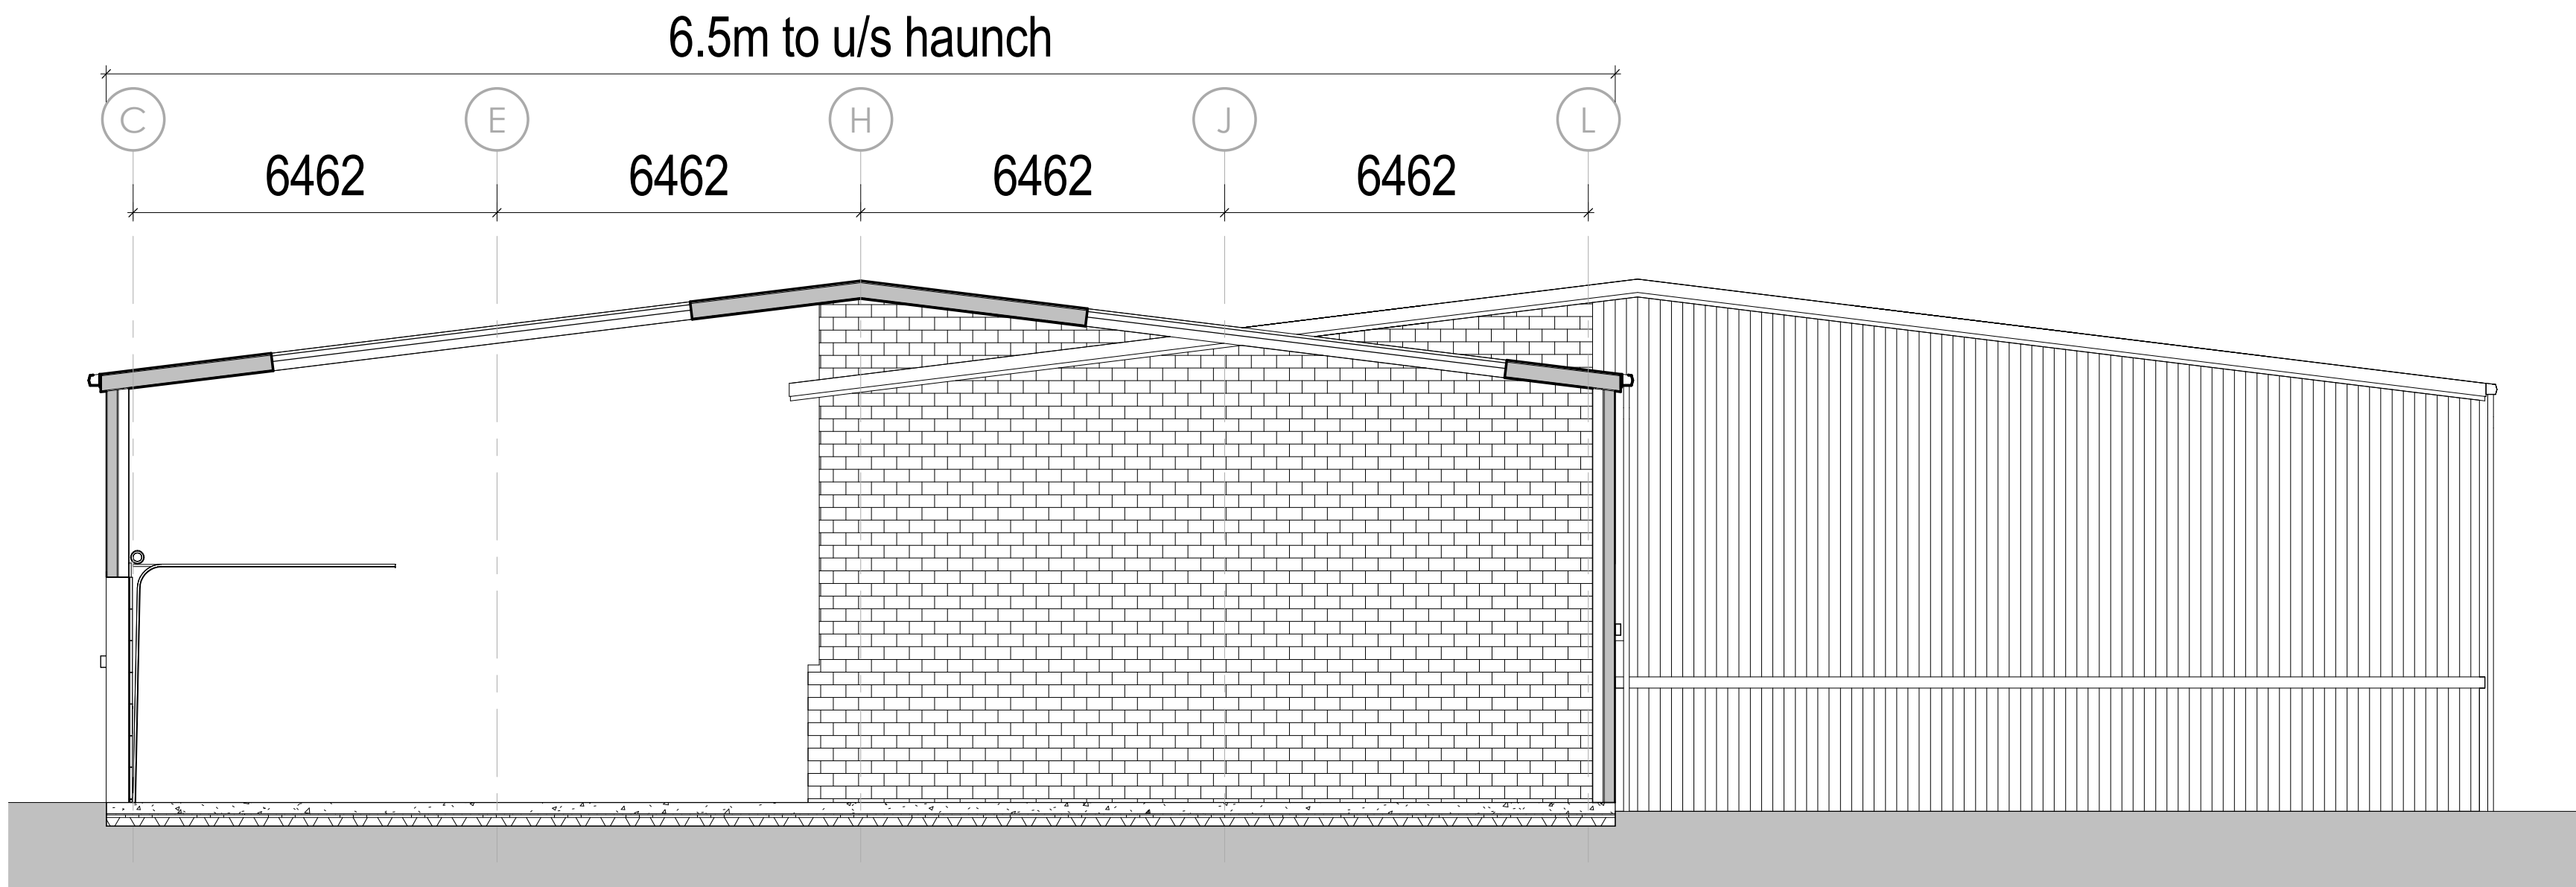


Section Through Unit 9
Scale @ 1 : 100

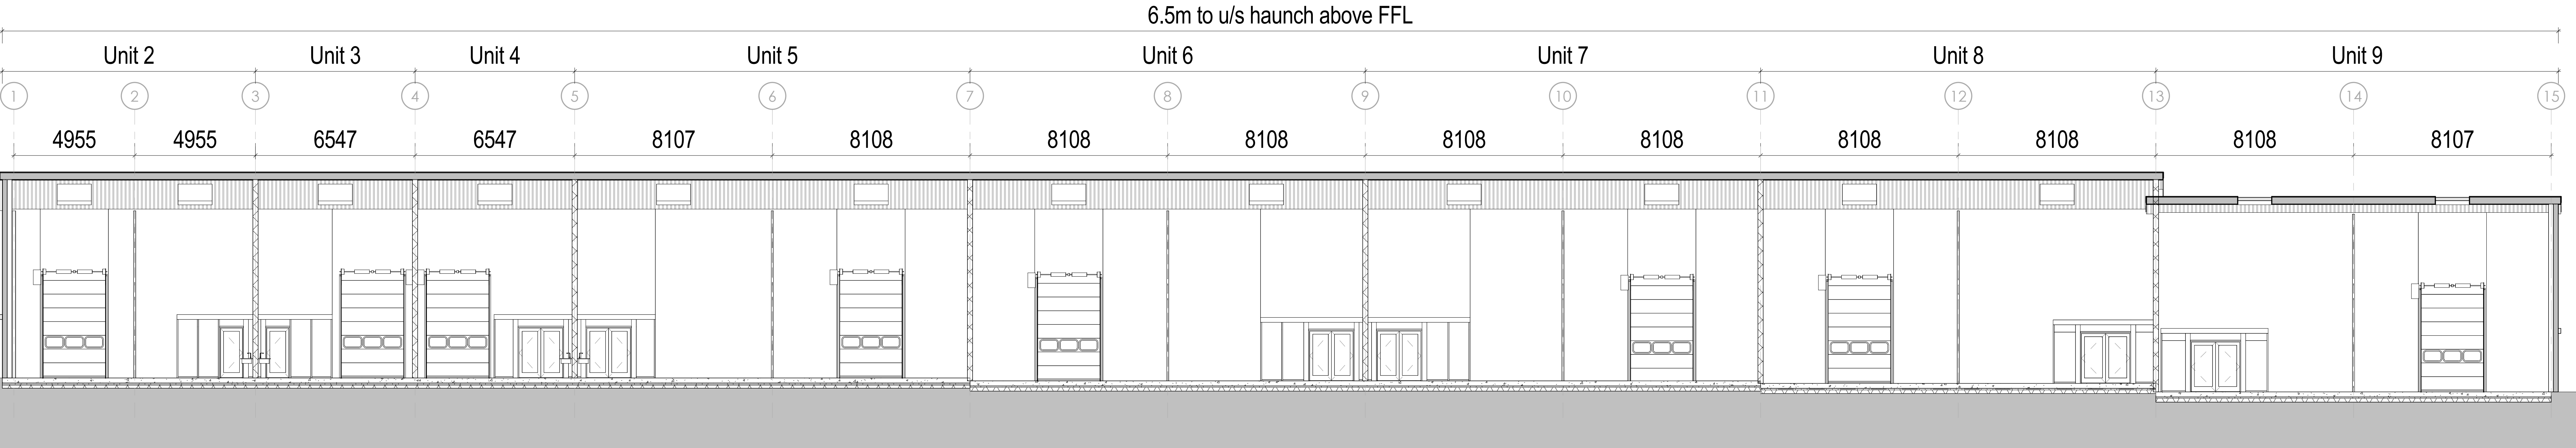


Section Through Apex of Units 4-10
Scale @ 1 : 100

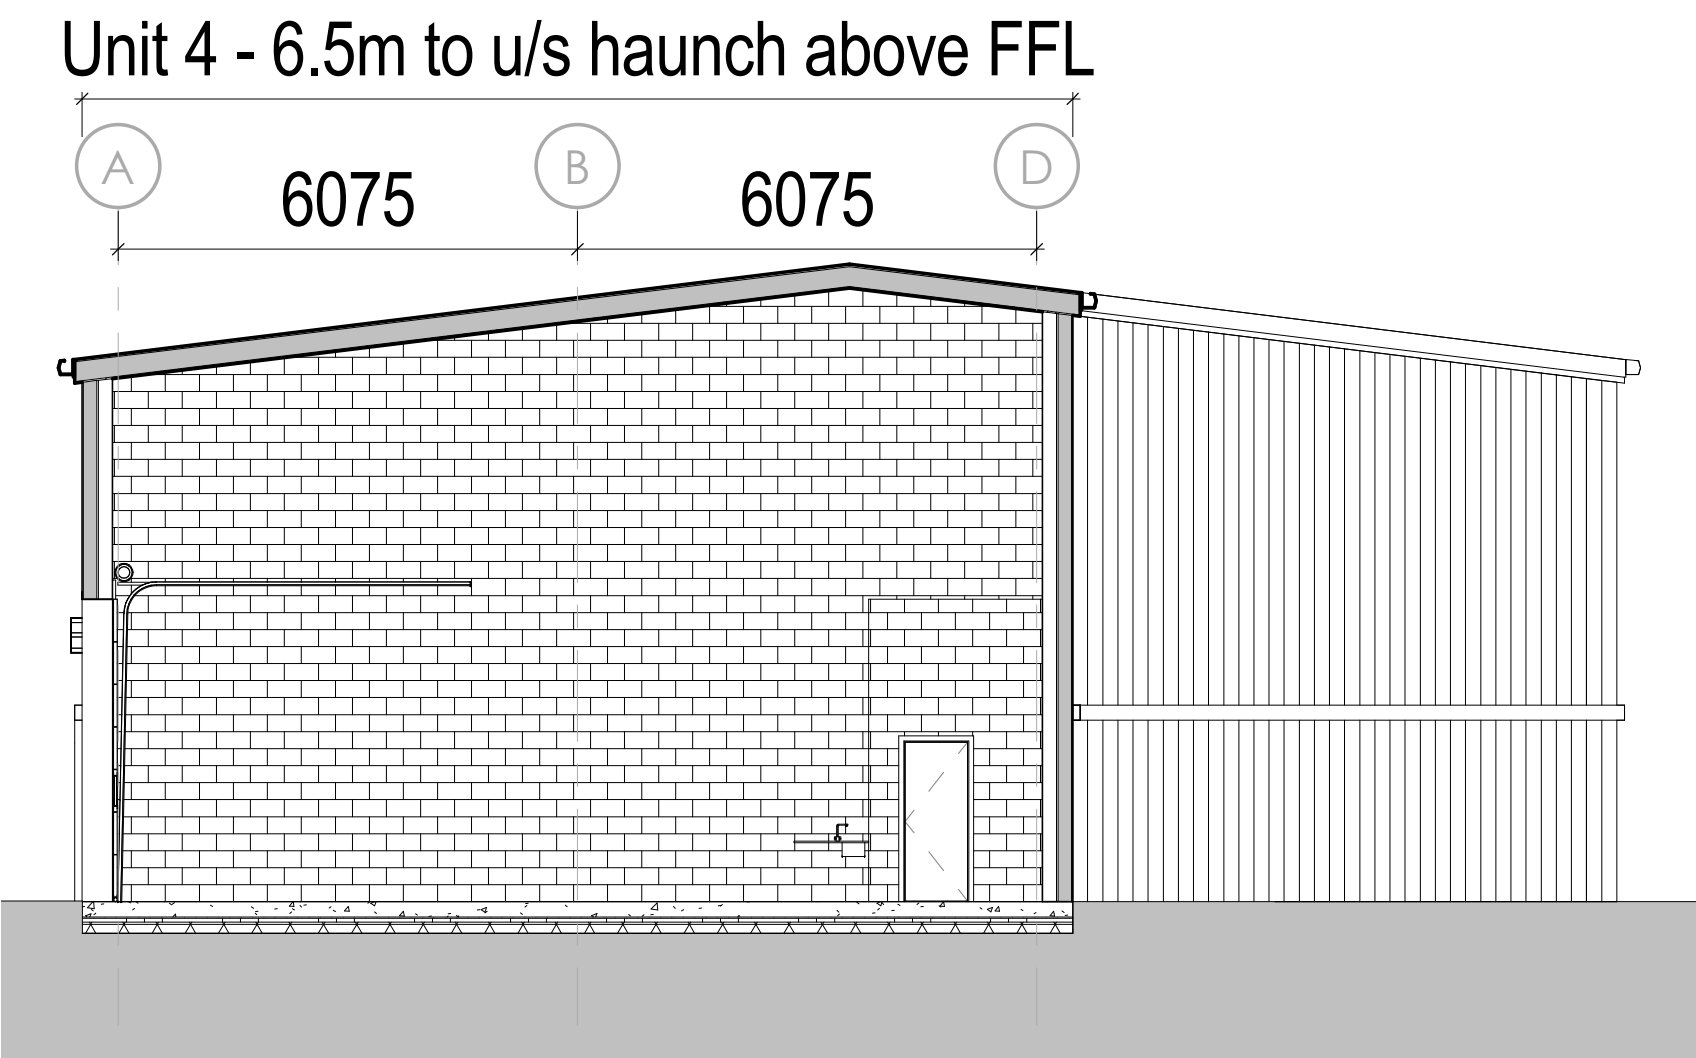

Section Through Unit 4
Scale @ 1 : 100

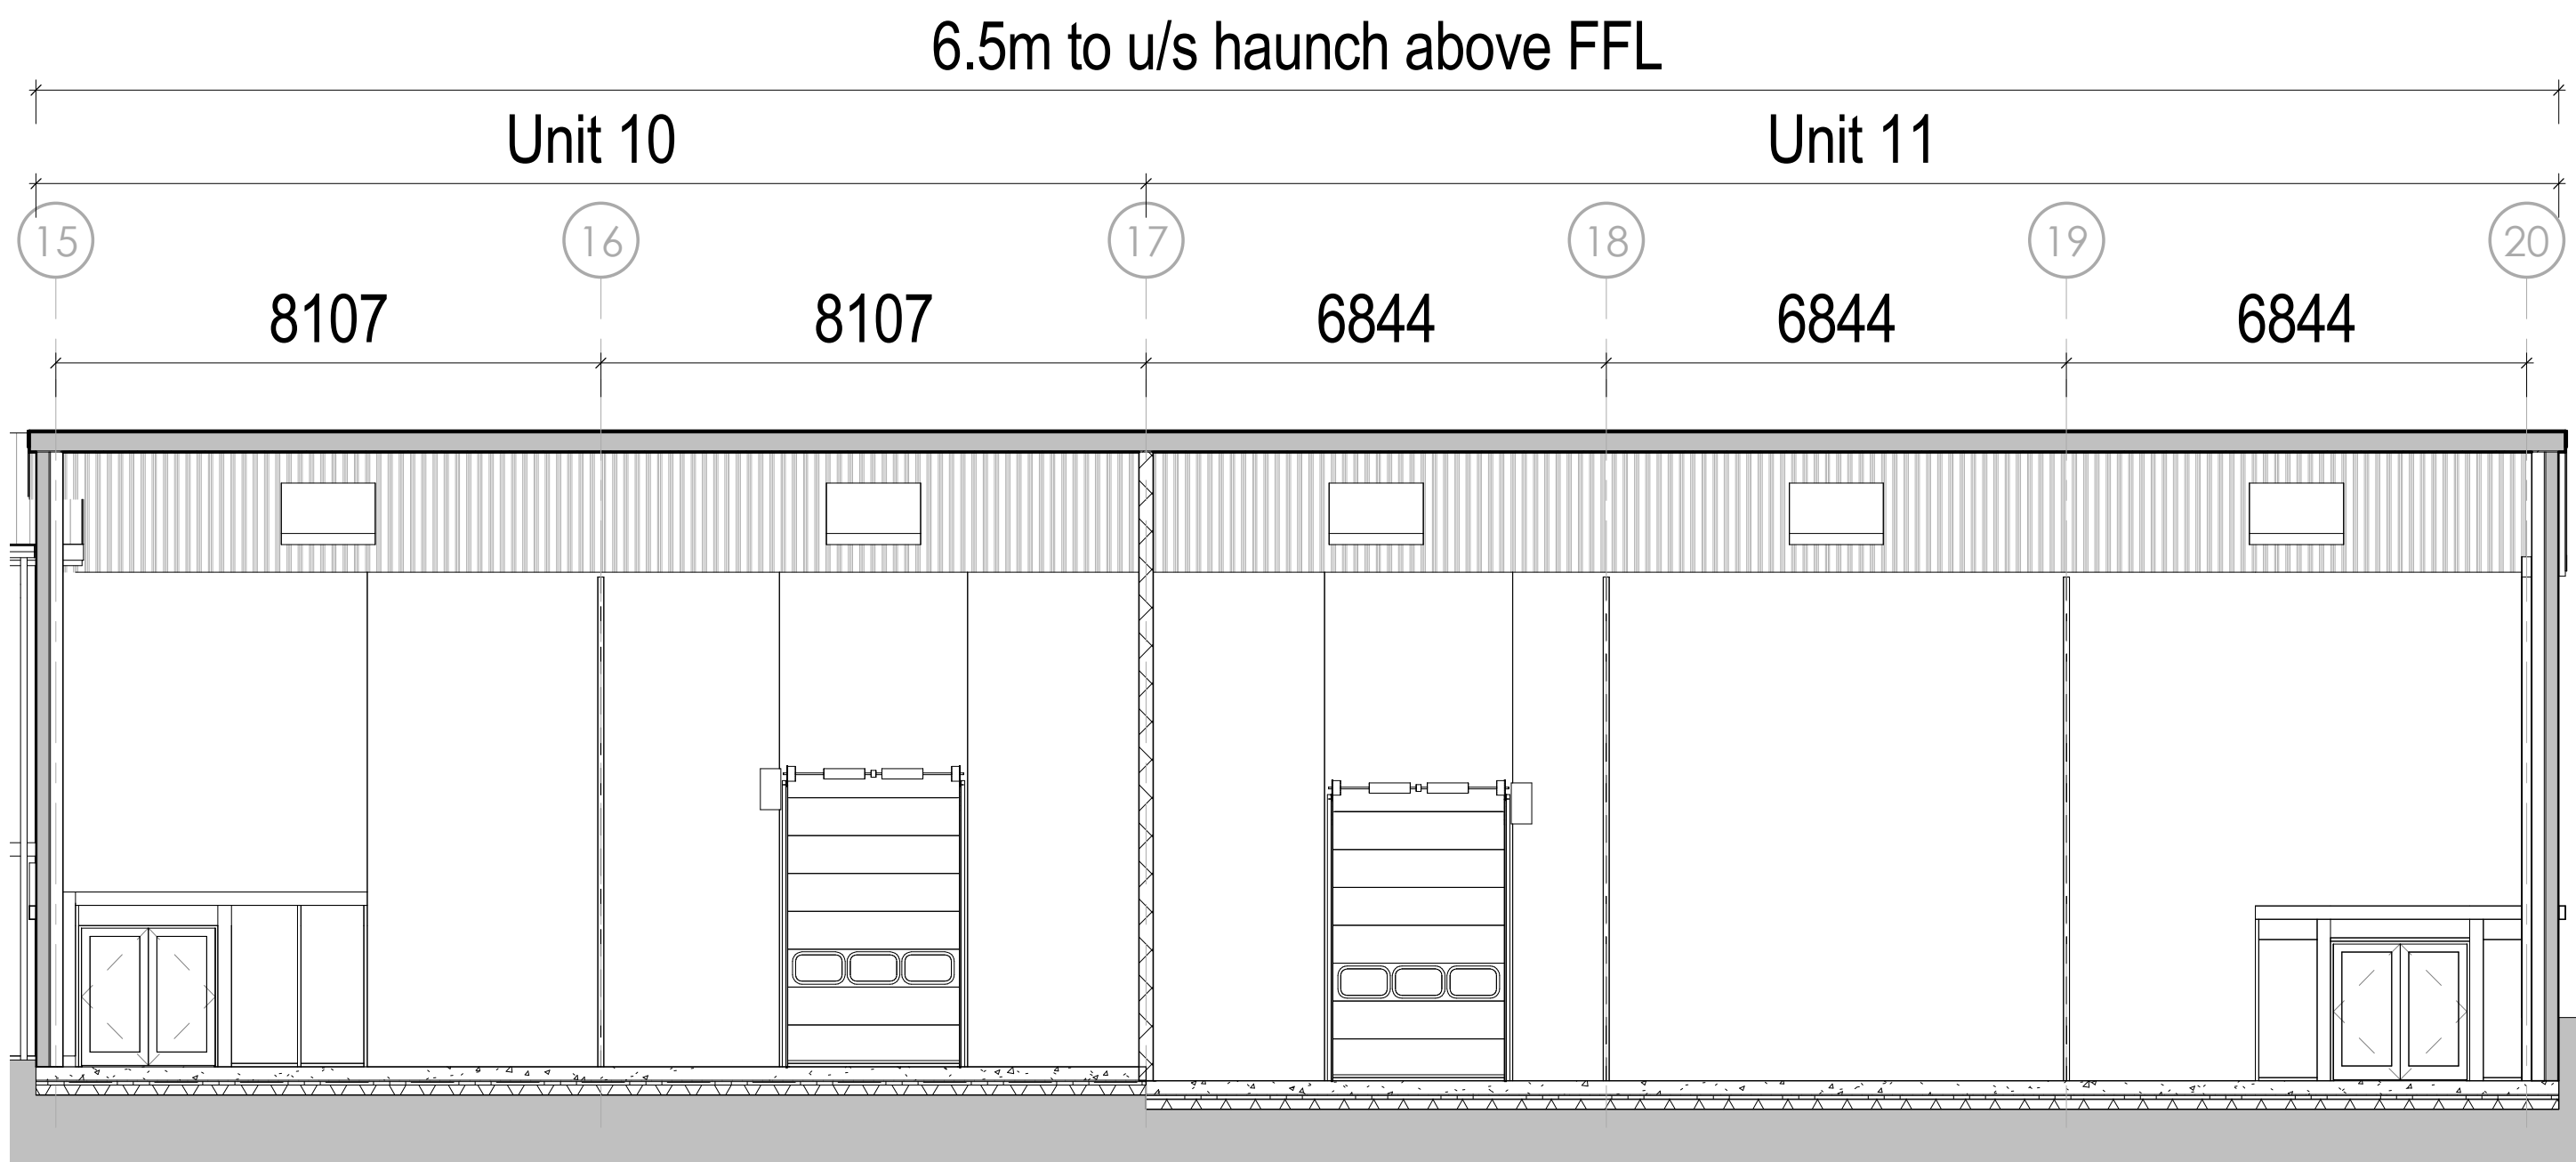

Section Through Apex of Units 10 and 11
Scale @ 1 : 100

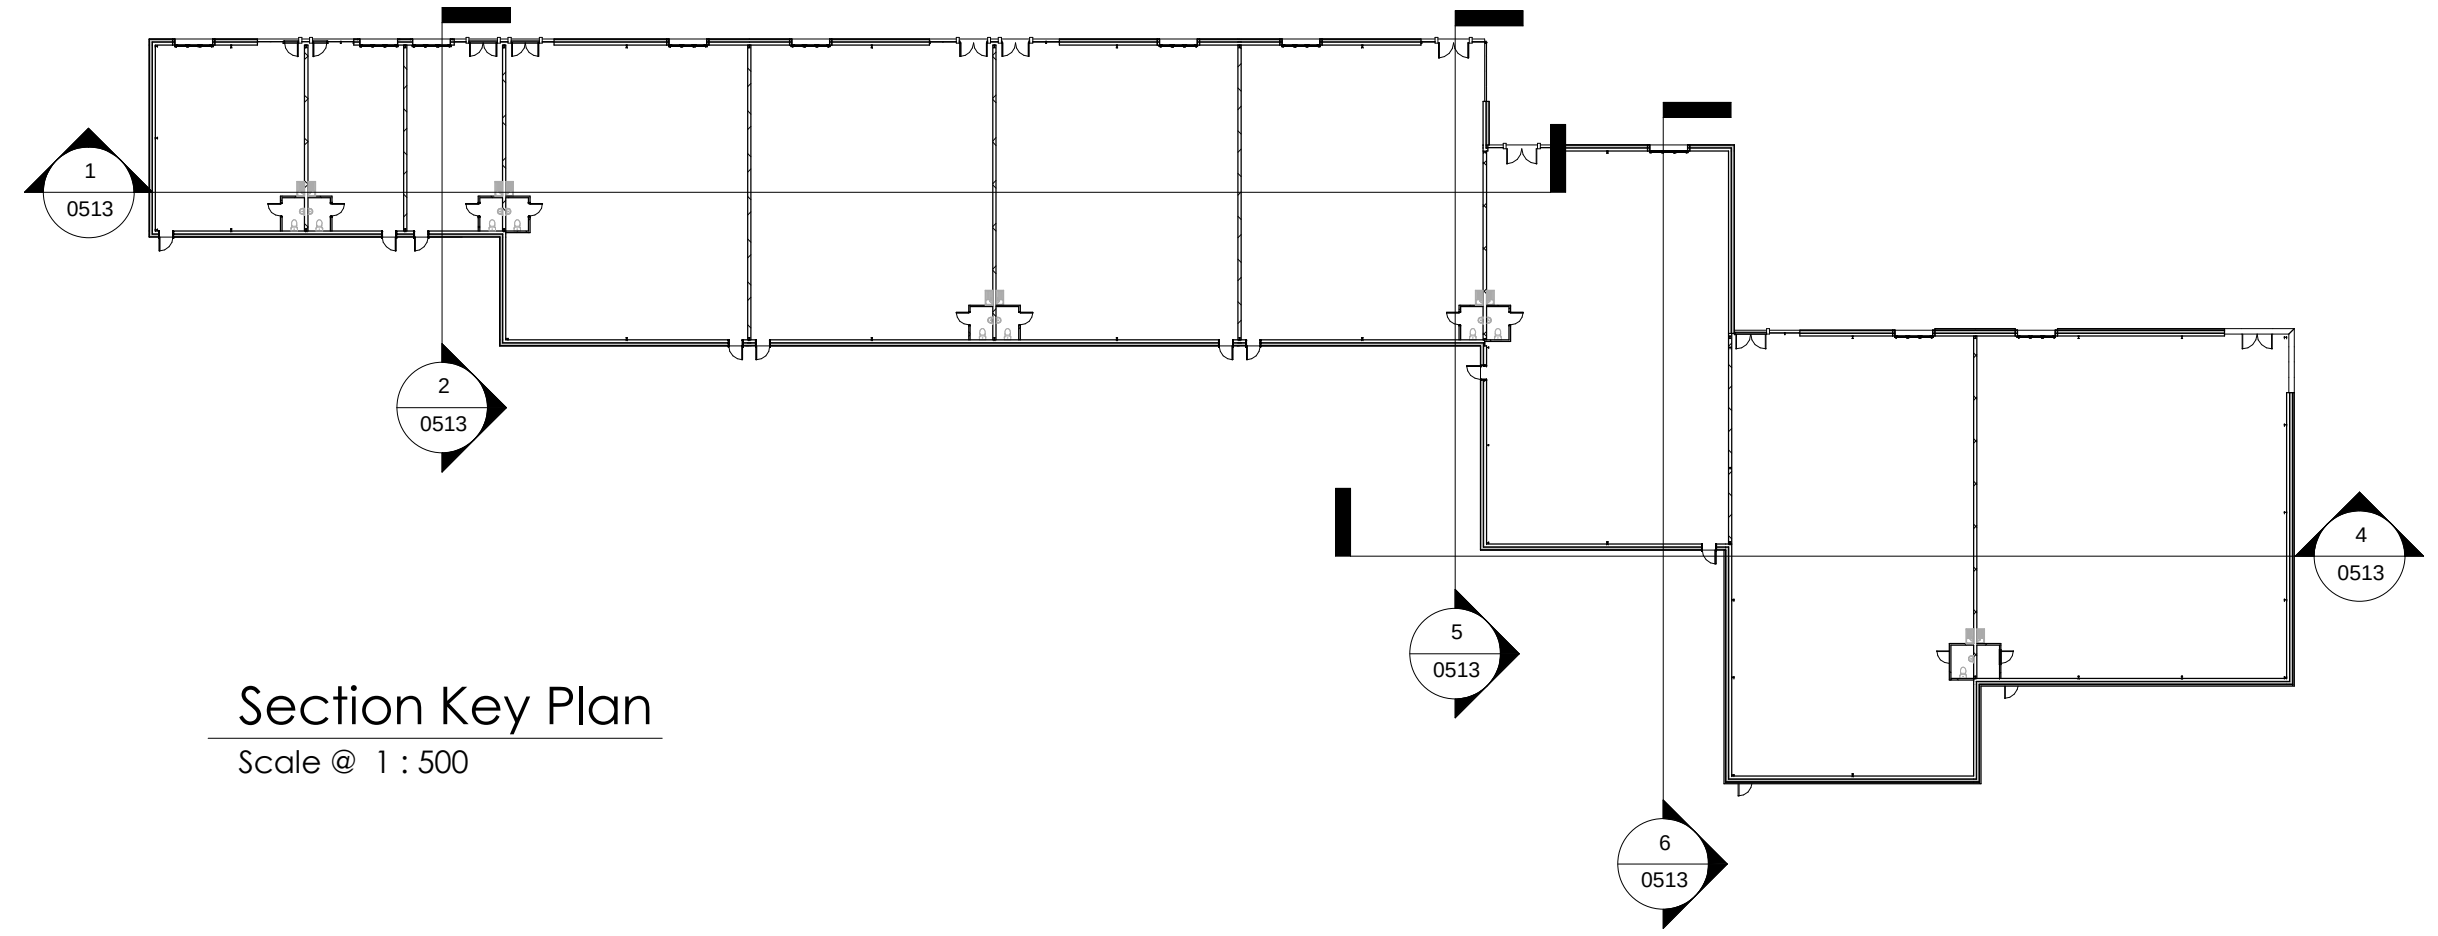

Section Key Plan
Scale @ 1 : 500

- NOTES
- All dimensions and levels are to be checked on site.
 - Any discrepancies are to be reported to the architect before any work commences.
 - This drawing shall not be scaled to ascertain any dimensions. Work to figured dimensions only.
 - This drawing shall not be reproduced without express written permission from AEW.
 - Title overlay drawings and ownership boundaries are produced using all reasonable endeavours. AEW cannot be responsible for the accuracy or scale discrepancy of base plans supplied to them.
 - All works are to be undertaken in accordance with Building Regulations and the latest British Standards.
 - All proprietary materials and products are to be used strictly in accordance with the manufacturers recommendations.
- This drawing contains the following model files: -
B10137-AEW-02-XX-M3-A-001 [P0.1] [50]

CDM 2015

Client notified of duties:
Principal Designer:
Unless noted below, all known hazards have been highlighted on the drawing.

0 1 2 3 4 5m
Scale @ 1:100

P2	02/11/18	TF	DOH
Unit 11 enlarged, Unit 2 added.			
P1	12/10/18	TF	DOH
Initial issue			
REV	Date	Drawn by:-	Checked by:-
S2		For Approval	
drawing stage: Planning			
Client:			

FI Real Estate Management Ltd

project:
Plot 4
Clywedog Road, Wrexham

drawing title:

Proposed Unit 2 to 11 Building Sections

date: 12/10/18
scale: As Indicated
drawn: TF
checked: DOH