
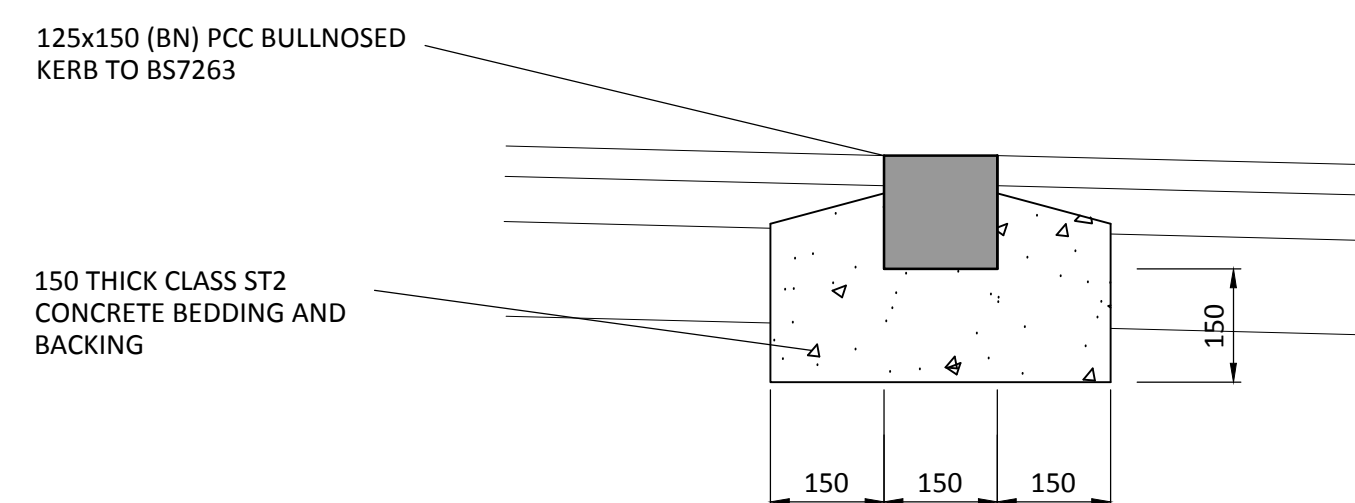
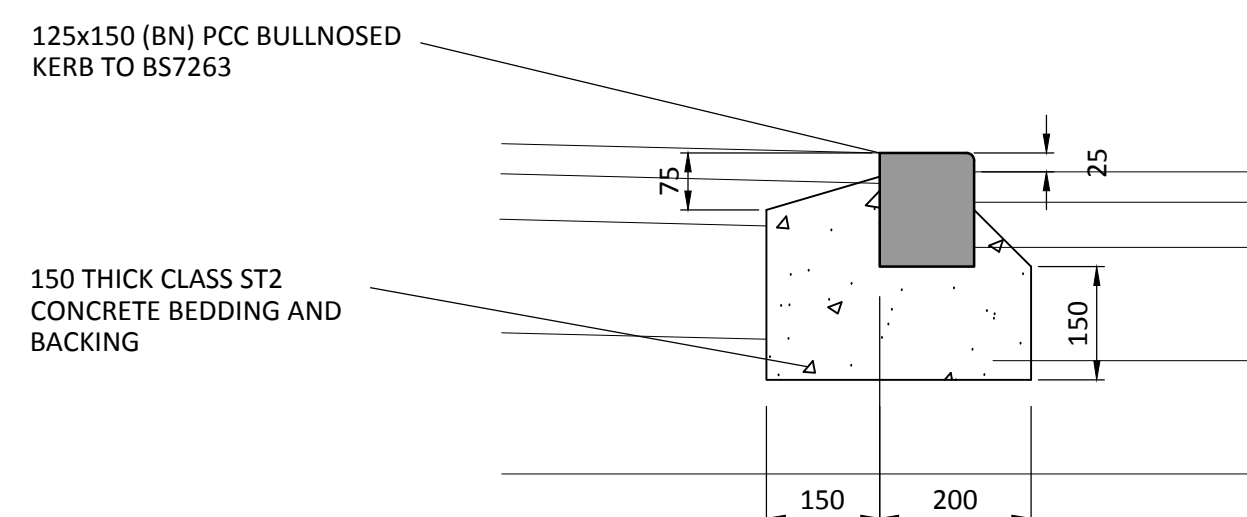
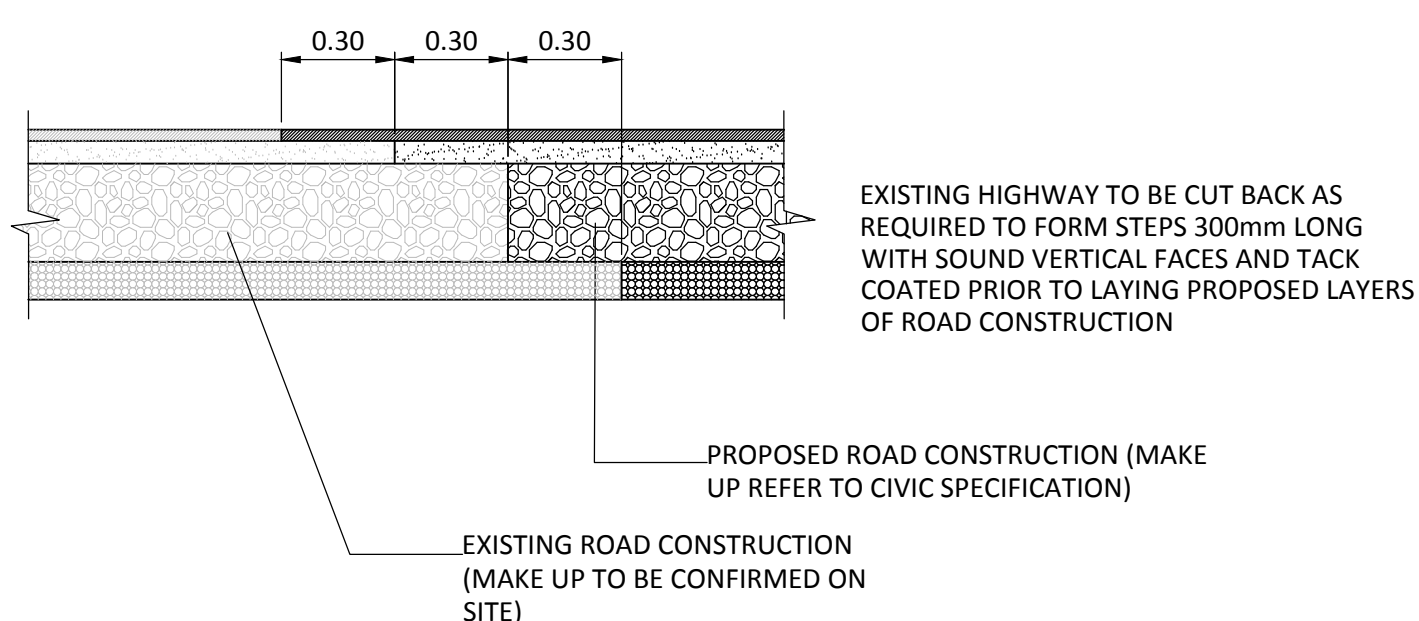
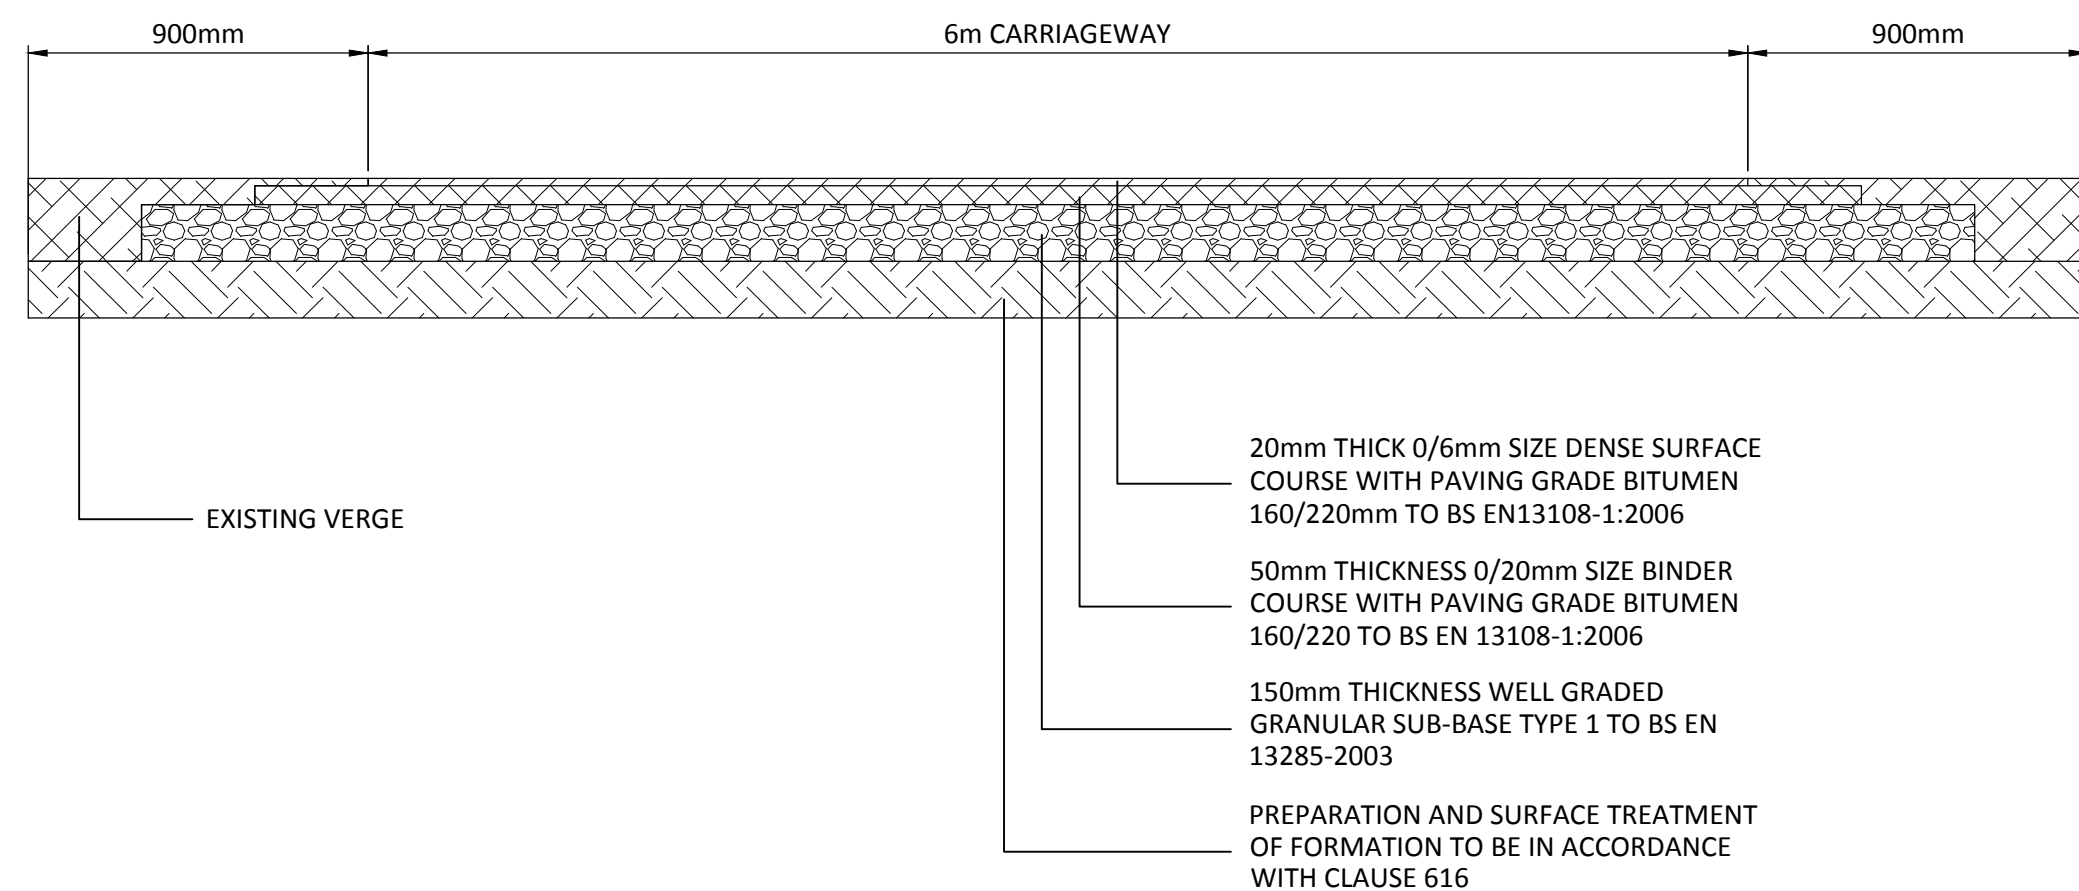
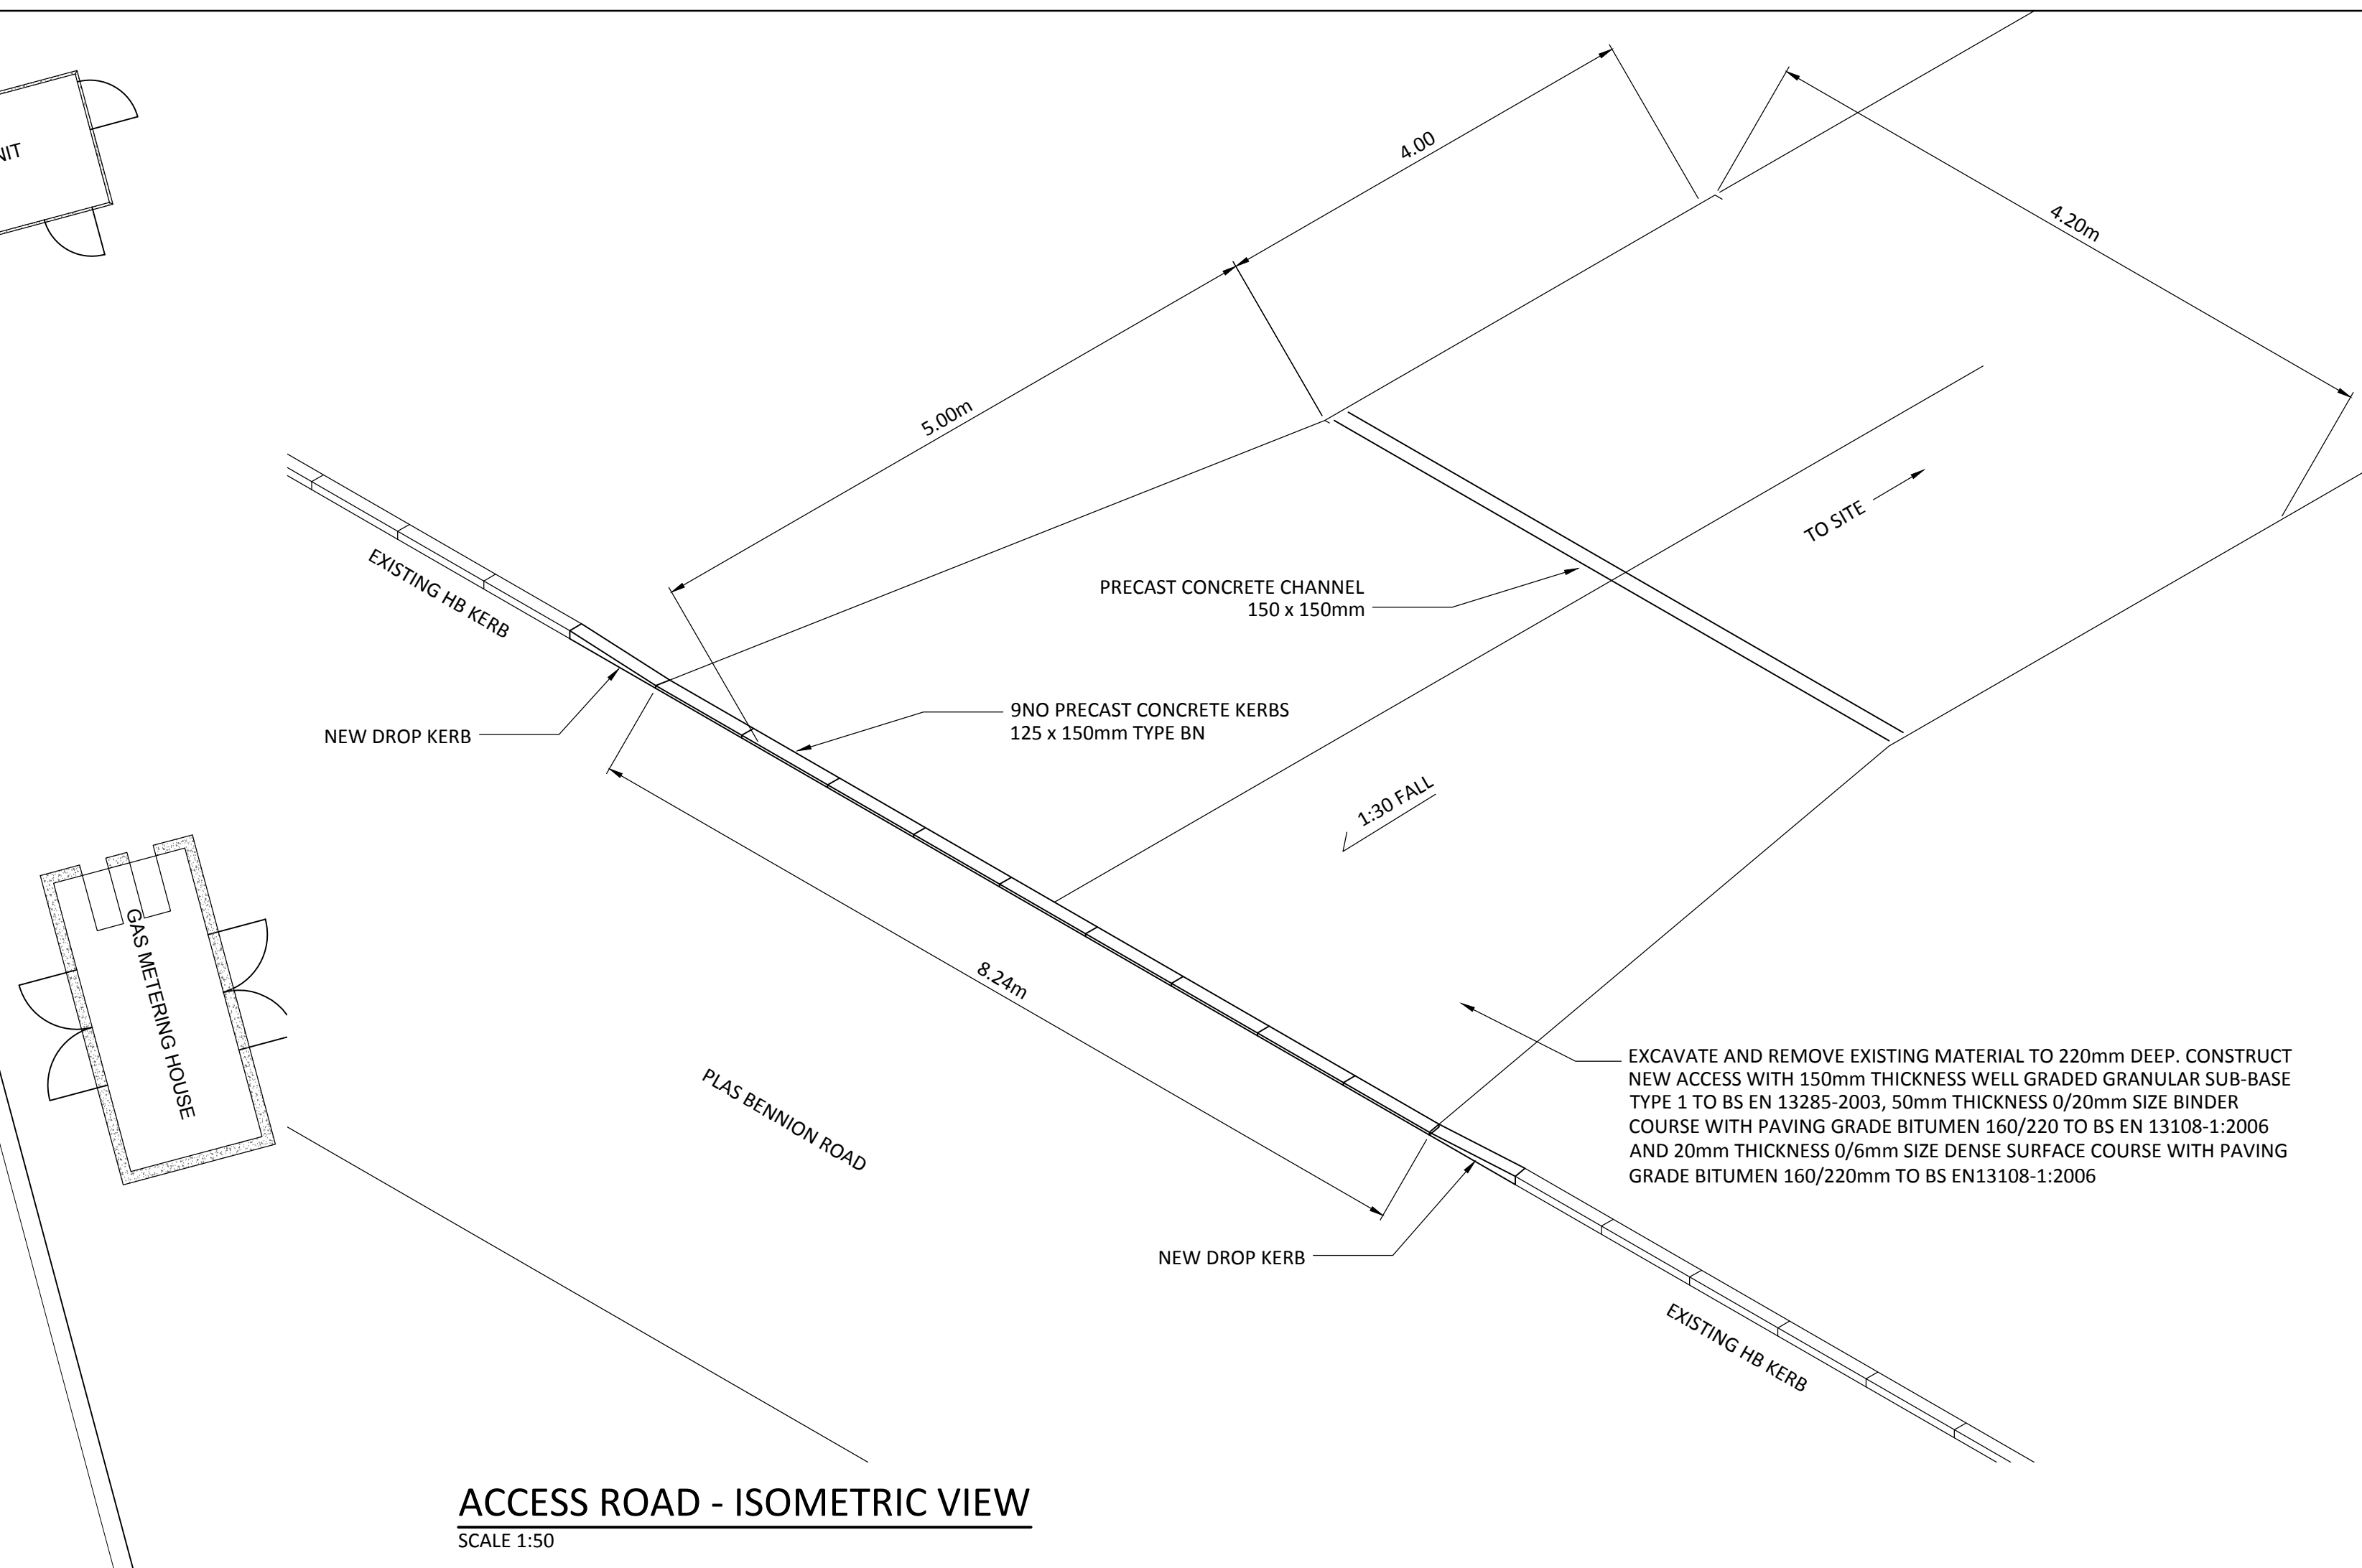


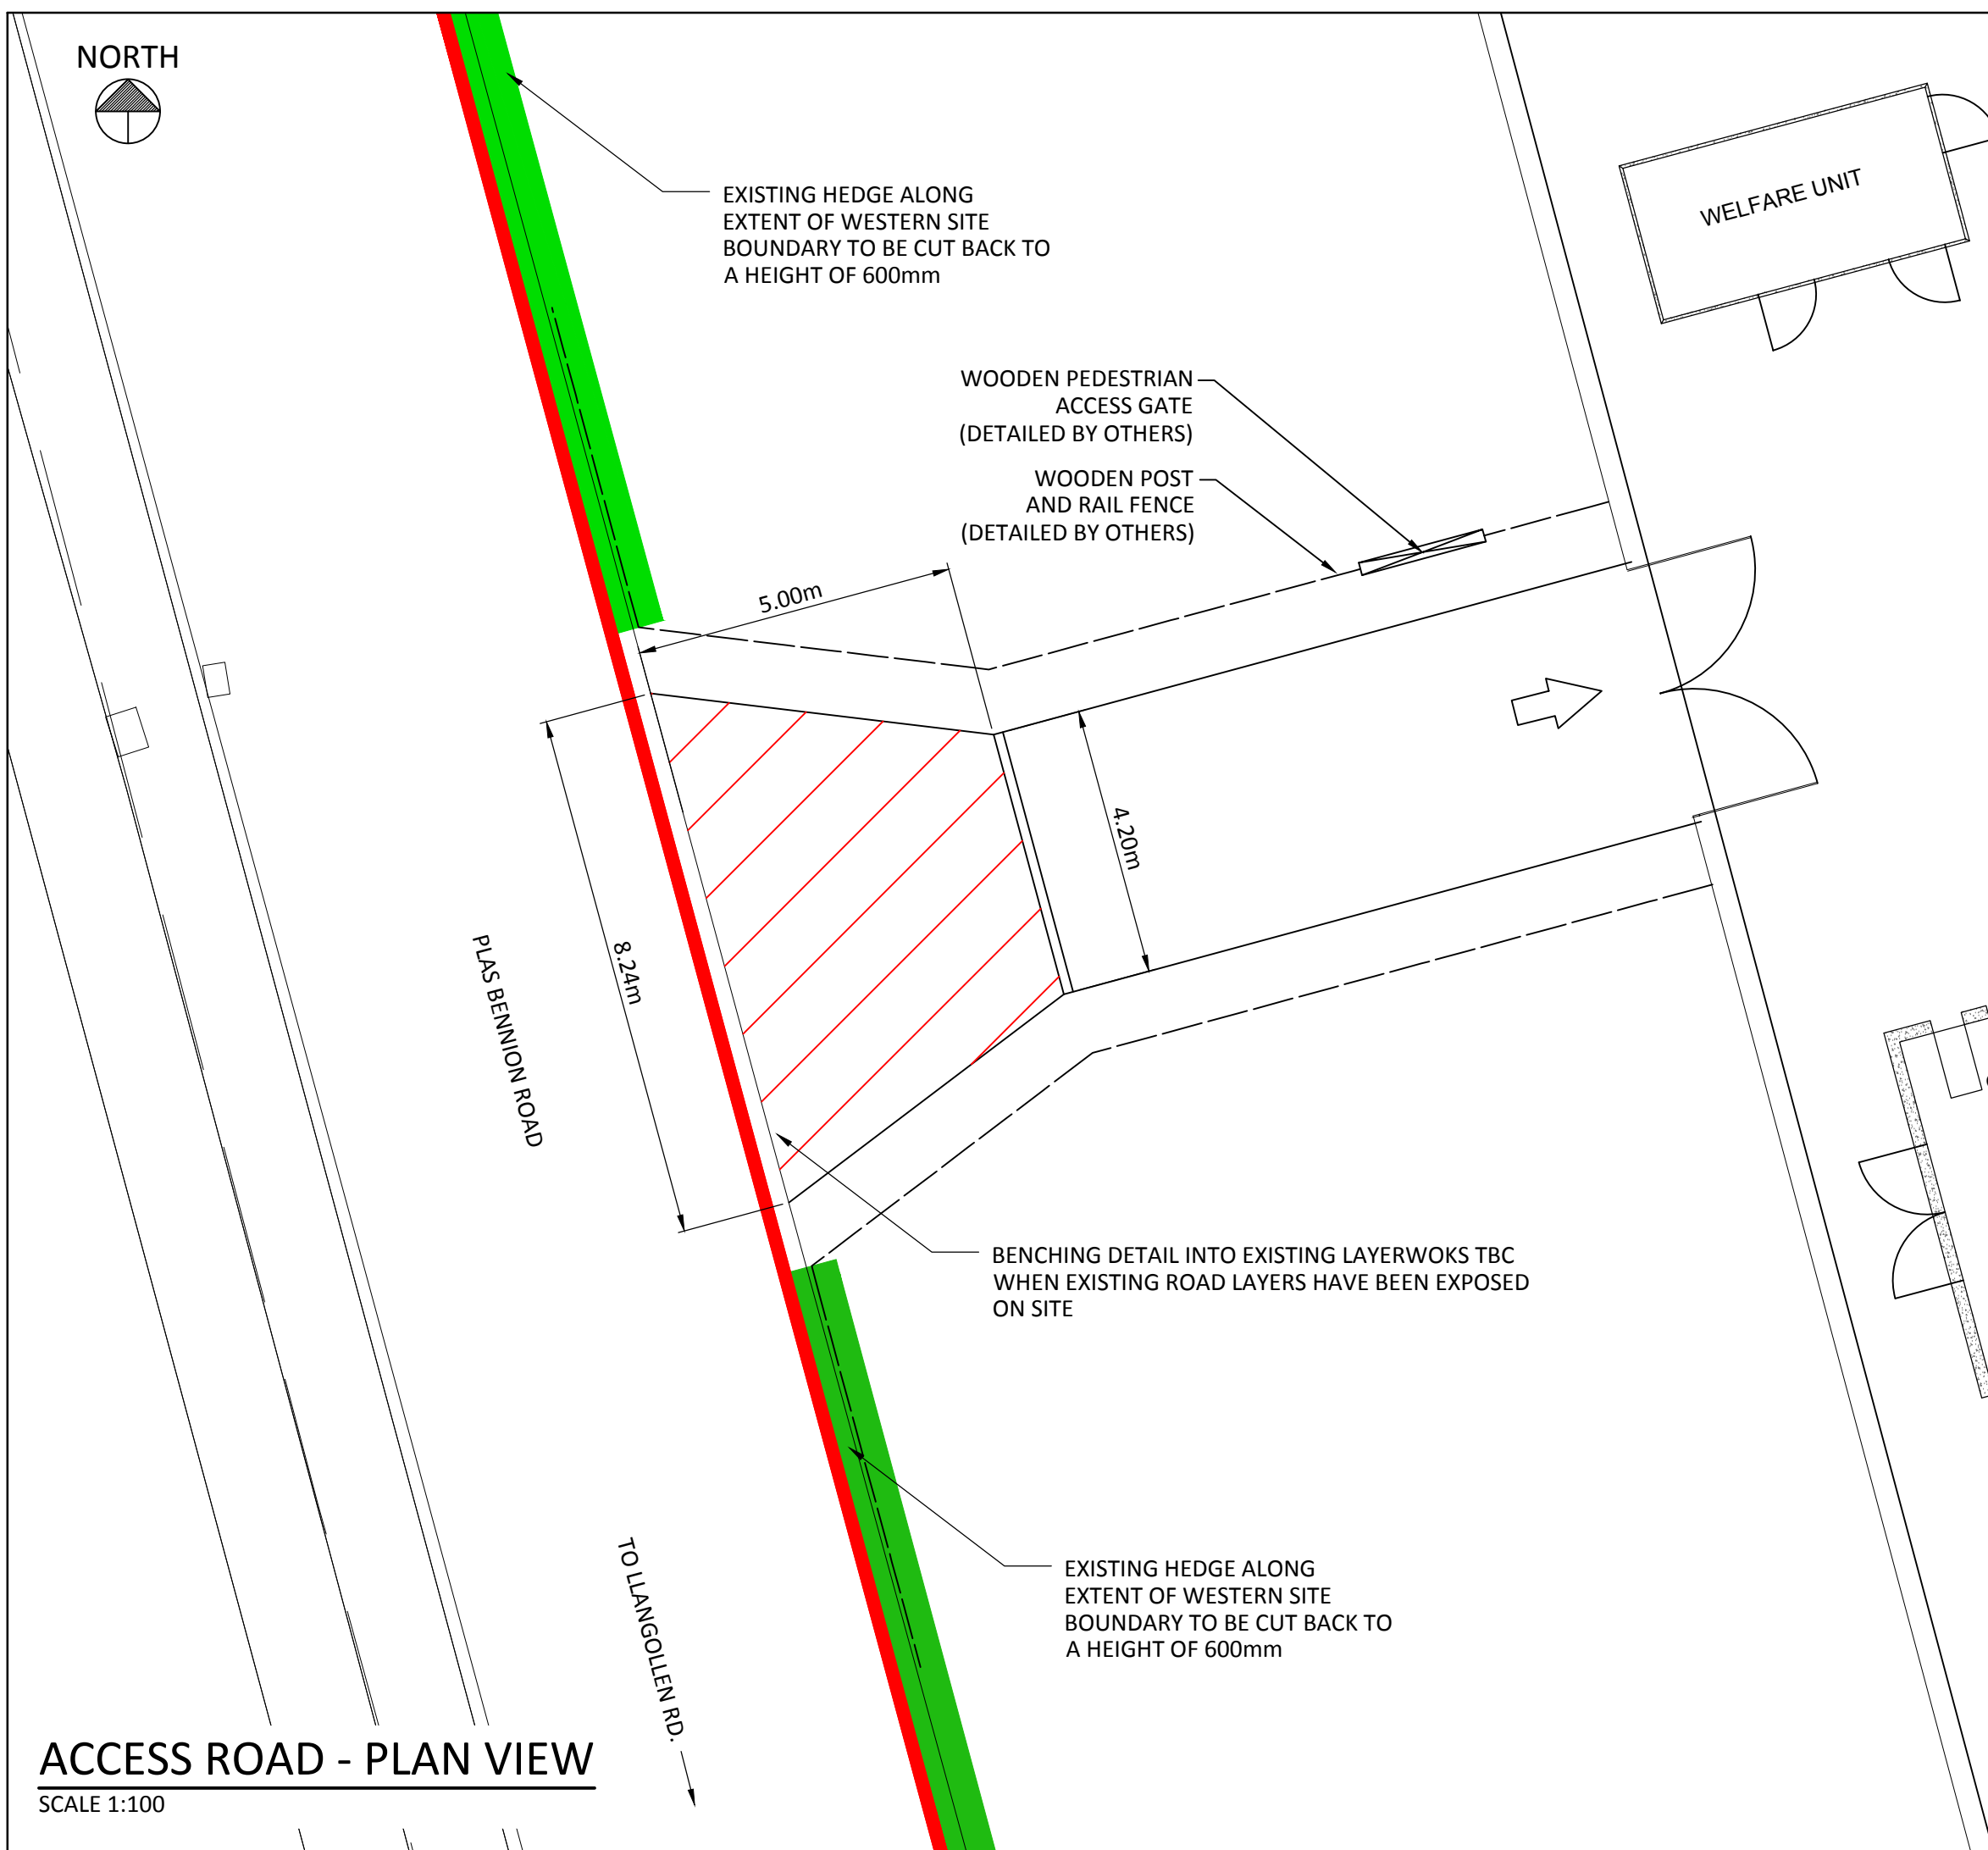

- ## Standard Notes

1. This drawing is to be read in conjunction with all relevant Architect's and Engineer's drawings and the specification.
2. This drawing should not be scaled.
3. All dimensions are to be verified by the contractor on site.
4. All discrepancies should be reported to the C.A. prior to the commencement of the works.

© CIVIC ENGINEERS

Location Plan

Notes and Keys

GENERAL NOTES

1. ALL MATERIALS AND WORKMANSHIP IS TO COMPLY WITH CIVIL ENGINEERS STANDARD SPECIFICATION AND ALL RELEVANT BRITISH AND EUROPEAN STANDARDS.
2. THIS DRAWING IS TO BE READ IN CONJUNCTION WITH ALL RELEVANT ARCHITECTS, M & E CONSULTANTS AND CIVIL ENGINEERS DRAWINGS.
3. ANY DISCREPANCIES SHOULD BE REPORTED TO THE ENGINEER IMMEDIATELY SO THAT CLARIFICATION CAN BE SOUGHT PRIOR TO COMMENCEMENT OF WORKS.

10-11-17	C01	ISSUED FOR CONSTRUCTION	TM	PC
13-10-17	B	AMENDED AS PER FES COMMENTS	TM	PC
29-09-17	A	ISSUED FOR TENDER	TM	PC
Date	Rev	Description	Drawn	Chkd



Project

BARTLEY POWER LIMITED
CEFN MAWR POWER STATION

Title
SECTION 278 WORKS

Status

CONSTRUCTION

Scale @ A1 VARIES	Date Created SEP 17	Drawn TM	Checked PC	
Project Number 17003	Originator CIVIC	Discipline CI	Drawing Number C0006	Revision C01