


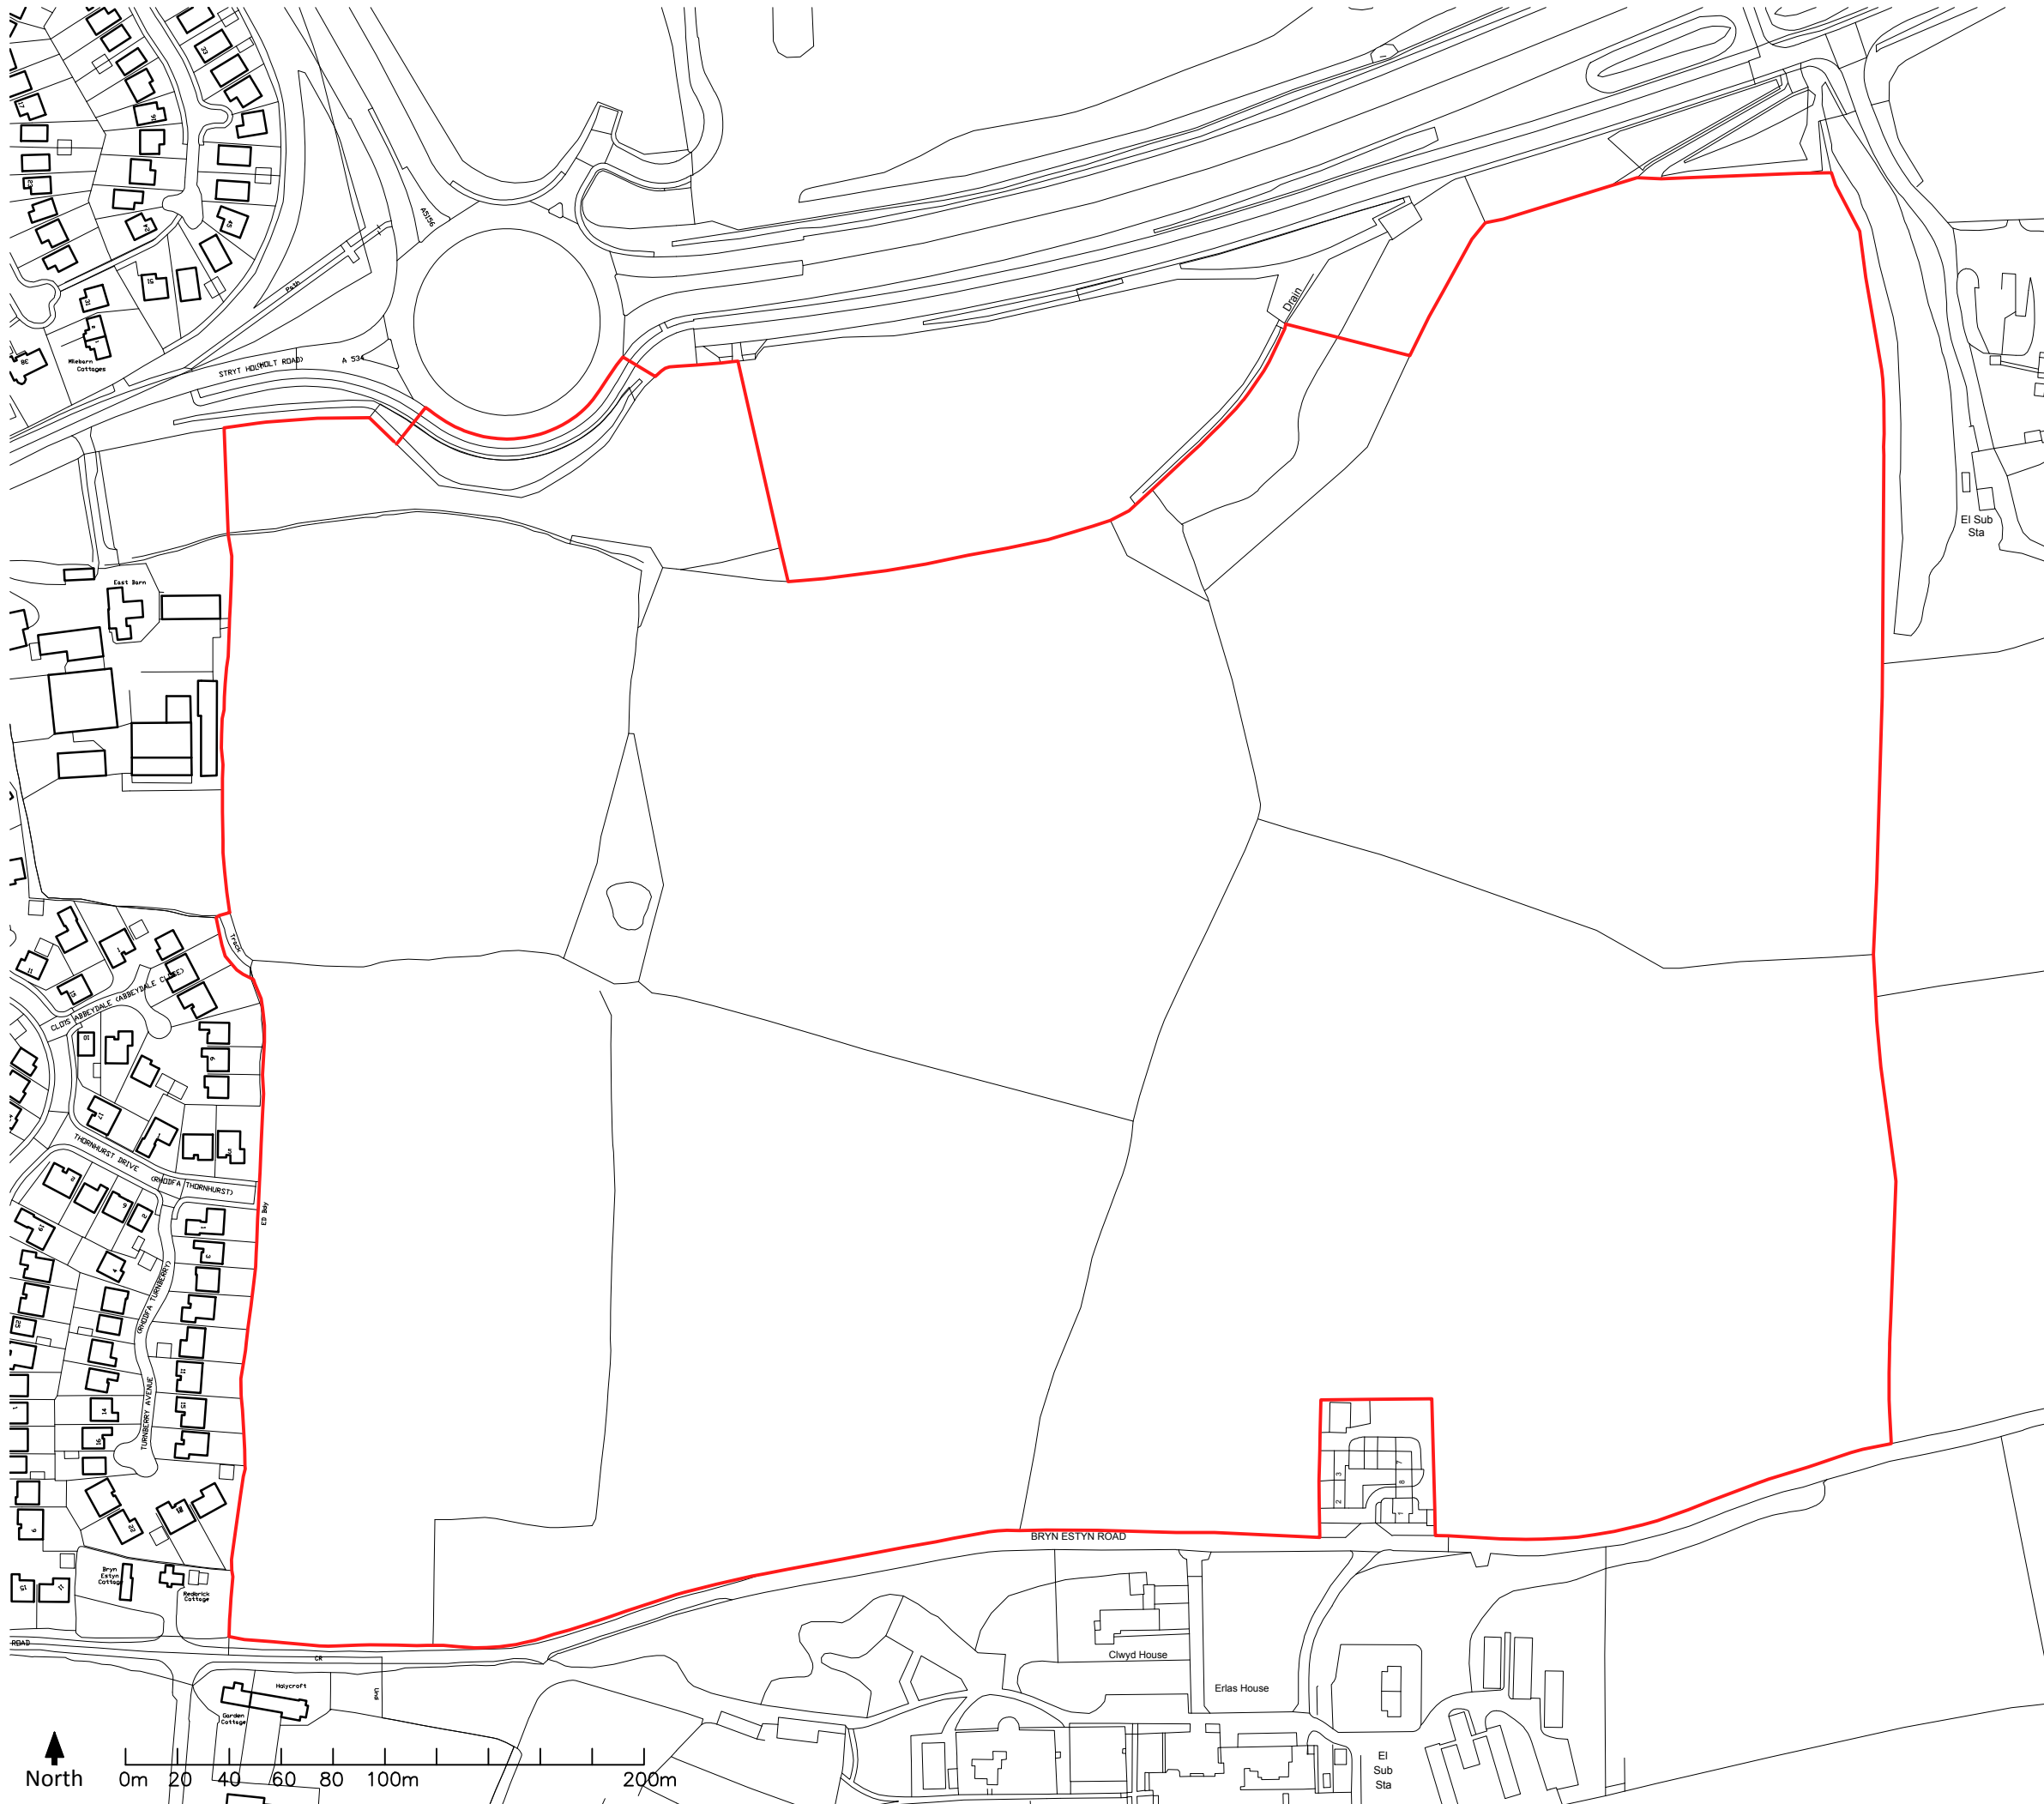

KEY:

Site boundary


BARRATT
HOMES
built around you


BLOOR HOMES®

John Raymond Jones

The Trustees of The
Wrexham (Parochial)
Education Foundation

Land South of Holt Road
Wrexham

Site Location Plan

Drwg No: 661B 03A	Date: 09-11-17
Drawn by: MP	Checker: JF
Rev by: SB	Rev checker: DL
QM Status: Checked	Product Status: Issue
Scale: 1:2500 @ A3	