


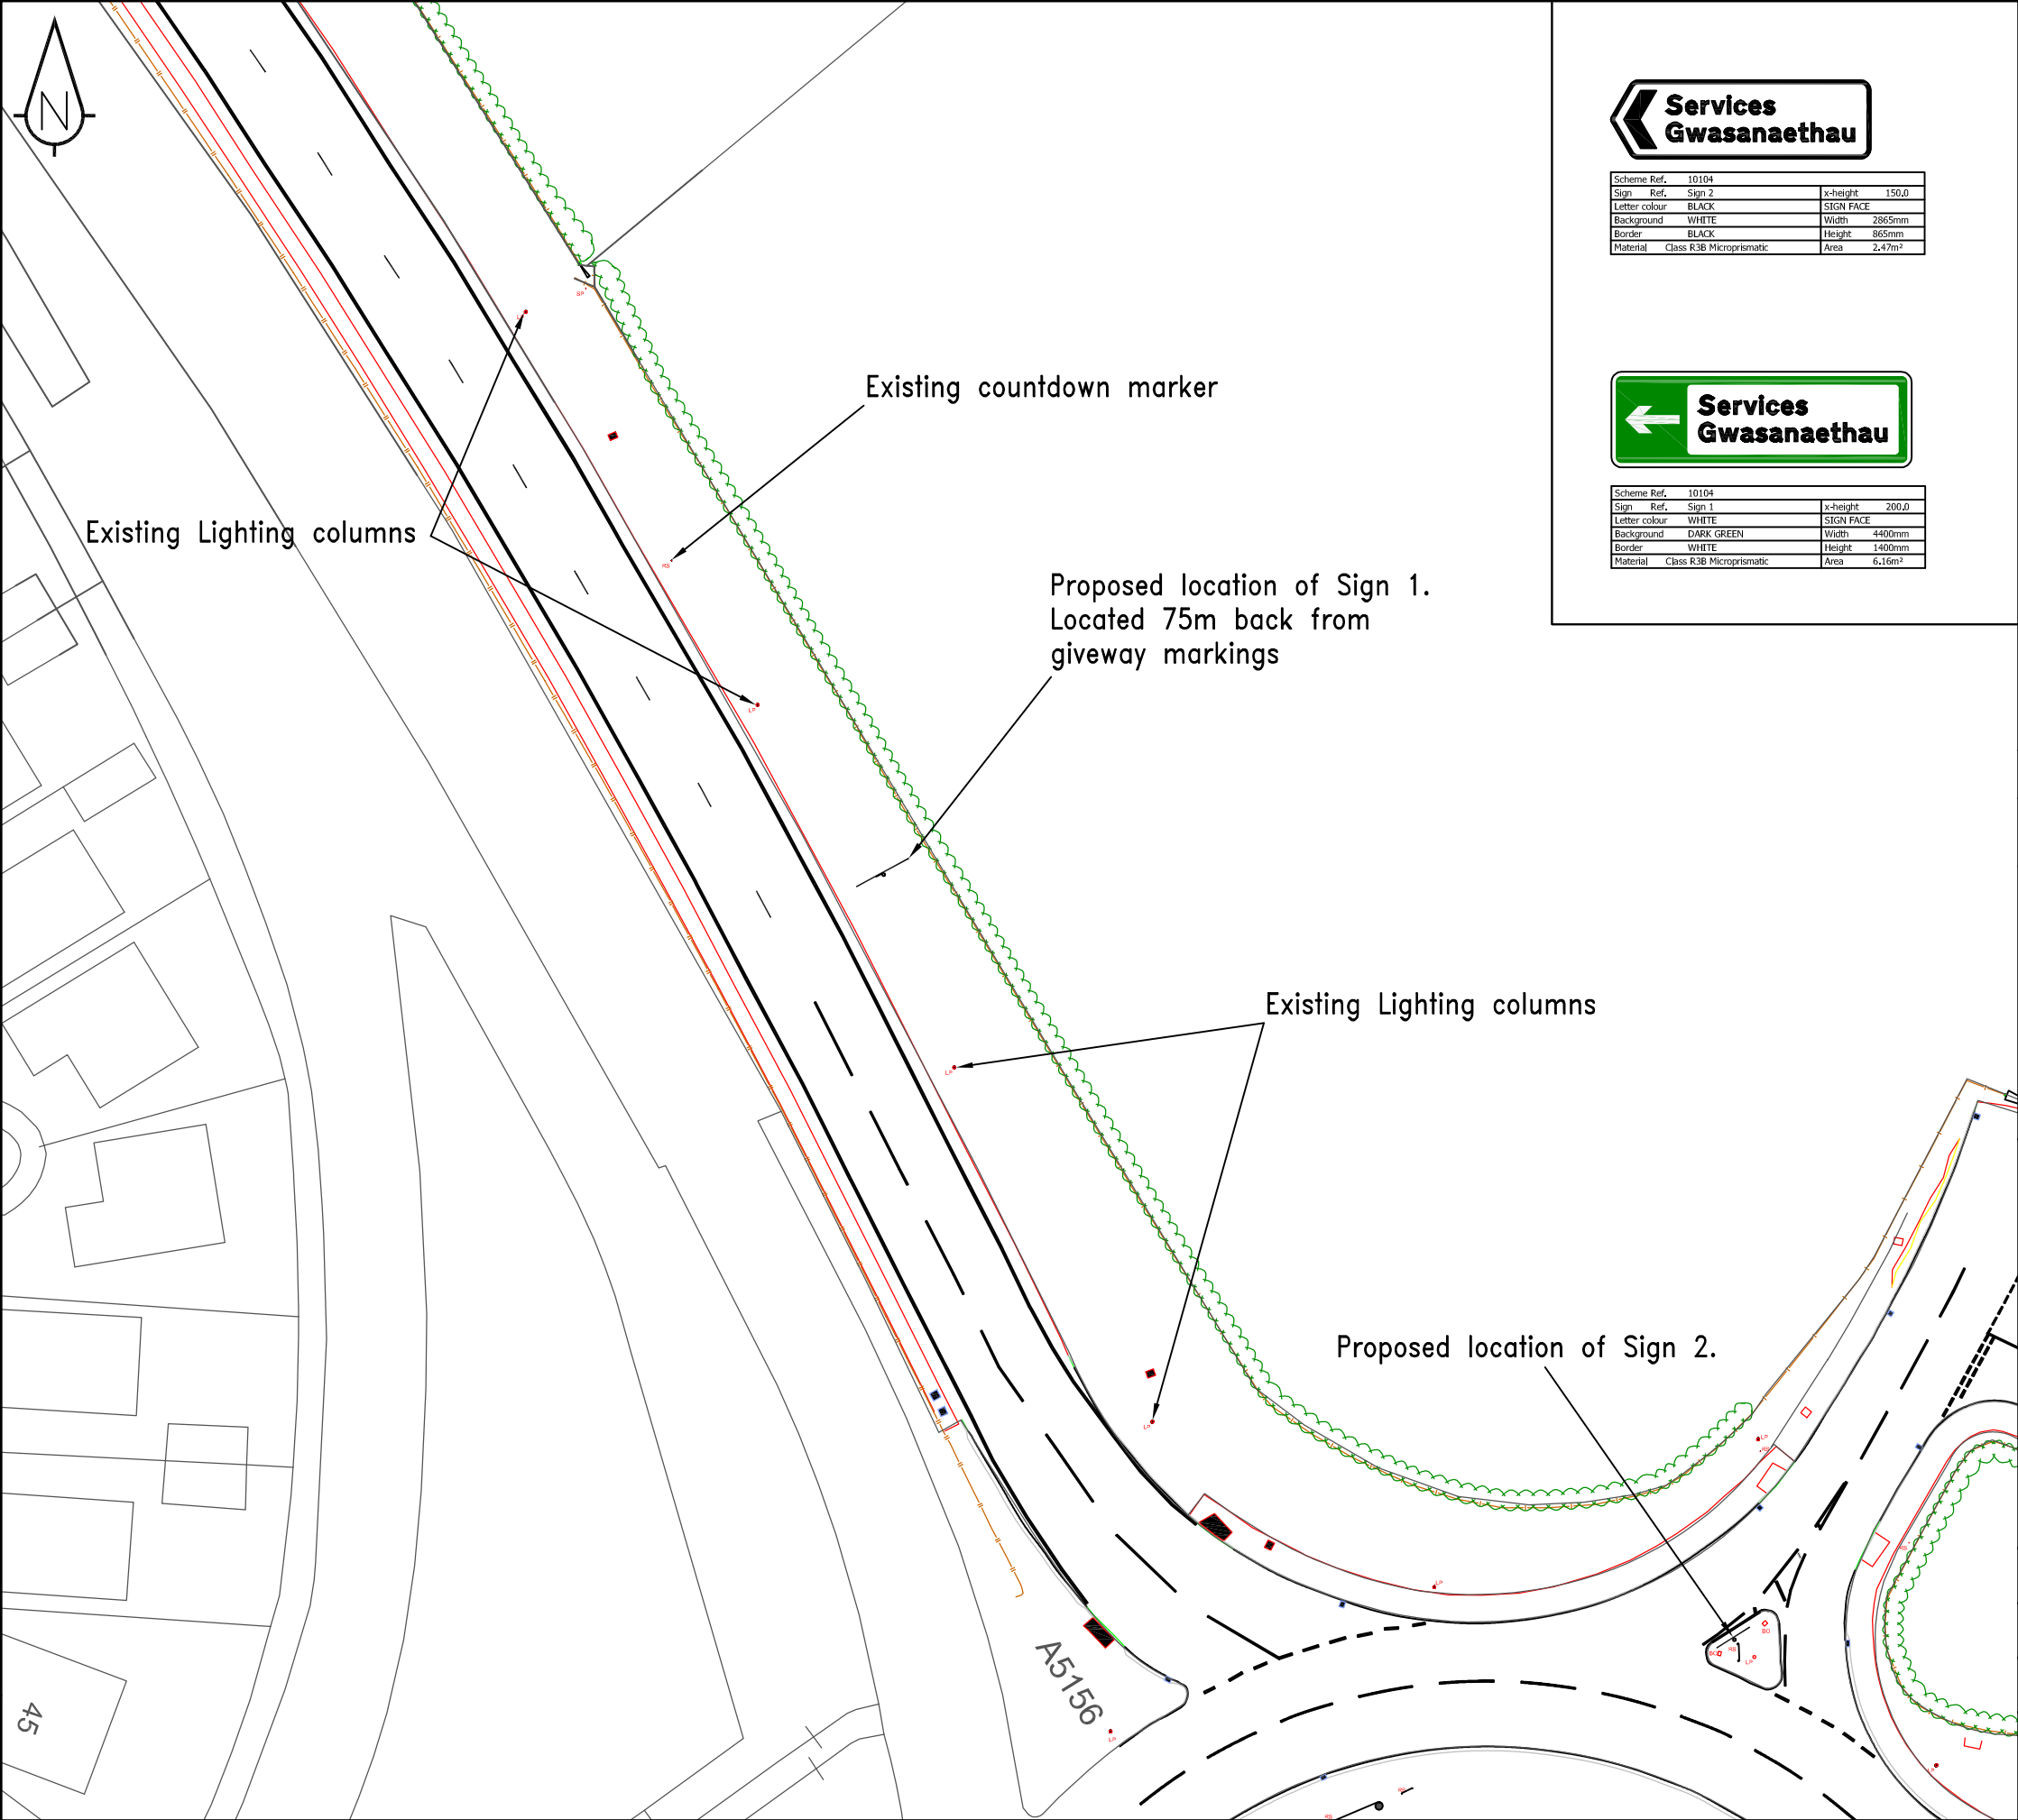

Scheme Ref.	10104		
Sign Ref.	Sign 2	x-height	150.0
Letter colour	BLACK	SIGN FACE	
Background	WHITE	Width	2865mm
Border	BLACK	Height	865mm
Material	Class R38 Microprismatic	Area	2.47m²



Scheme Ref.	10104		
Sign Ref.	Sign 1	x-height	200.0
Letter colour	WHITE	SIGN FACE	
Background	DARK GREEN	Width	4400mm
Border	WHITE	Height	1400mm
Material	Class R38 Microprismatic	Area	6.16m²

- Sanderson Associates (Consulting Engineers) Ltd ("the consultant"), has not checked or verified, and shall have no liability whatsoever for any inaccuracies which may be attributable to any data, reports, base plan(s) and drawings provided by the client, or purchased by the consultant on the client's behalf, that may have been utilised within this drawing.
- The consultant shall not be liable for the use by any person of any document for any purpose other than that for which the same were provided by the consultant.
- No liability whatsoever is accepted by the consultant for any error or omissions.
- The consultant accepts no liability for any vehicle specification errors within the vehicle track software used and / or it's vehicle libraries.
- The locations of utilities apparatus, if shown, is reproduced from plans supplied to the consultant, although care has been taken when duplicating this information. These locations are approximate only and no guarantee can be given for their accuracy. It is the client's or it's appointed agent/contractors responsibility to verify the exact locations on site by hand dug trial holes or other appropriate means prior to mechanical excavation.
- Service connections are not shown but their presence should be anticipated.
- Reference to any third party equipment shown on this drawing was only relevant at the time the drawing was prepared.
- It is the client's responsibility to ensure that any equipment ordered meets the design.

Rev	Amendment	Drawn	Date	Checked



(consulting engineers) ltd

Highways | Traffic | Transportation | Water

T 01924 844080 mail@sandersonassociates.co.uk
F 01924 844081 www.sandersonassociates.co.uk

Project Name		
Land at Holt Road, Wrexham		
Drawing Title		
Proposed Signage		
Scale	1:500	Drawn By AA
Drawing Size	A3	Checked By PJM
Date	30.10.2018	Approved By PJM
	Drawing Number	Rev
	10104-004	