
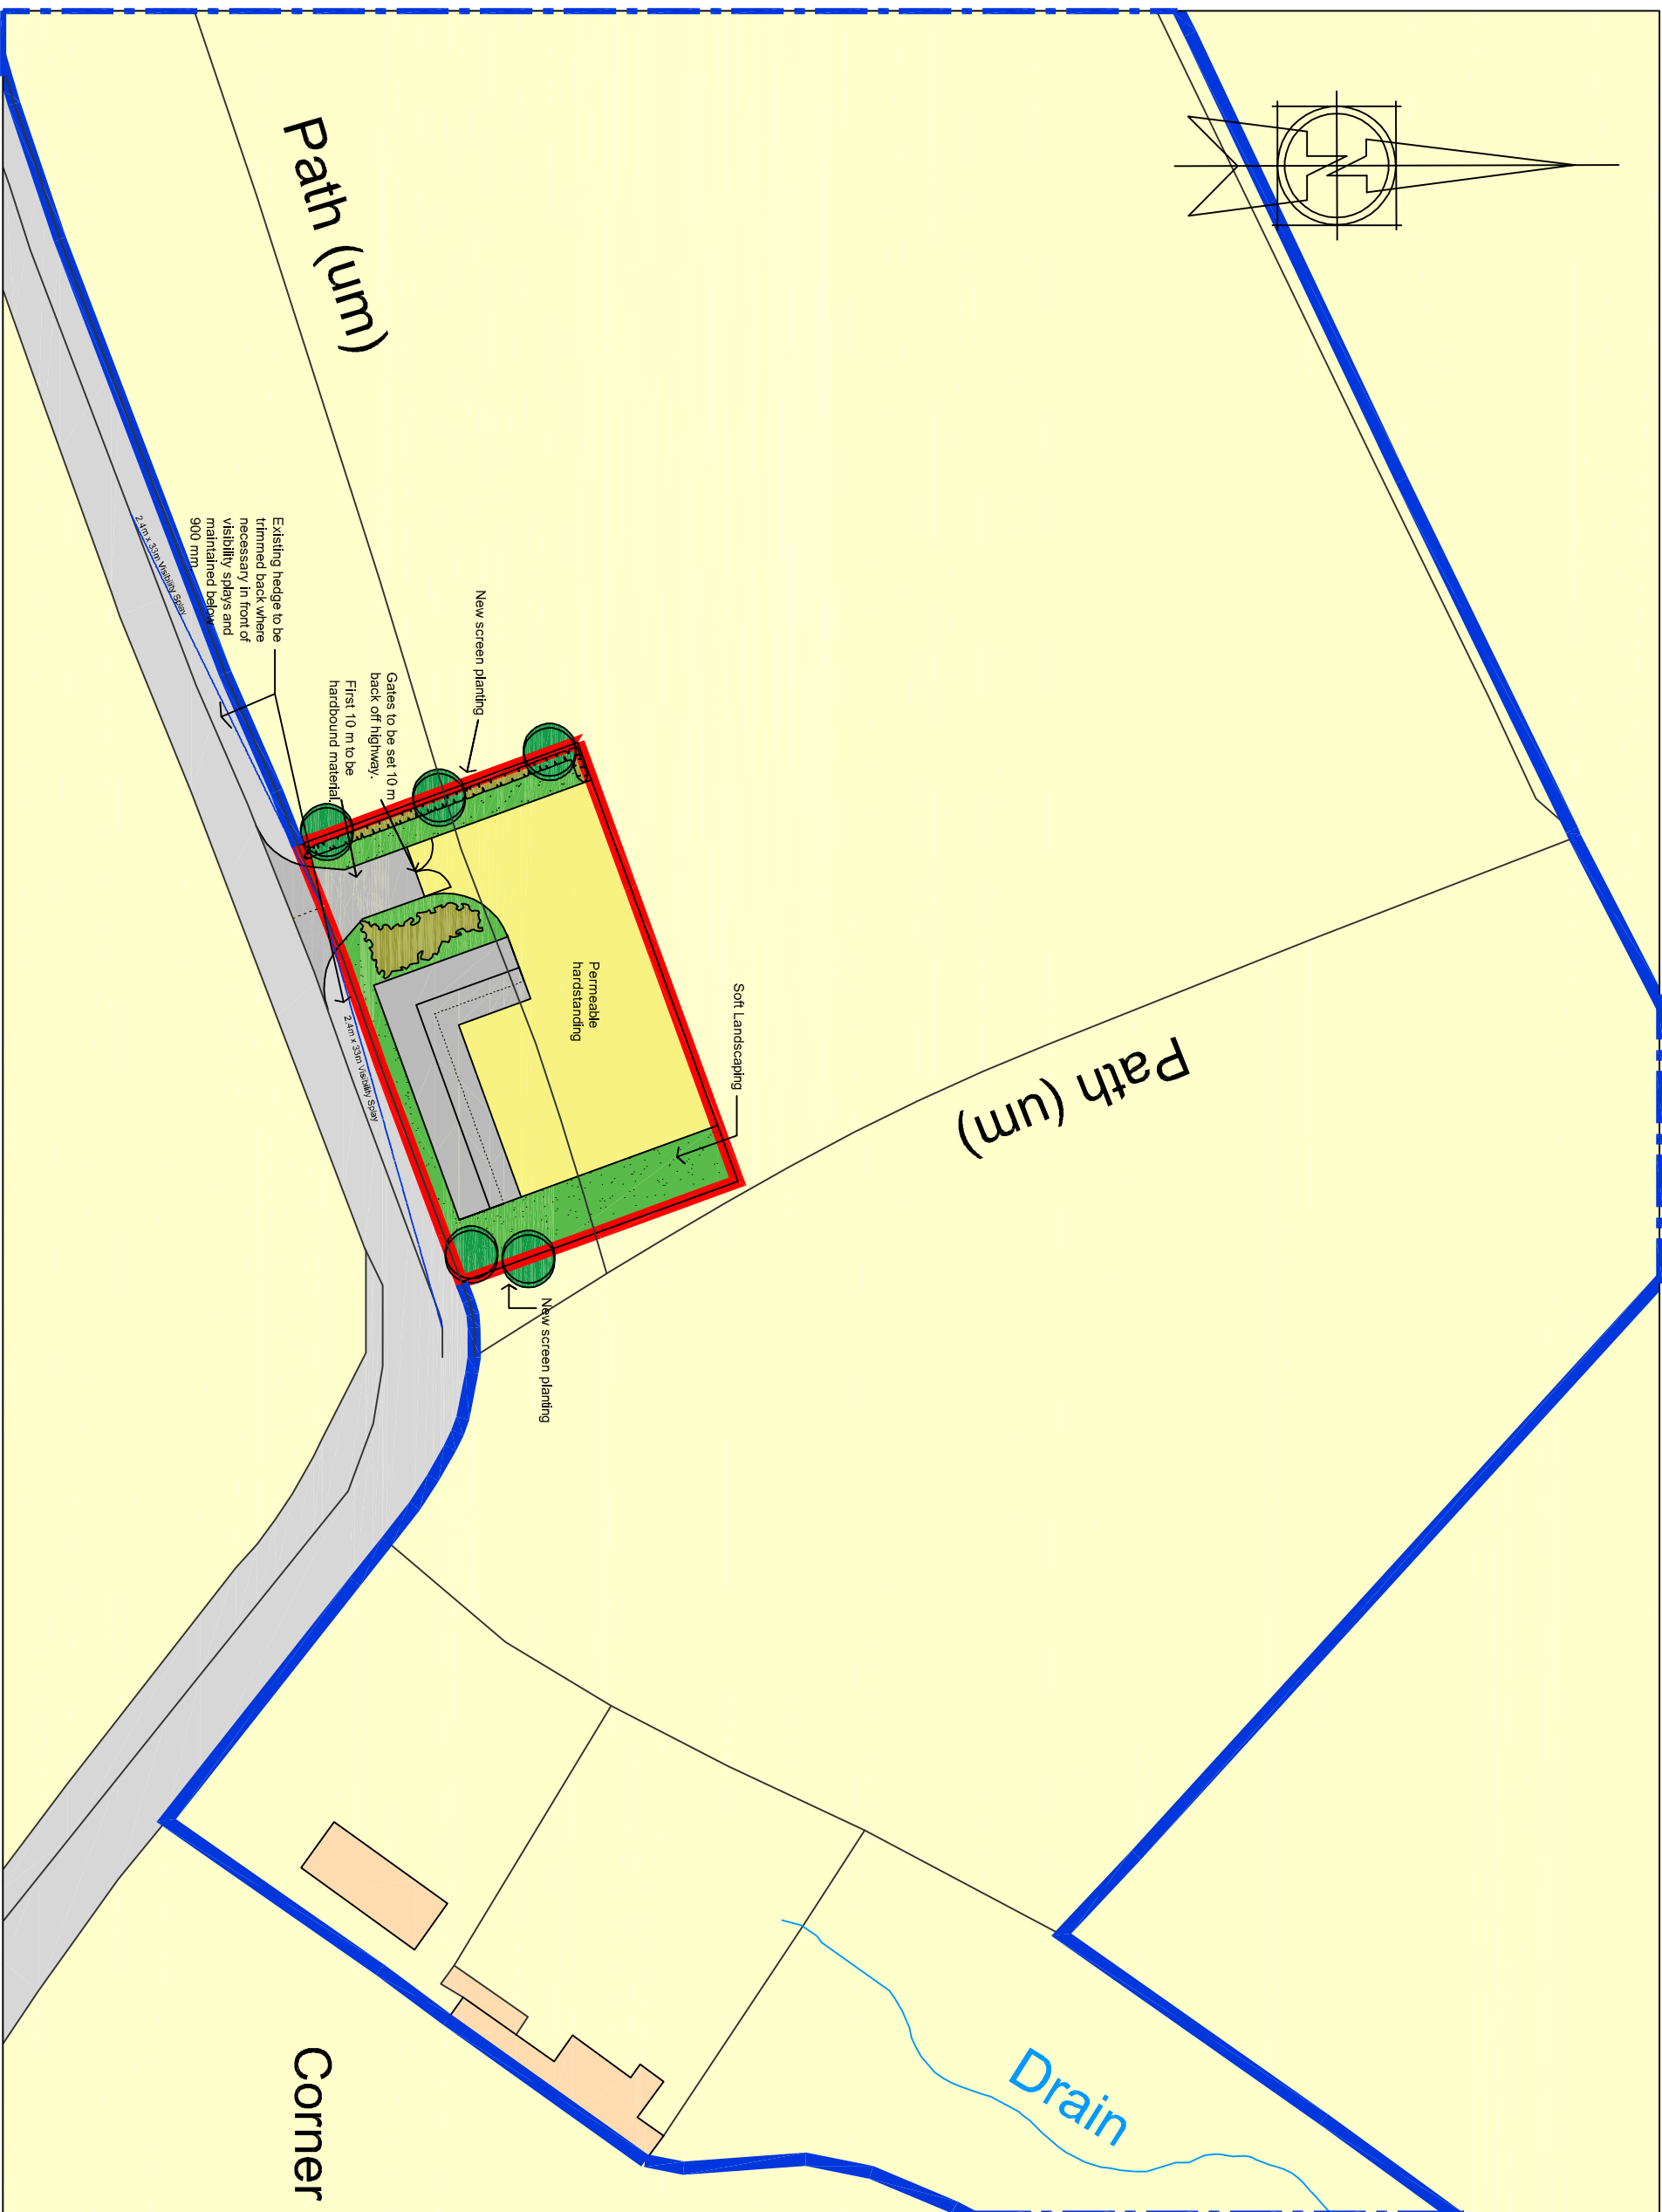


Corner Cottage, Smokey Lane, Tybroughton, SY13 3BH

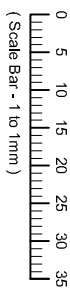

Ordnance Survey, (c) Crown Copyright 2017. All rights reserved. Licence number 100022432

Proposed Site Plan 1:500

[illegible]

Notes:

Revisions:

Rev D: Drawing amended - Vis plays 2.4 x 3.3 m and gates to be 10 m back.	15.12.17
Rev C: Drawing amended in accordance with Client's comments.	18.10.17
Rev B: Drawing amended in accordance with Client's comments.	17.10.17
Rev A: Drawing amended in accordance with Client's comments.	16.10.17

Client:
Mr & Mrs Bebbington

Project:
Corner Cottage, Smokey Lane,
Tybroughton, SY13 3BH

Proposed Site Plan

Date: October 17 **Scale:** 1:500 @ A3

Drwg No.	Rev.
RB_002	D

**PETTER
RICHARDS
& CO**
Property Consultancy

Peter Richards & Co
Crab Tree Farm, Press Heath
Whitchurch, Shropshire, SY13 3JY
T: 01948 840309 M: 07791 298018
info@peteririchardsonline.co.uk