



- Sanderson Associates (Consulting Engineers) Ltd ("the consultant"), has not checked or verified, and shall have no liability whatsoever for any inaccuracies which may be attributable to any data, reports, base plan(s) and drawings provided by the client, or purchased by the consultant on the client's behalf, that may have been utilised within this drawing.
- The consultant shall not be liable for the use by any person of any document for any purpose other than that for which the same were provided by the consultant.
- No liability whatsoever is accepted by the consultant for any error or omissions.
- The consultant accepts no liability for any vehicle specification errors within the vehicle track software used and / or it's vehicle libraries.
- The locations of utilities apparatus, if shown, is reproduced from plans supplied to the consultant, although care has been taken when duplicating this information. These locations are approximate only and no guarantee can be given for their accuracy. It is the client's or it's appointed agent/contractors responsibility to verify the exact locations on site by hand dug trial holes or other appropriate means prior to mechanical excavation.
- Service connections are not shown but their presence should be anticipated.
- Reference to any third party equipment shown on this drawing was only relevant at the time the drawing was prepared.
- It is the client's responsibility to ensure that any equipment ordered meets the design.

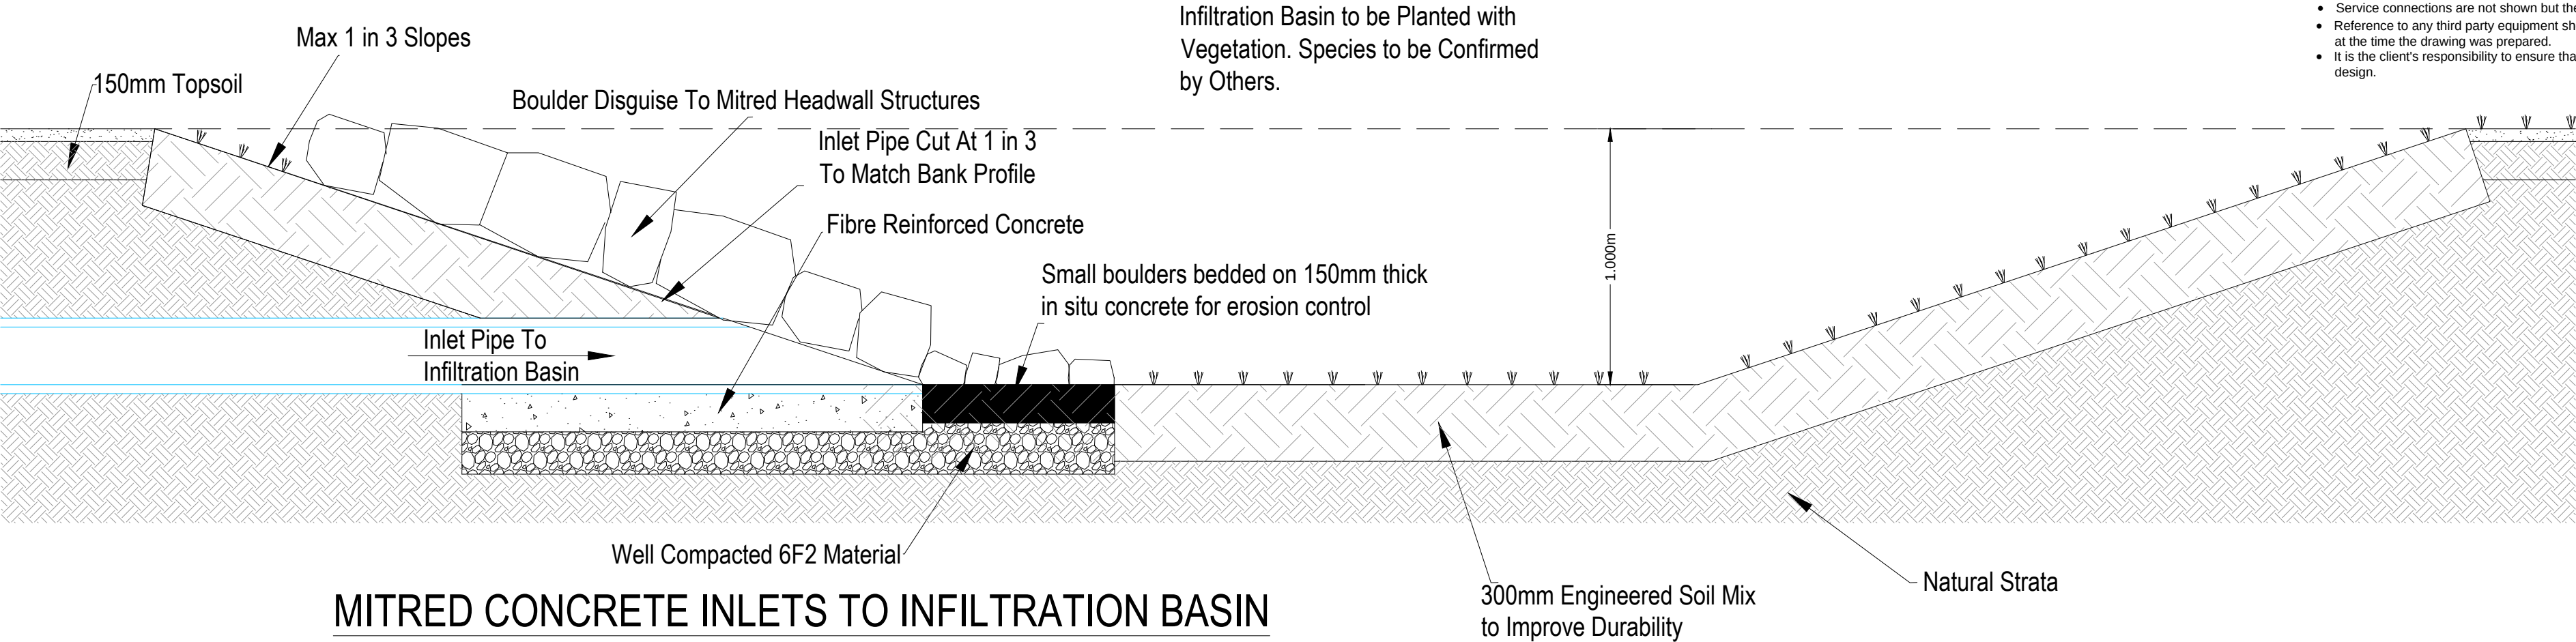

MITRED CONCRETE INLETS TO INFILTRATION BASIN
SCALE 1:20

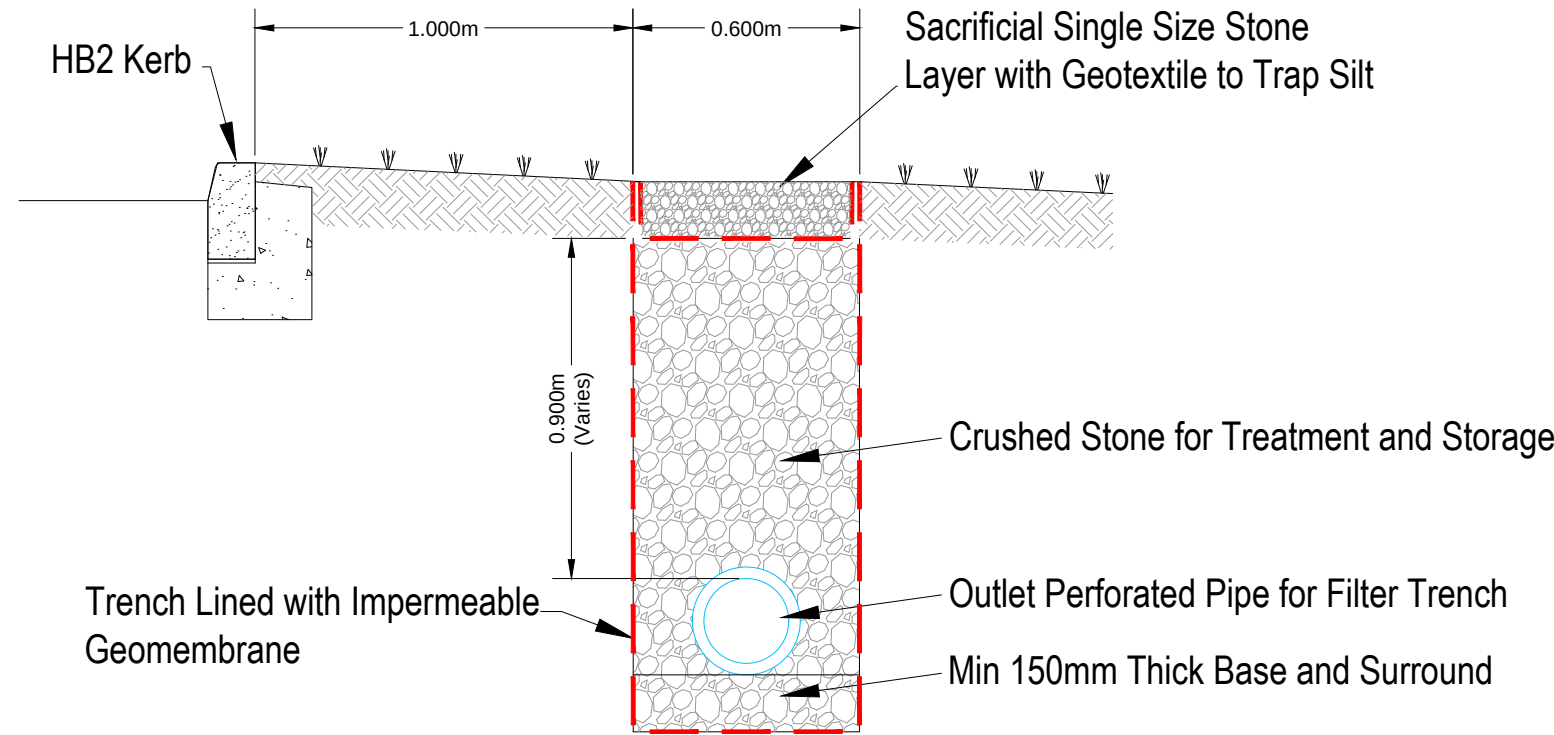

FILTER DRAIN DETAIL
SCALE 1:20

Sa

sanderson

associates

(consulting engineers) Ltd

Highways | Traffic | Transportation | Water

T 01924 844080 mail@sandersonassociates.co.uk

F 01924 844081 www.sandersonassociates.co.uk

Client

EURO GARAGES LTD

Project Title

HOLT ROAD, WREXHAM

Drawing Title

SuDs DRAINAGE DETAILS

PRELIMINARY
DRAWING

Scale

NTS

Drawn By

LM

Drawing Size

A2

Checked By

PJM

Date

17.12.18

Approved By

PJM

Drawing Number

10802/500/005

Rev