


EXISTING & PROPOSED LONGITUDINAL SECTION ALONG CENTRELINE OF CARRIAGEWAY.



PROPOSED CROSS SECTION / STREETSCENE FACING SOUTH TO STATION AVENUE.



PROPOSED LONGITUDINAL SECTION / STREETSCENE FACING EAST.

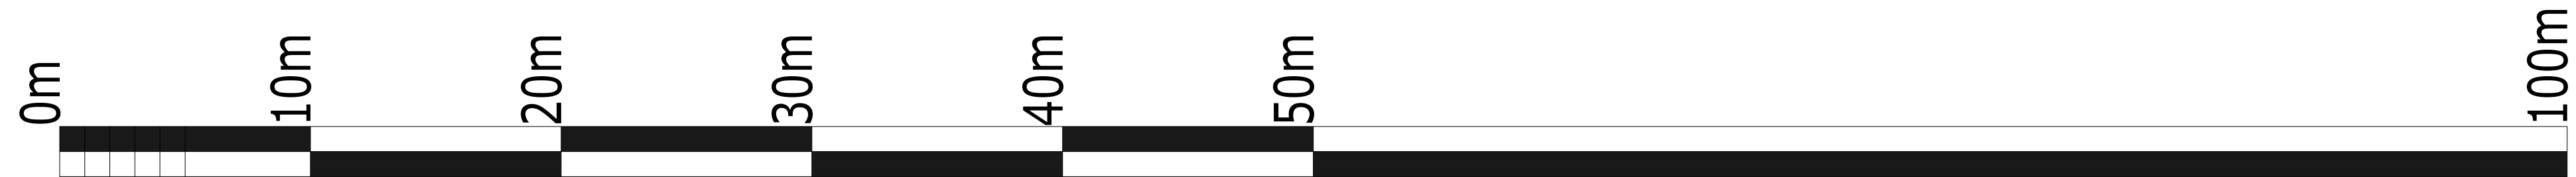

Project.
PROPOSED RESIDENTIAL DEVELOPMENT on land at STATION AVENUE, CHIRK, WREXHAM, LL14 5LR.

Title. SECTIONS & STREETSCENES.

Drawing No. 10349.05.dsj

Date. Dec 2018. Scale. 1:200@A0.

D.S. Jones & Co.
Architectural & Planning Consultants.
The Studio,
26, Prospect Drive,
Coedpoeth, Wrexham, LL11 3PE.
Tel : 01978 750195 / 07880 874522.
E : dsjonesandco@live.co.uk