



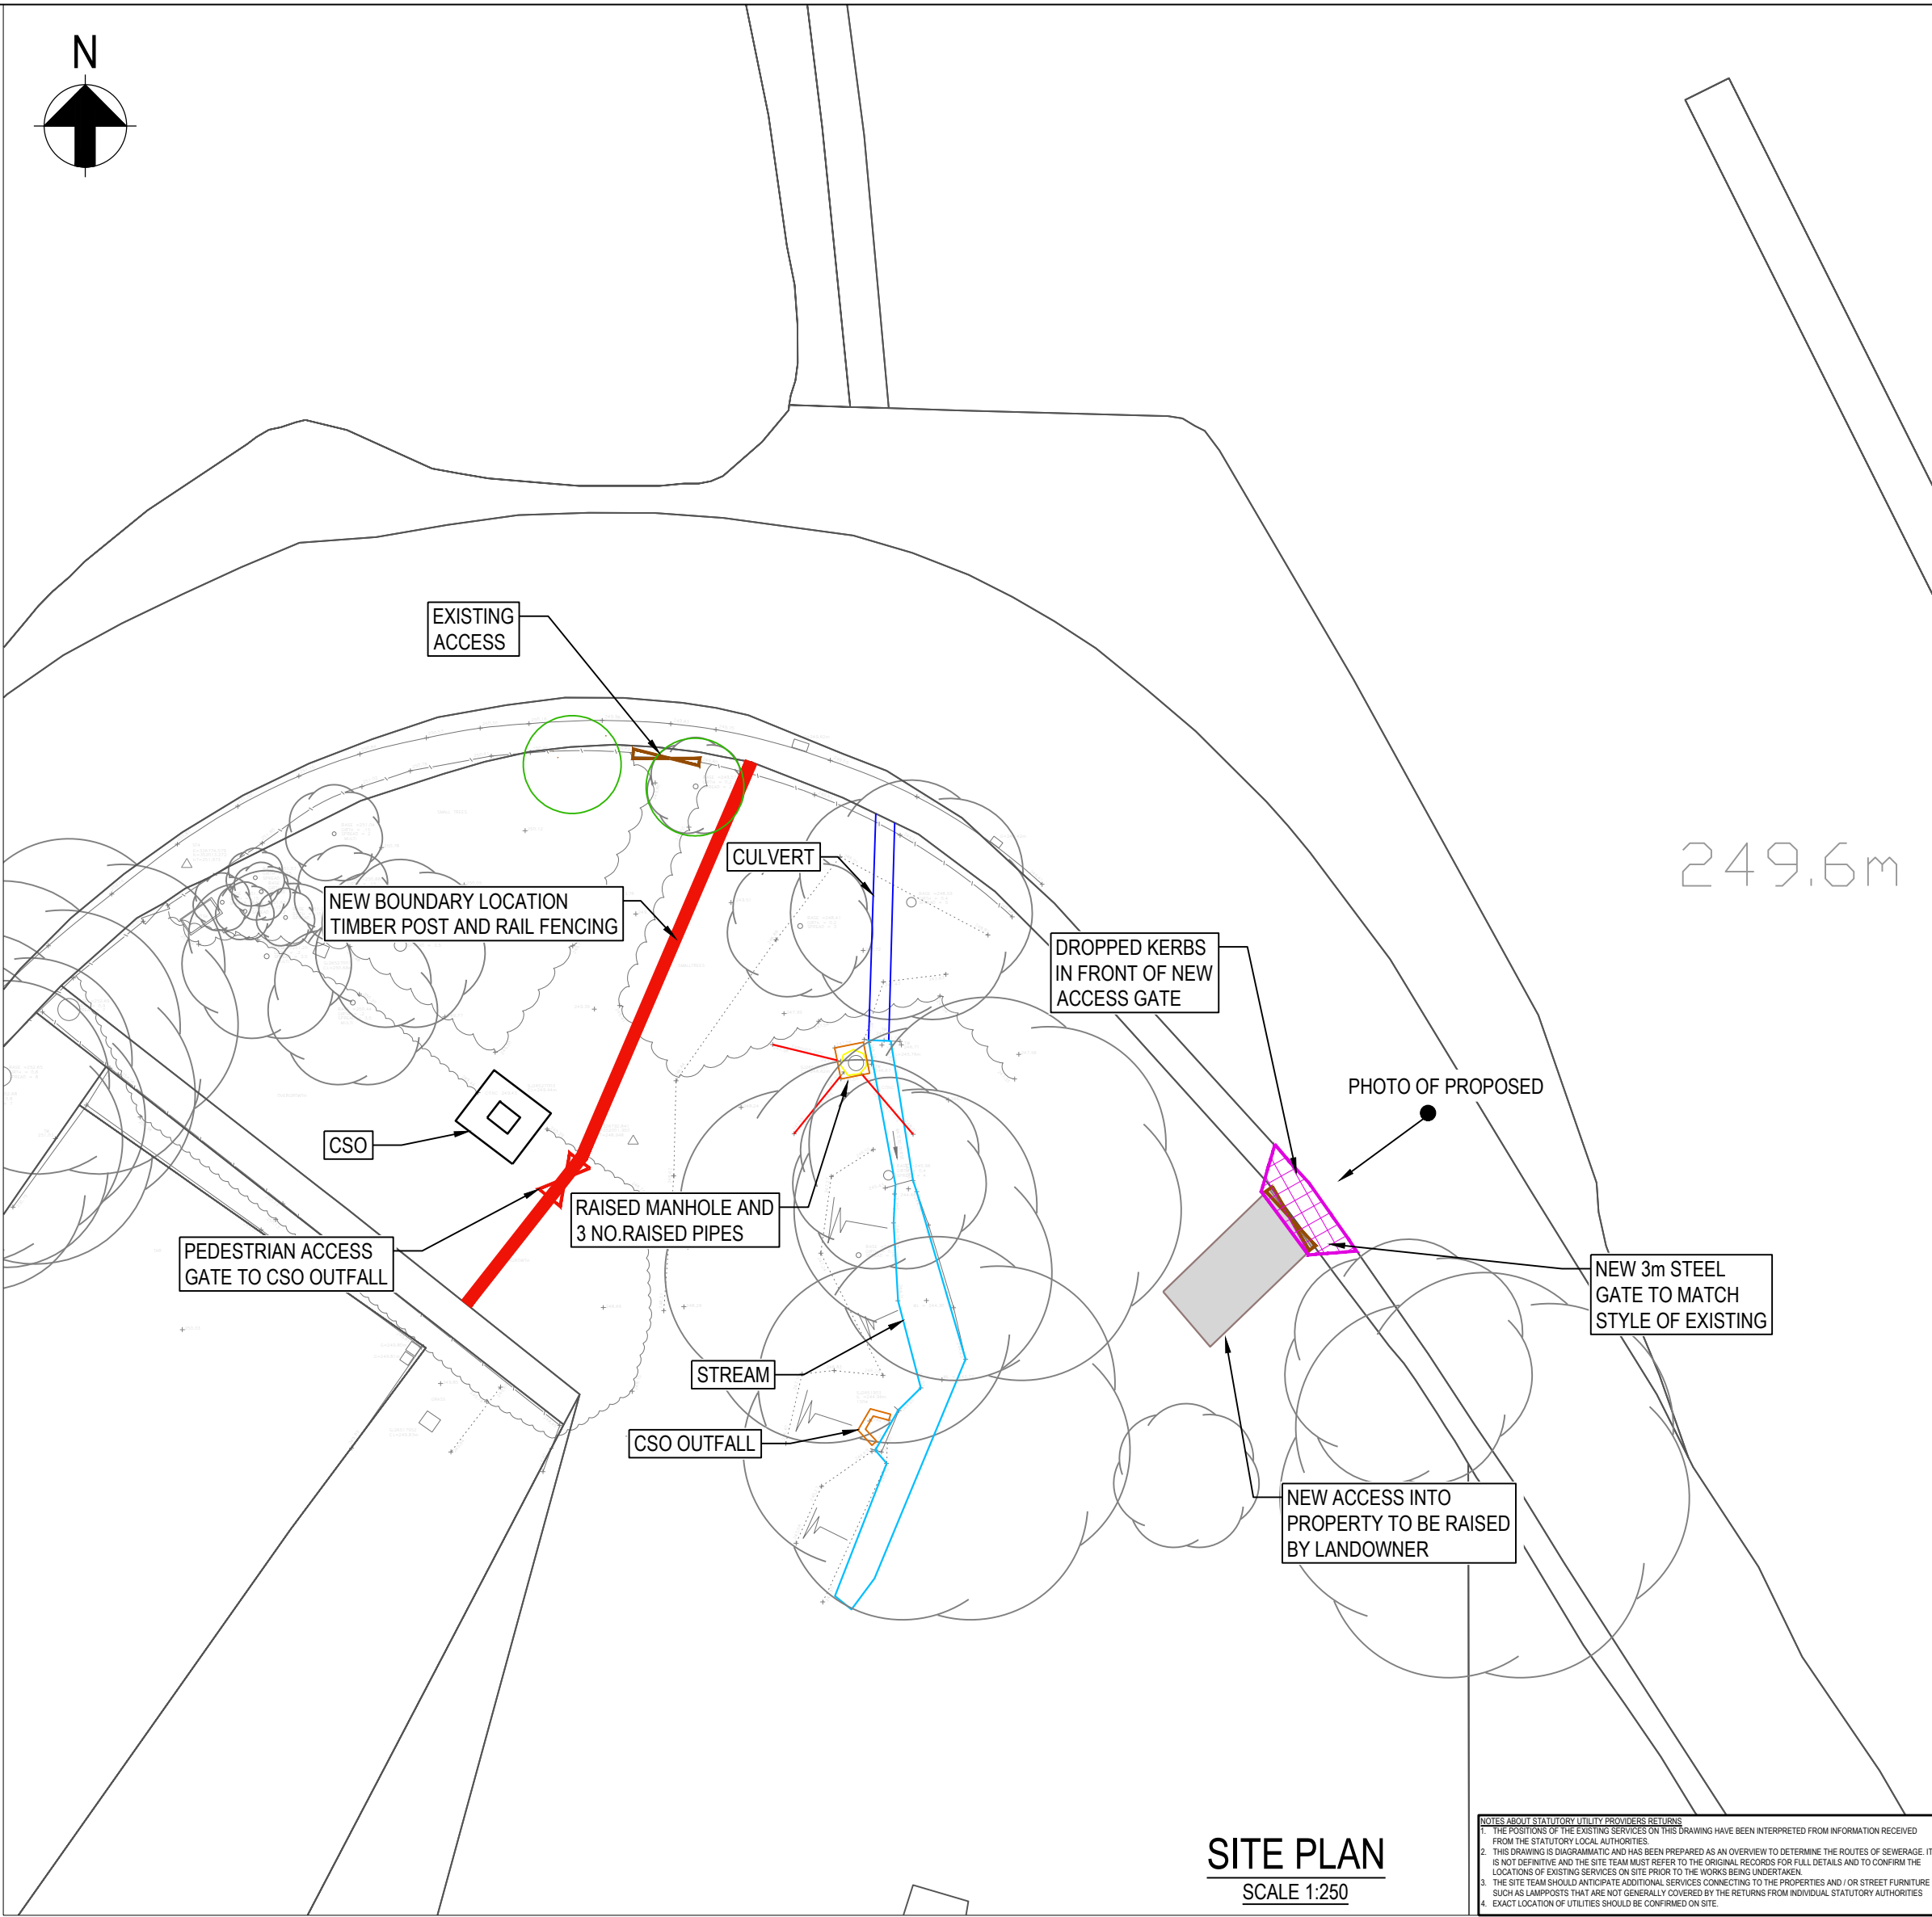


PHOTO OF PROPOSED ACCESS

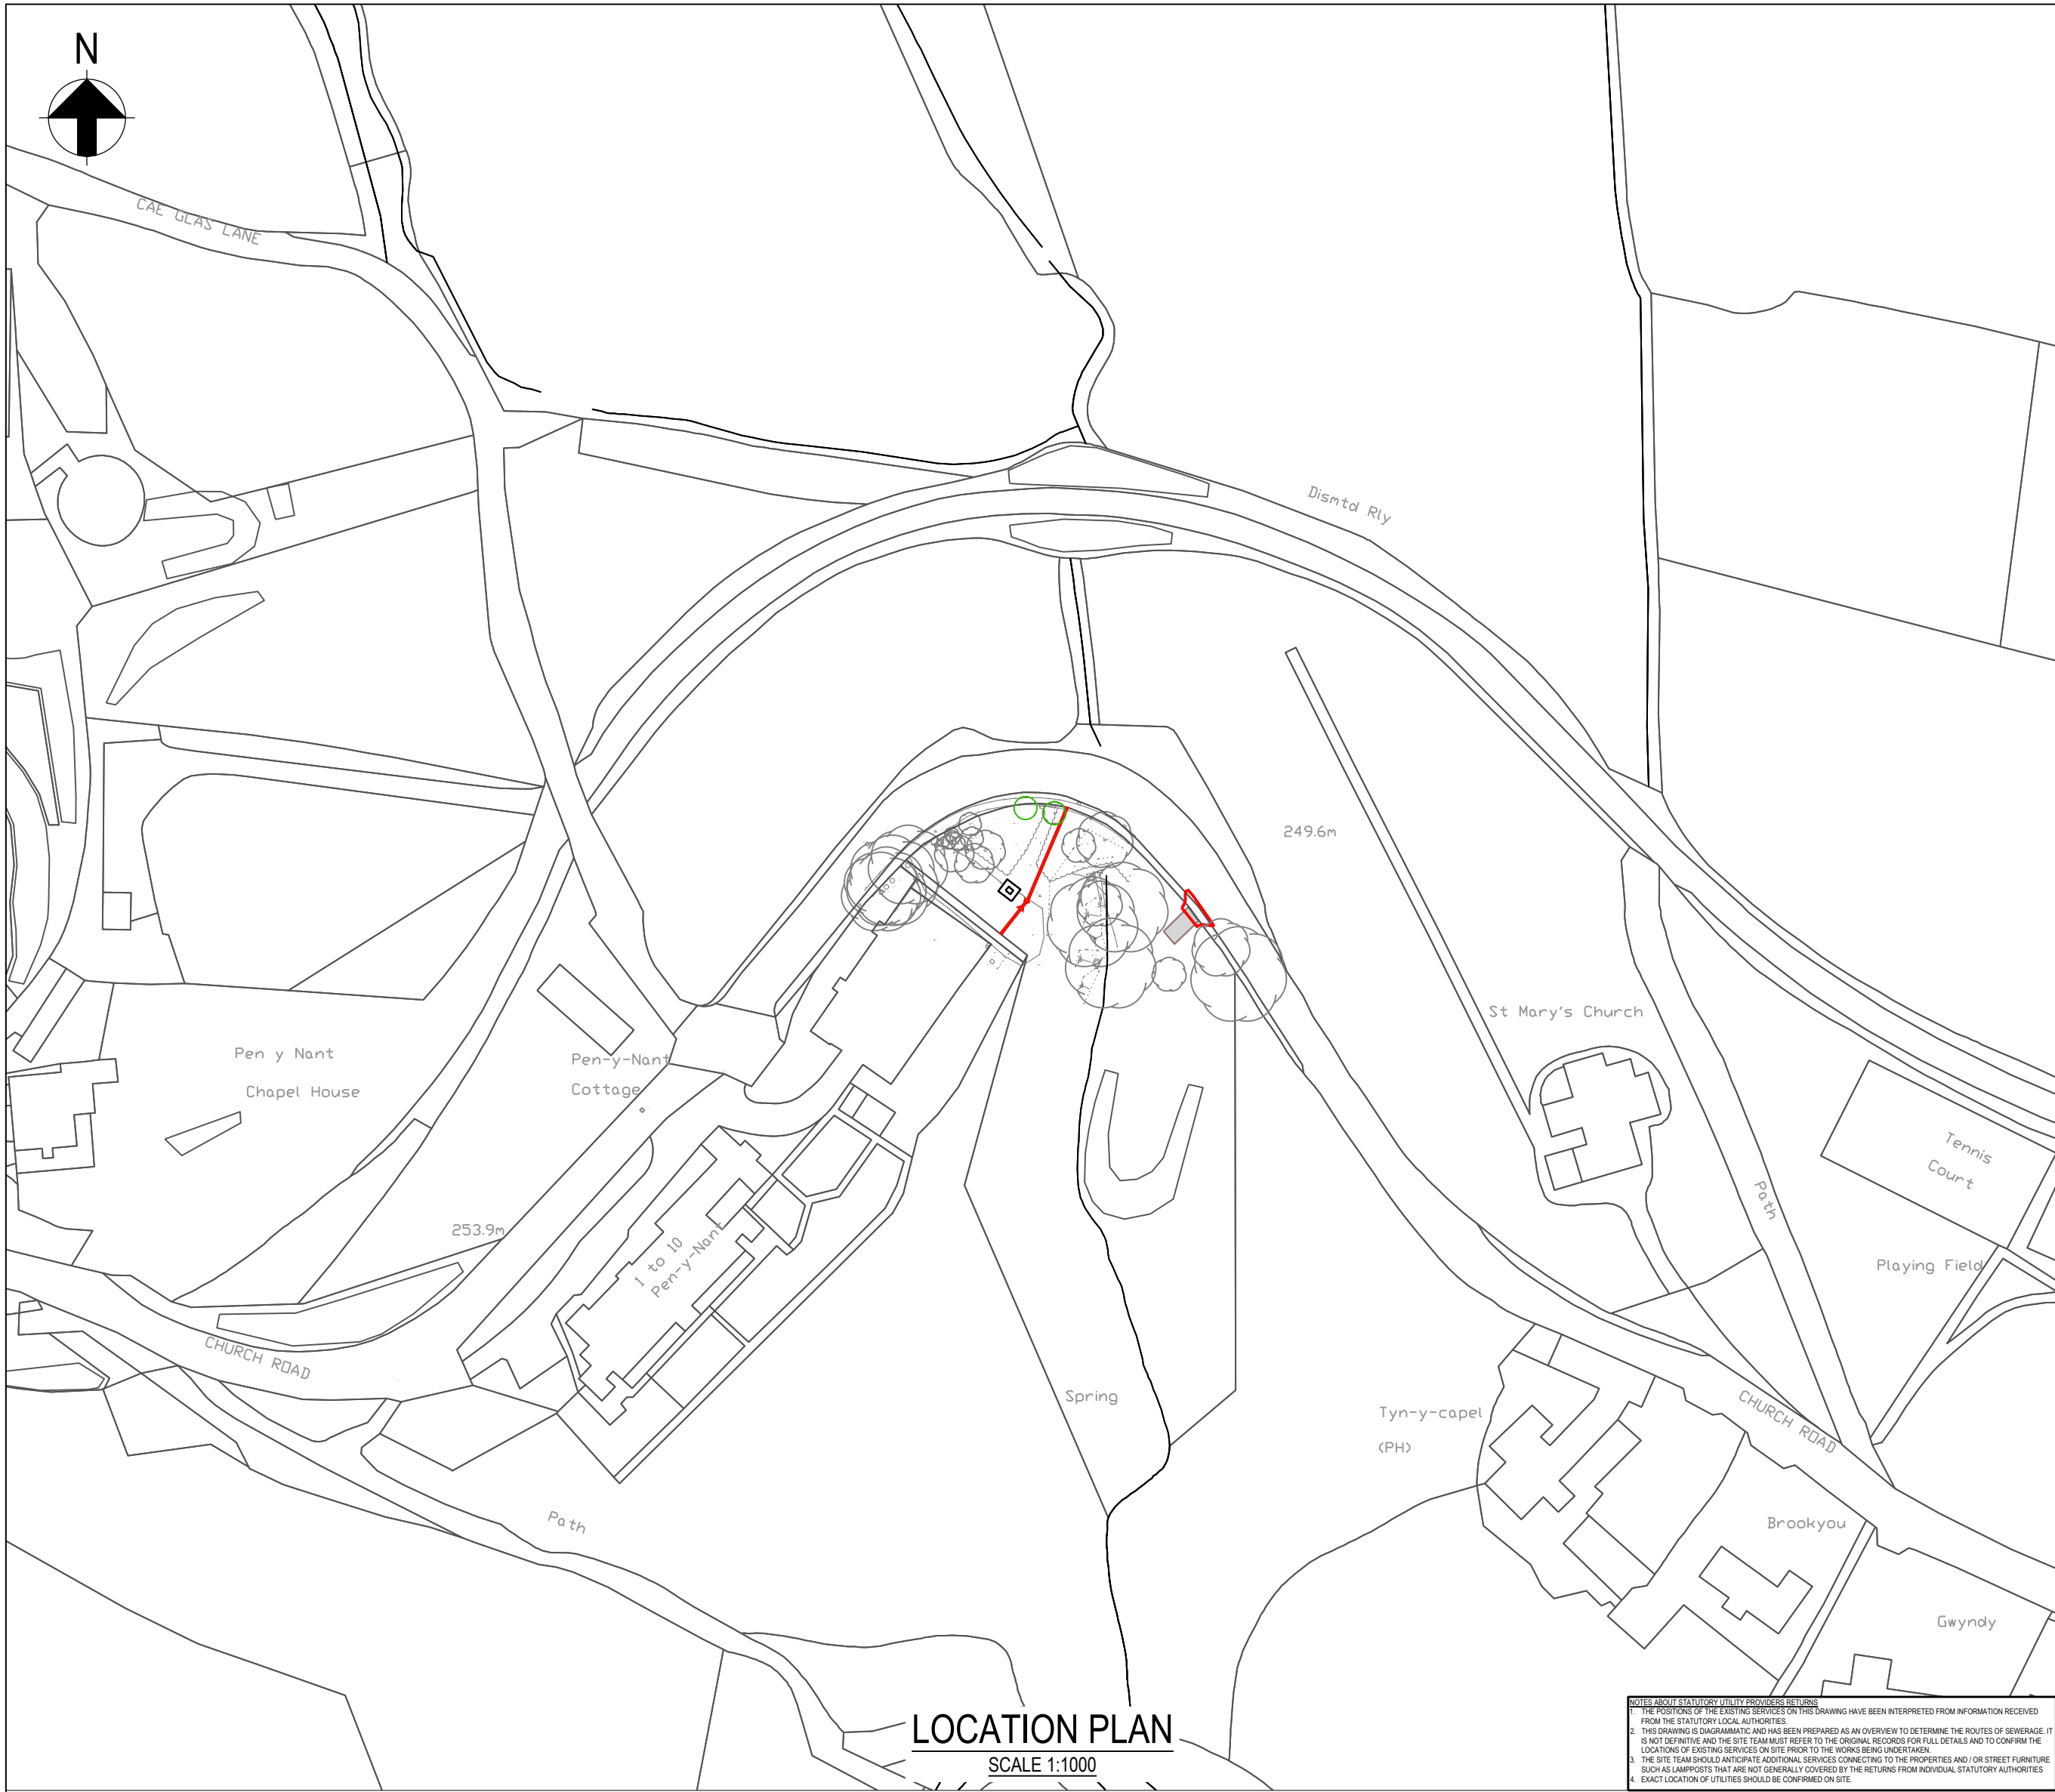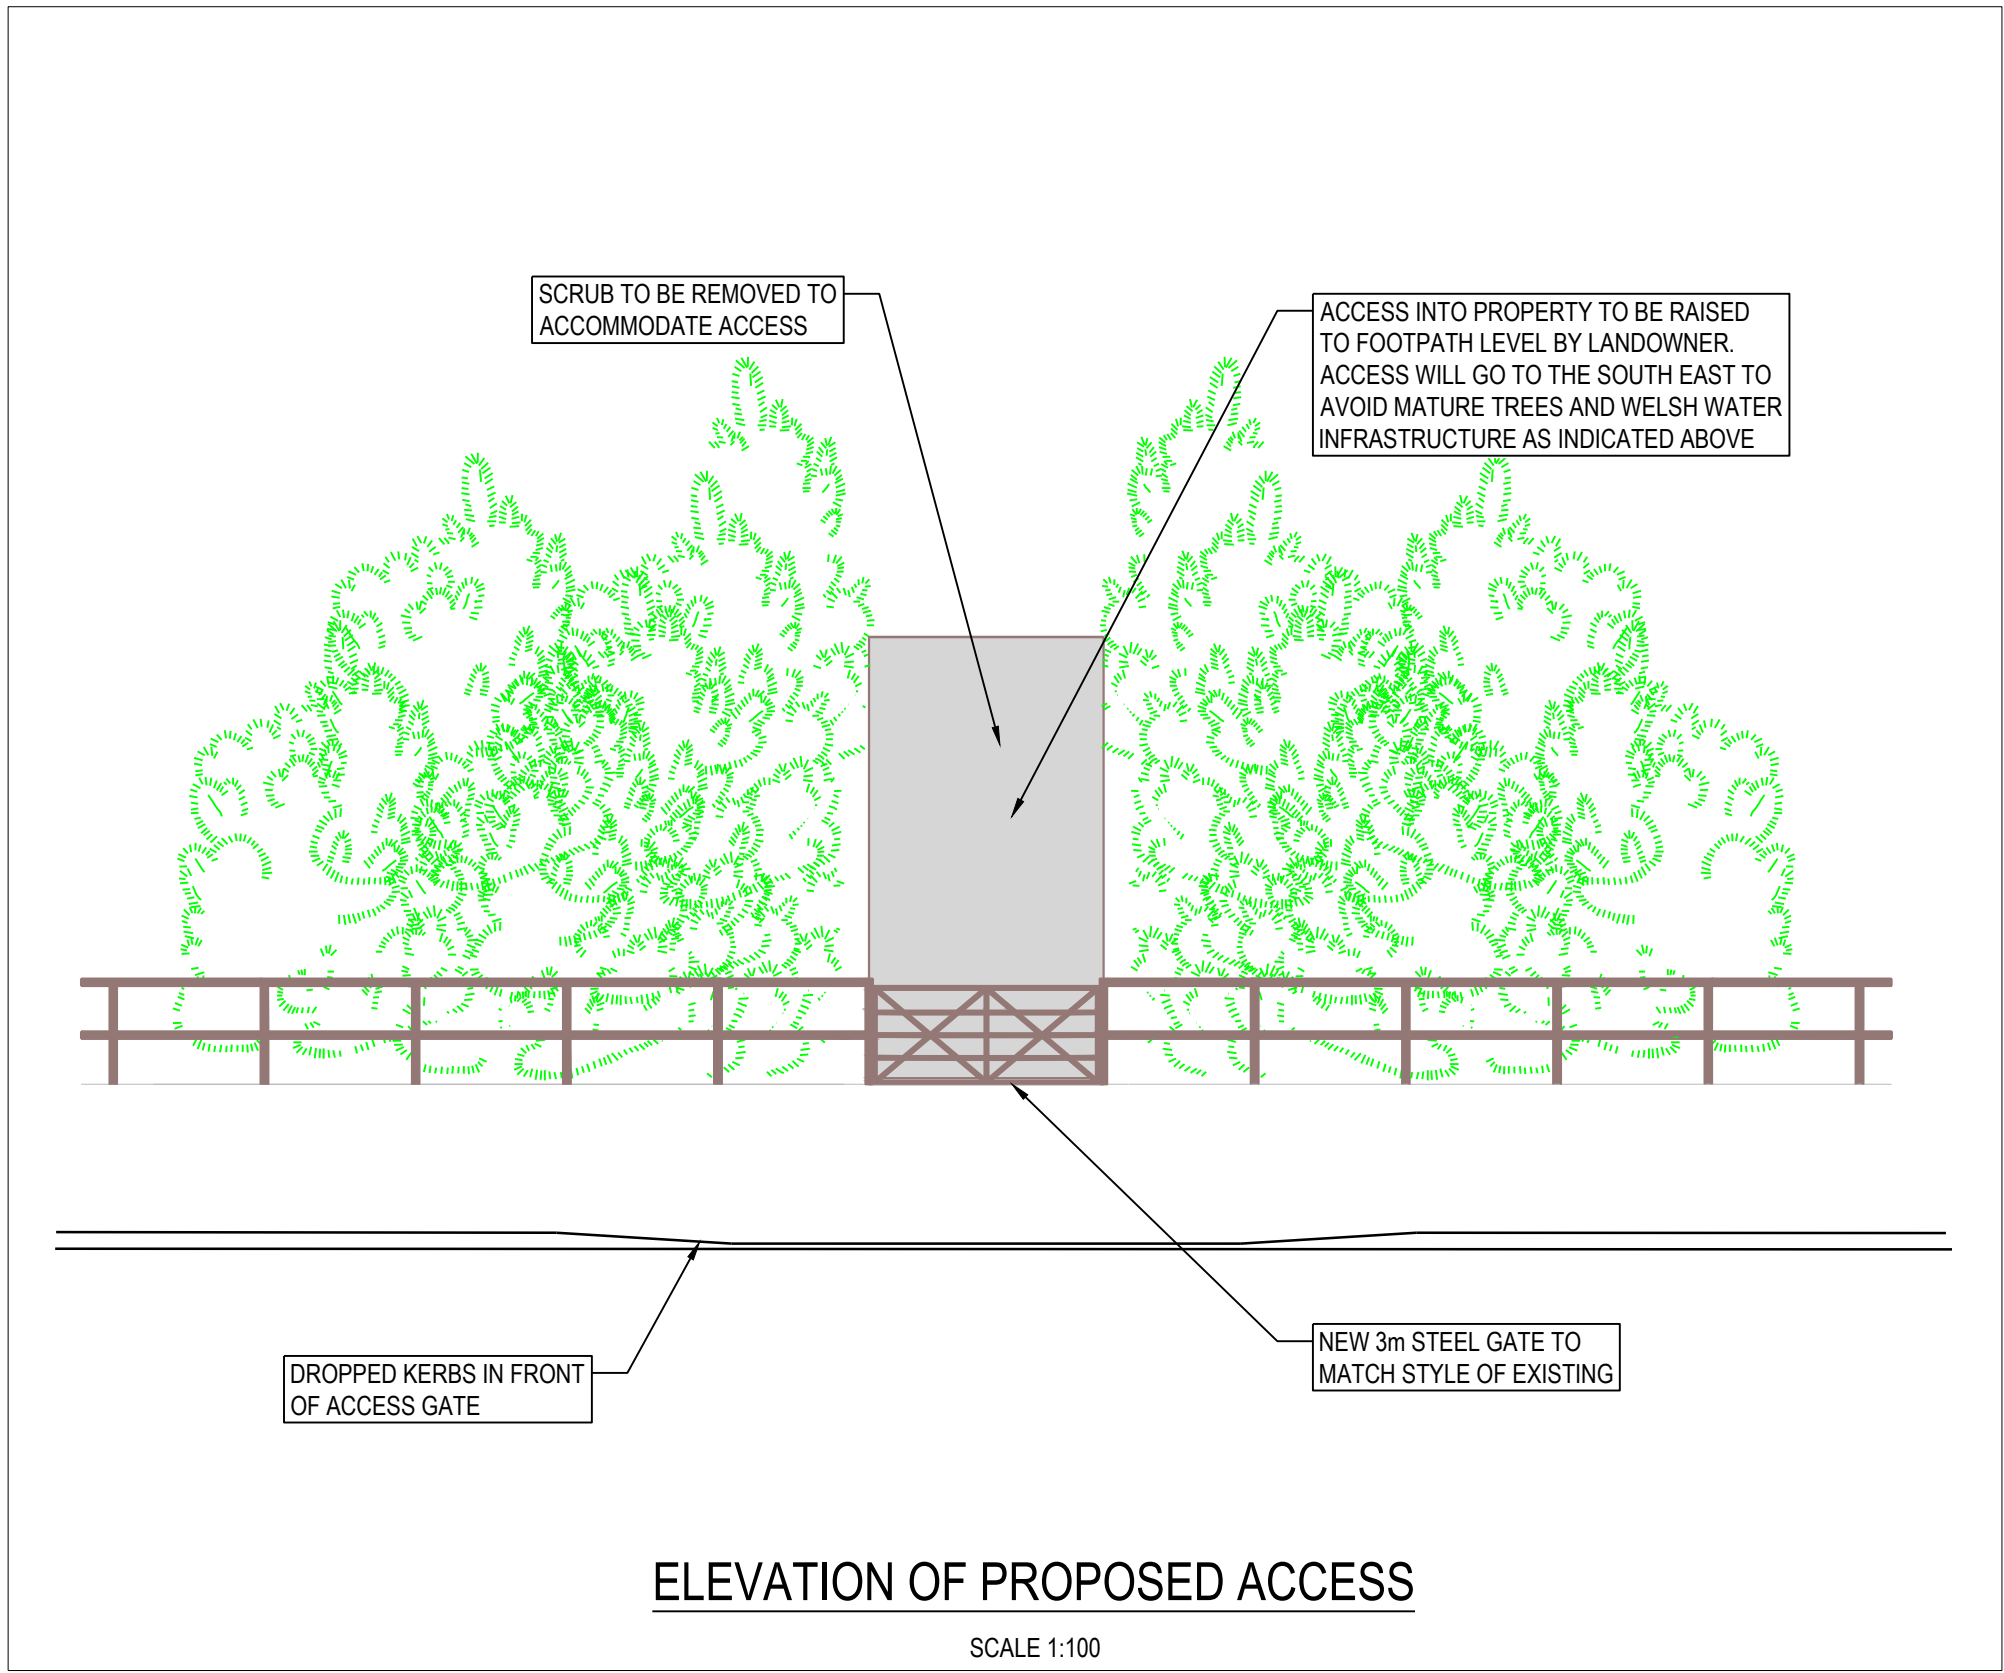

ELEVATION OF PROPOSED ACCESS

P2	29.01.19	KG	DRAFT FOR LAND OWNER AGREEMENT		KG	DW	29.01.19
P1	20.08.18	KG	DRAFT FOR LAND OWNER AGREEMENT		LG	DW	21.08.18
Rev.	Date	Drawn	Description		Chkd	Appd	Date
 Capital Delivery Alliance Cynghrair Cyflawni Cyfalaf Ty Awen, Spooner Close, Coed Karmew, Newport, NP108FZ							
Project Name:			MINERA OLD FOLKS HOME GWYNFRYN				
Drawing Title:			FULL PLANNING APPLICATION APPROVAL DRAWING FOR NEW GATE				
Suitability:						Suitability Code:	
FOR INFORMATION						S2	
Originator:		Designer:			Date:		
KG		LG			AUG 2018		
Internal Project Number:		Scale:			Rev.		
241138		AS SHOWN			P2		
Drawing Number:							
4591_S_207-ARP-01-BG-DR-CD-00002							