

LOCATION PLAN

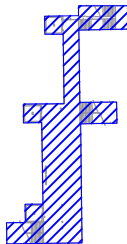
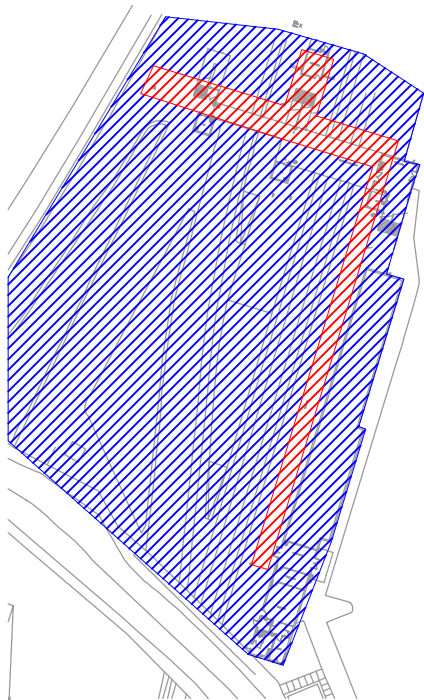


Fig 1. - EXTERNAL COBAGS CABINET (NYS)



Fig 2. - COLUMN MOUNTED ACCESS POINT (NYS)



Fig 3. - OVERHEAD MOUNTED ACCESS POINT (NYS)



SCALE 1:1000

SHOWN AREA OF LOCATION OF
PROPOSED WORKS (APPLICABLE NYS)
APPLICABLE NYS

Client	 ARRIVA Trains Wales Trenau Arriva Cymru
Project	ARRIVA TRAINS WALES PUBLIC WIFI SCHEME
Drawing Title	WREXHAM RAILWAY STATION WIFI INSTALLATION