

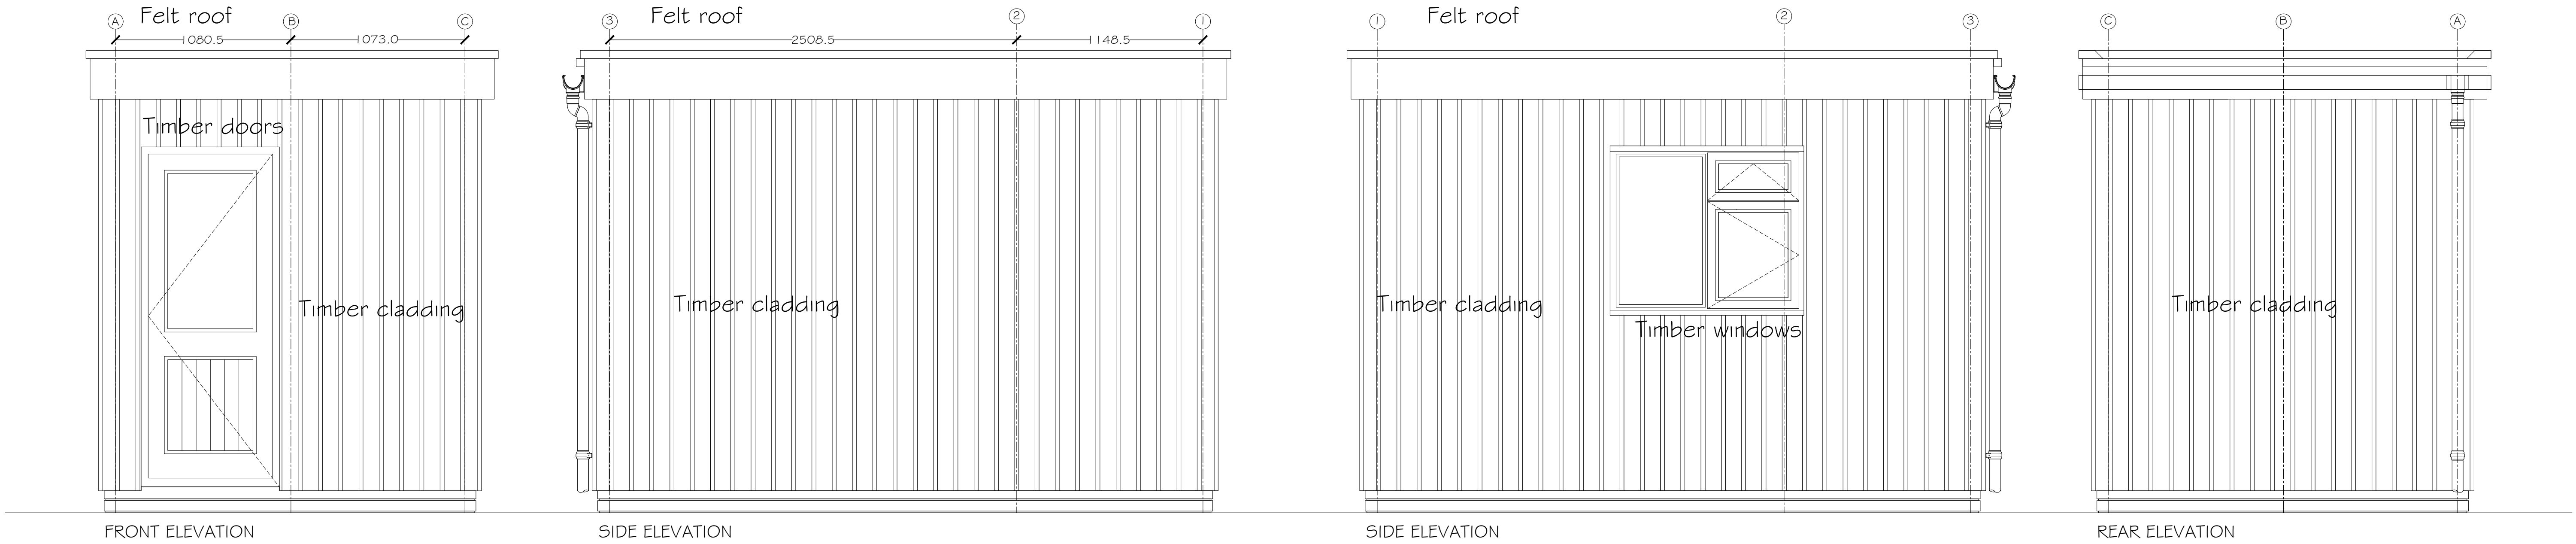
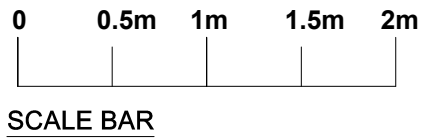
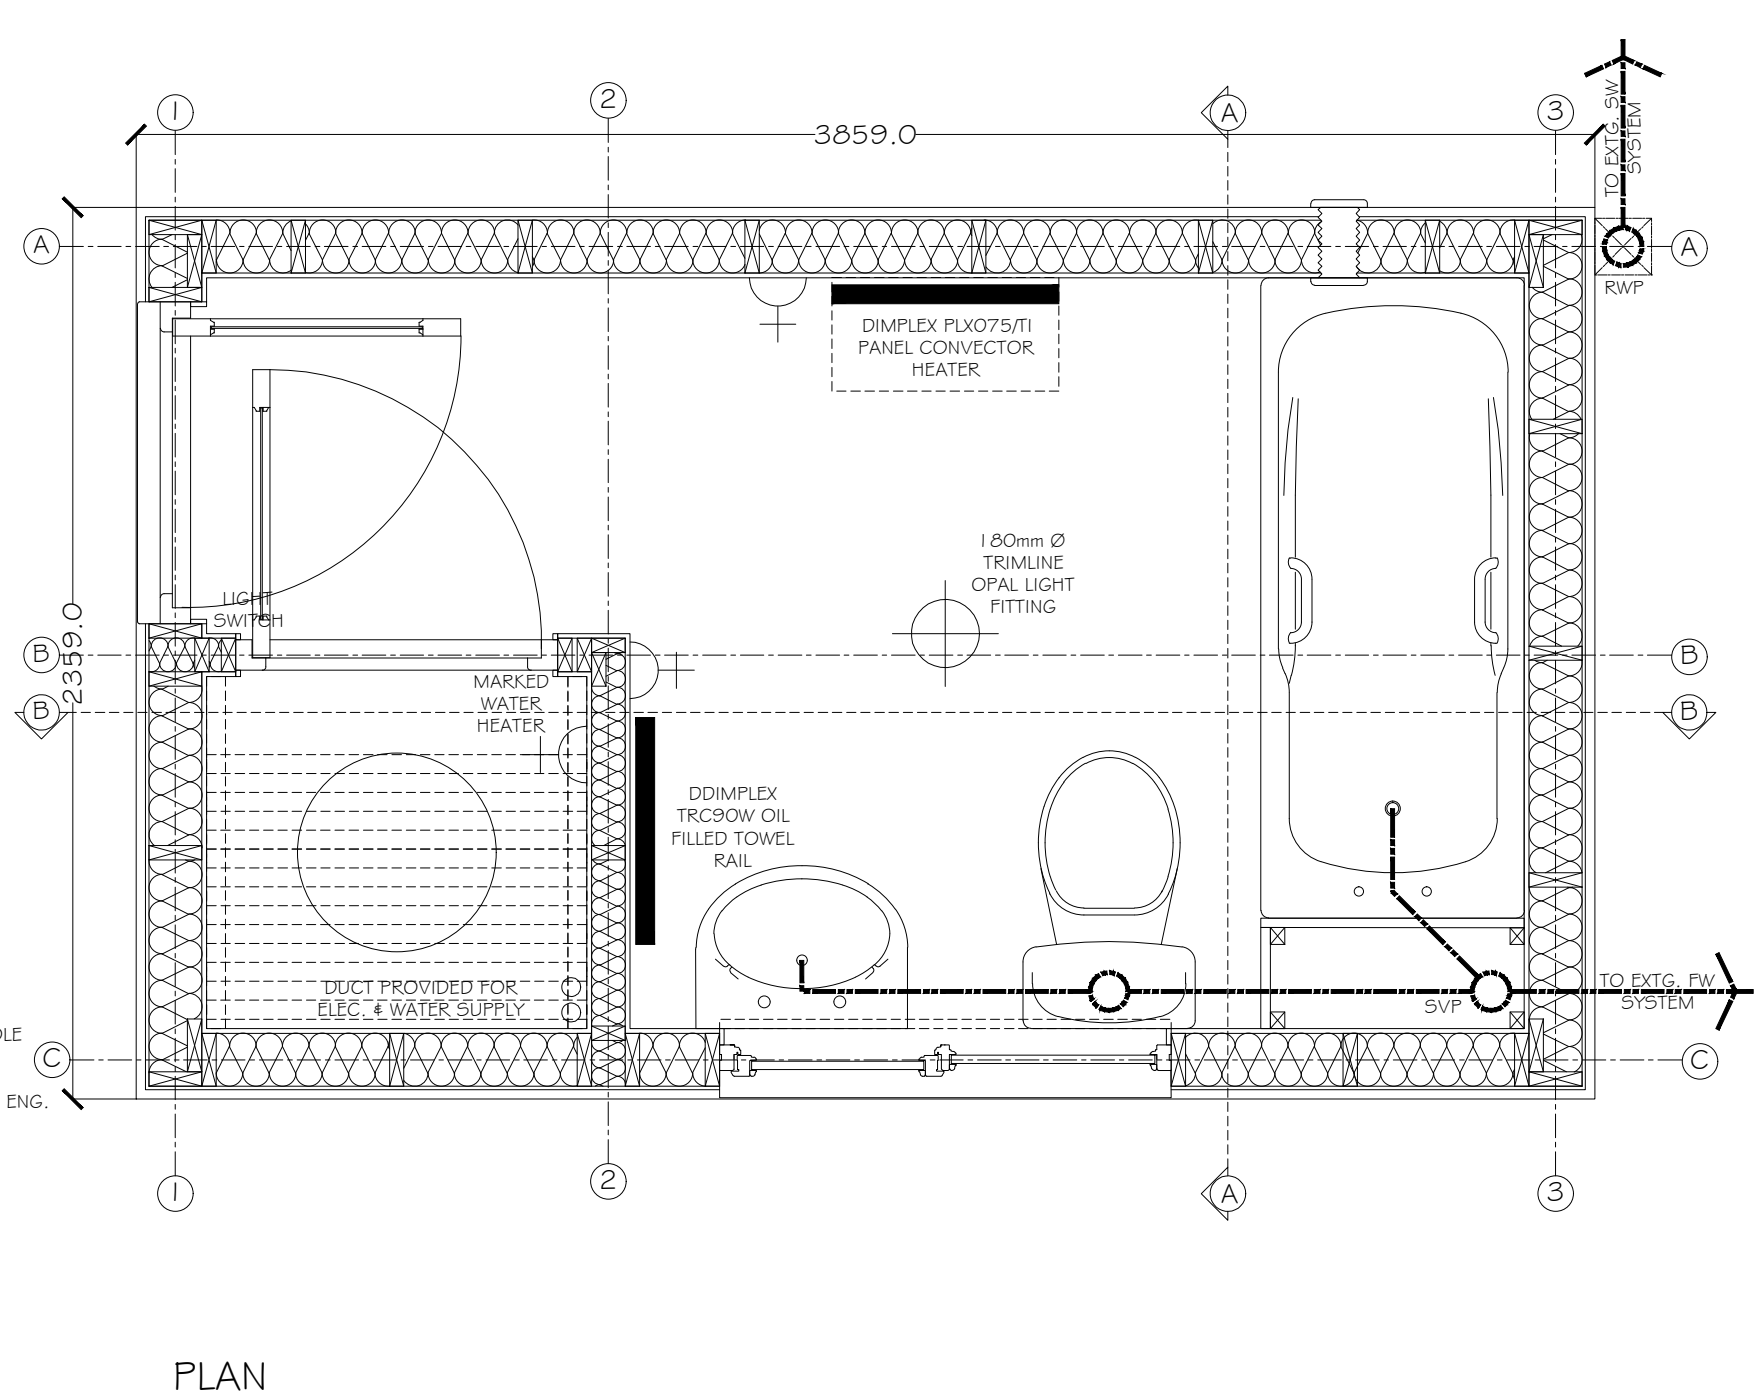


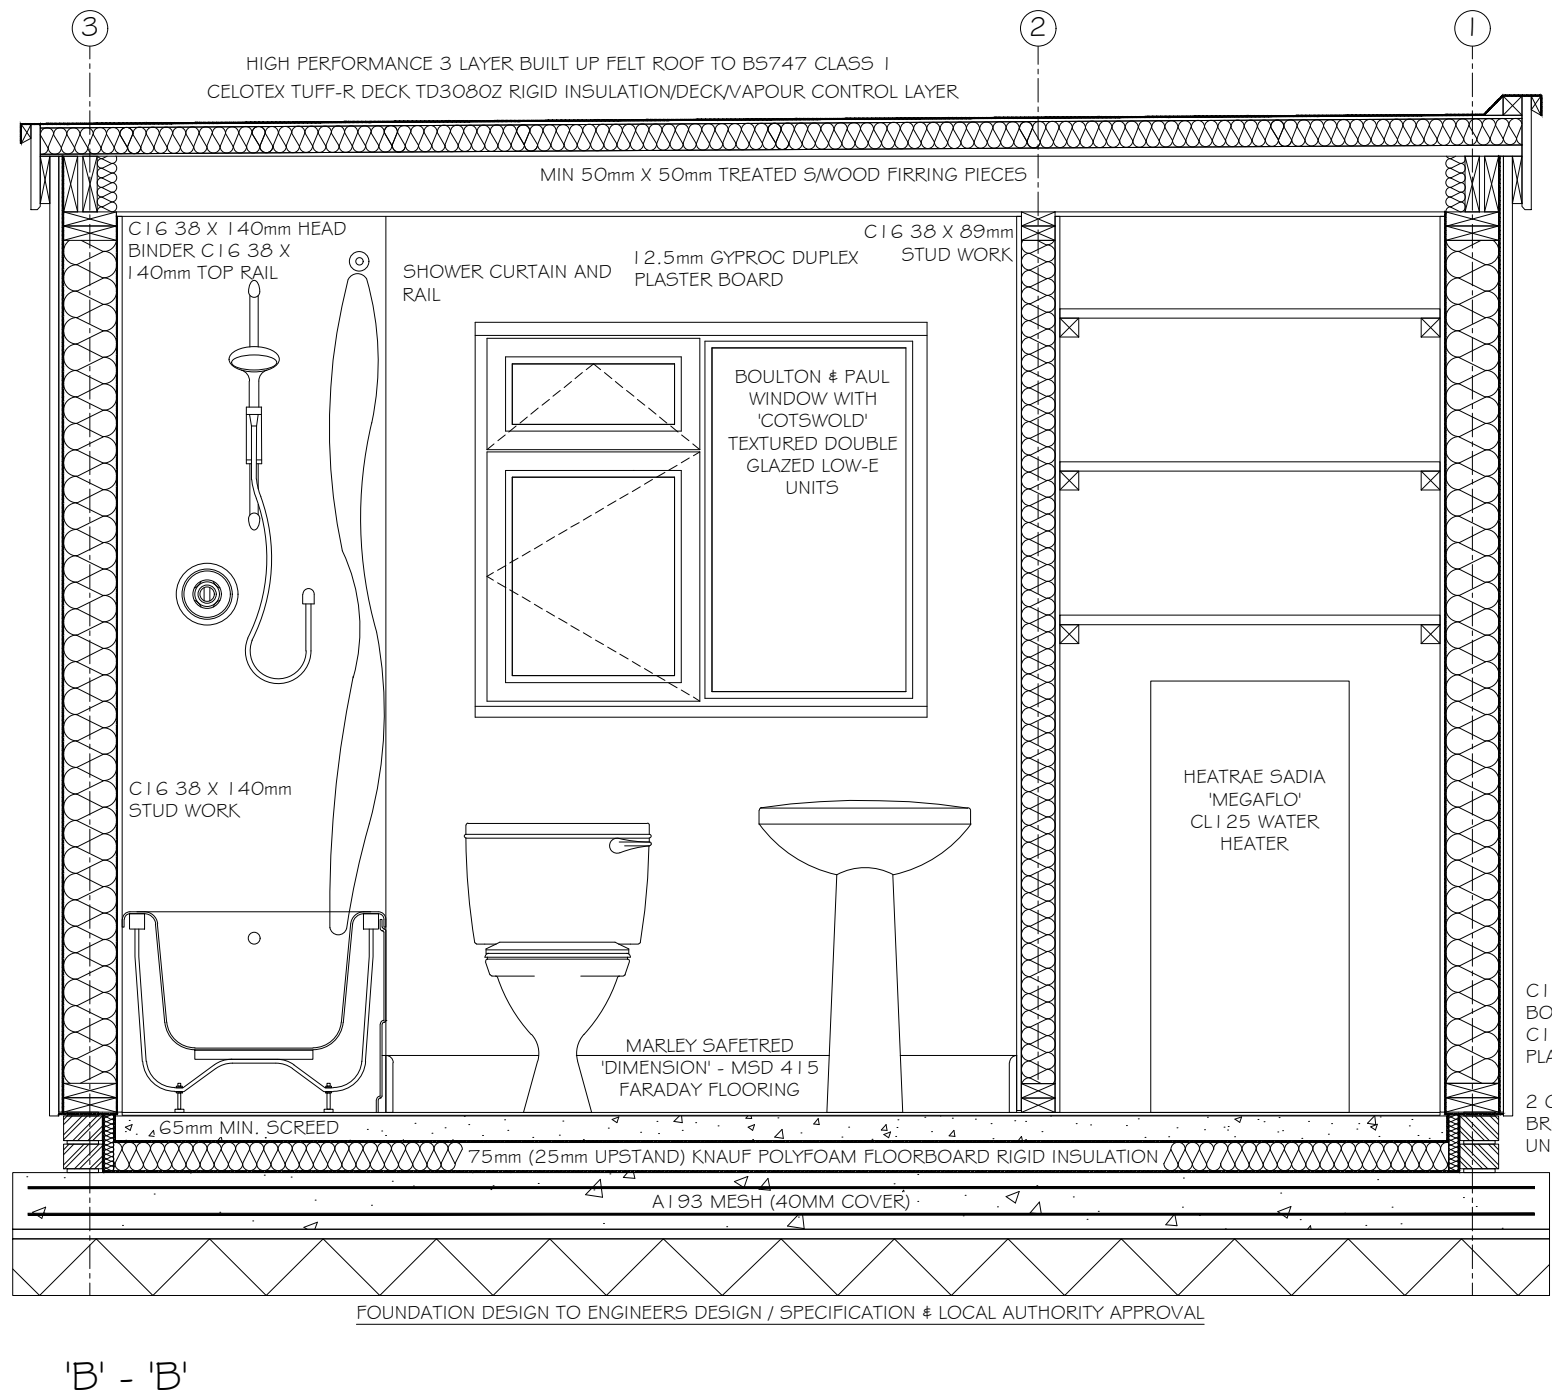

BATHROOM SPEC:

WHB:
Armitage Shanks 'Sandringham' 560mm x 450mm 2 tap hole WHB (52140)
'Oval' pedestal (1313085)
'Fairline' Pillar taps (9614400)
Waste, plug & chain (90547N1)
WC:
Armitage Shanks 'Sandringham' WC Pan (53181)
'Universal Group' cistern (53920)
'Onion' seat & cover (54045)
'Domex' screws (59101)
BATH:
Armitage Shanks 'Sandringham' 1700mm 2 tap hole bath with chrome handgrips (46472D6)
'Universal' moulded front panel (50906)
'Fairline' bath Pillar taps (57060)
Waste, plug, chain & overflow (58830)
SHOWER:
Mira 'Excel B-biv' built-in shower control for connection to concealed pipework. Complete with a Mira Response Power handset, hose, clamp bracket, soap dish, slide bar, hose retaining ring.
EXTRACTION:
Vent-Axia 'Sihouette 150XT'
Single speed 150mm fan with integral adjustable electronic overrun timer (up to 30 mins), neon running light and electric backdraught shutter.
Ref. No. 45 40 60

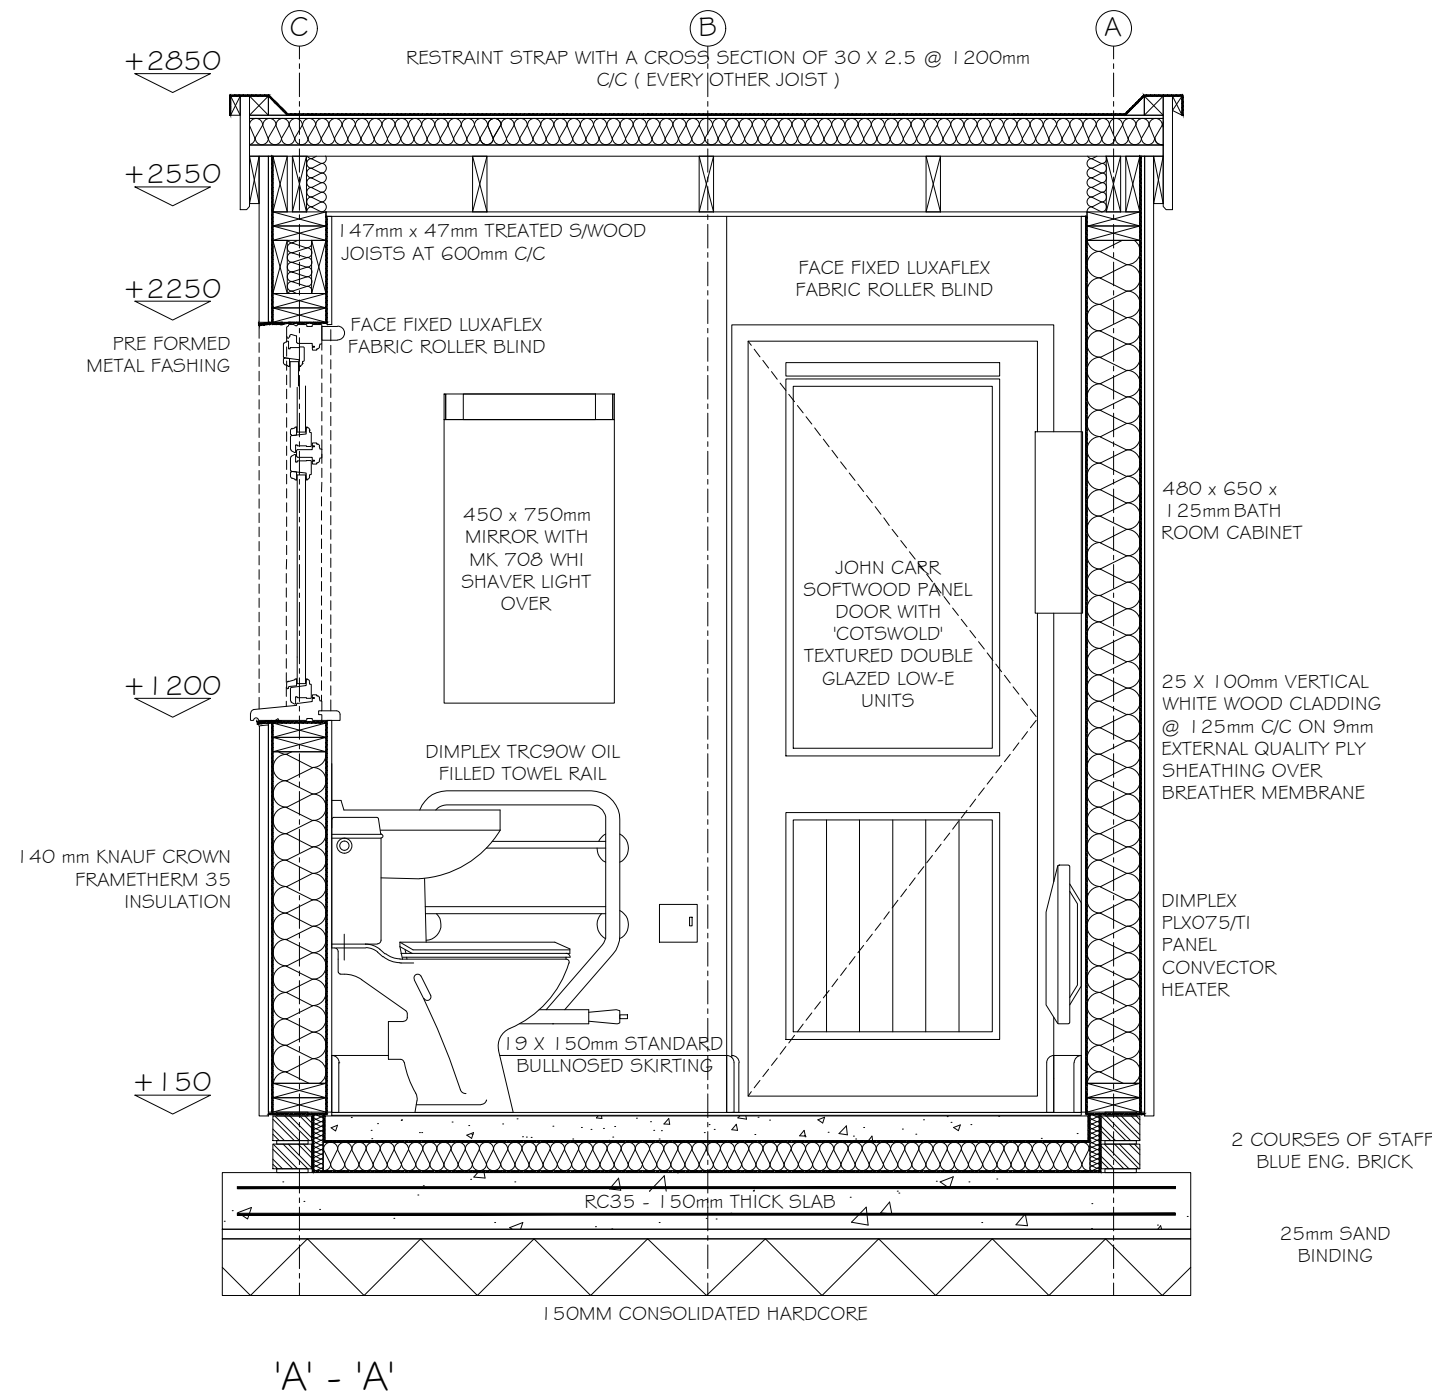

Revisions	
Do not scale	
Project/Site	Lady Margaret's Park CAMC Site
Title	EXISTING WARDENS BATH ROOM WARDEN / ASSISTANT WARDEN'S BATHROOM
Drwg no.	LMP-2019-P-201
Date	
Drwn. by	
Scale	1/20
CAD Ref.	LMP-2019-P-201
 Estates Department, East Grinstead House East Grinstead, West Sussex, RH19 1UA. Tel. (01342) 326944 Fax. (01342) 327653	