


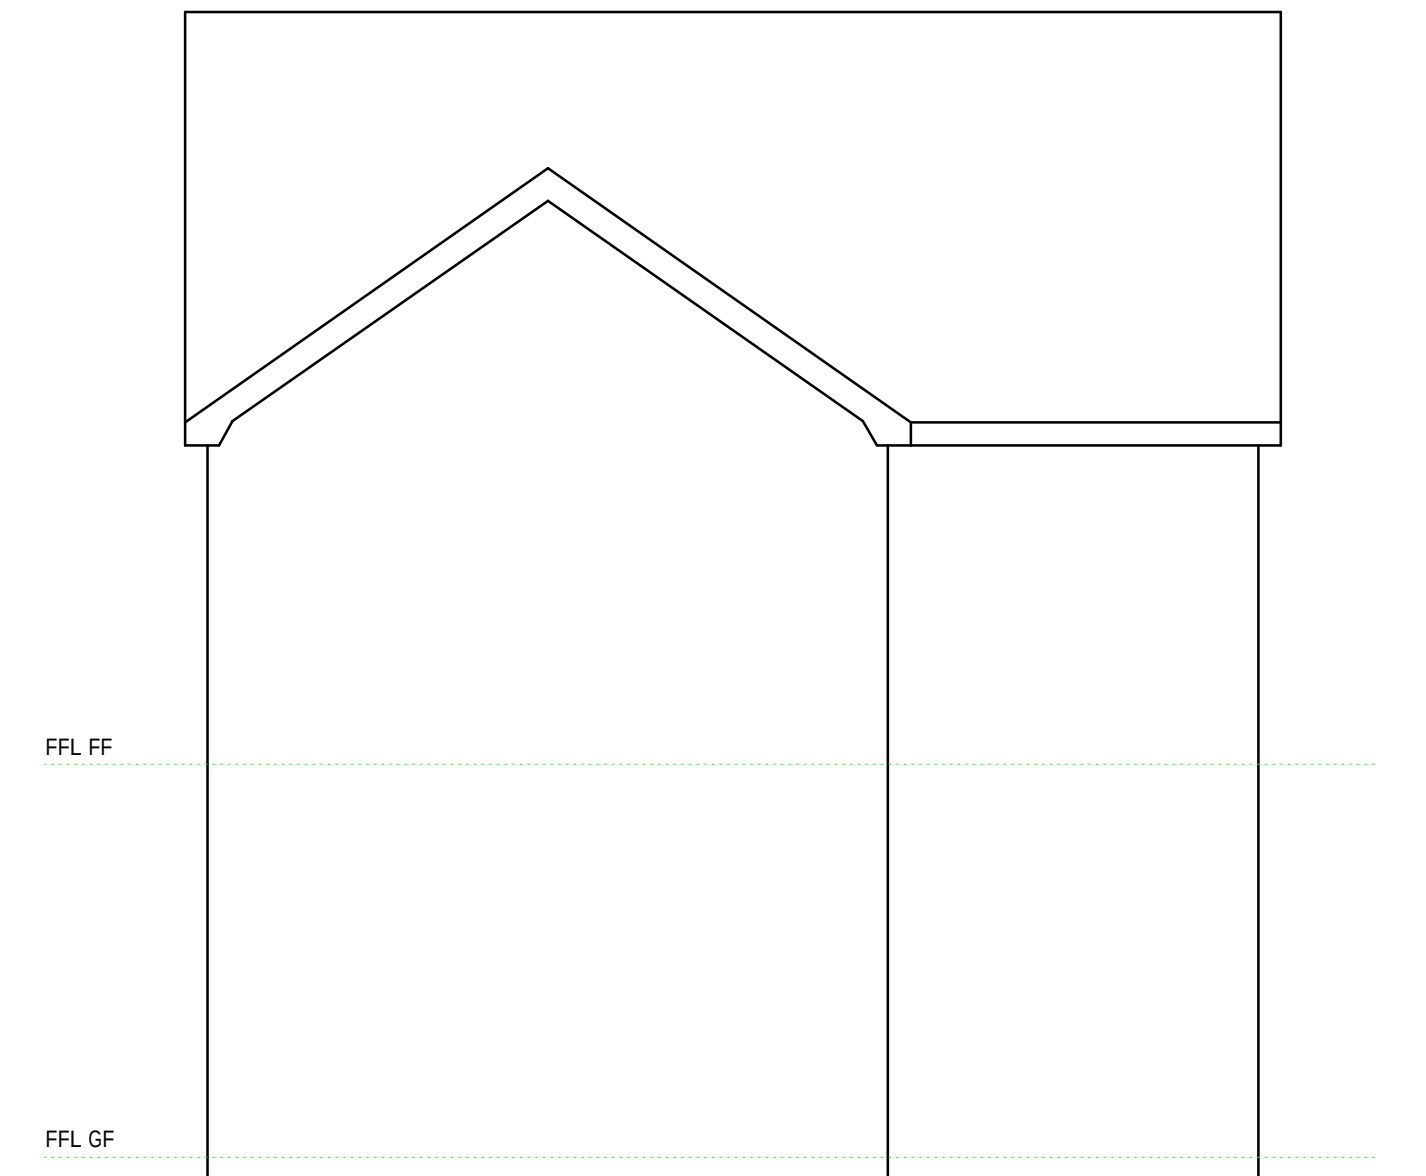

Typcial Elevation 1:50

|     |      |        |         |
|-----|------|--------|---------|
|     |      |        |         |
|     |      |        |         |
| Rev | Date | Detail | Initial |

Project:  
Proposed Residential  
Development at  
33 Wynnstay Lane, Marford,  
Wrexham, LL12 8LF.

|                                          |                         |
|------------------------------------------|-------------------------|
| Title:<br>Planning:<br>Typical Elevation | Scale: (A3)<br><br>1:50 |
|------------------------------------------|-------------------------|

|                              |                       |
|------------------------------|-----------------------|
| Drawn By:<br><br>D.J.Edwards | Date:<br><br>Oct 2018 |
|------------------------------|-----------------------|

|                             |                      |
|-----------------------------|----------------------|
| Drawing No:<br><br>F040/003 | Sheet:<br><br>1 of 1 |
|-----------------------------|----------------------|

**blueprint**  
architectural services



Office 3K4,  
Redwither Business Tower,  
Wrexham. LL13 9XT  
Tel: 01978 356500  
www.blueprintarchitectural.com

© copyright all rights reserved