


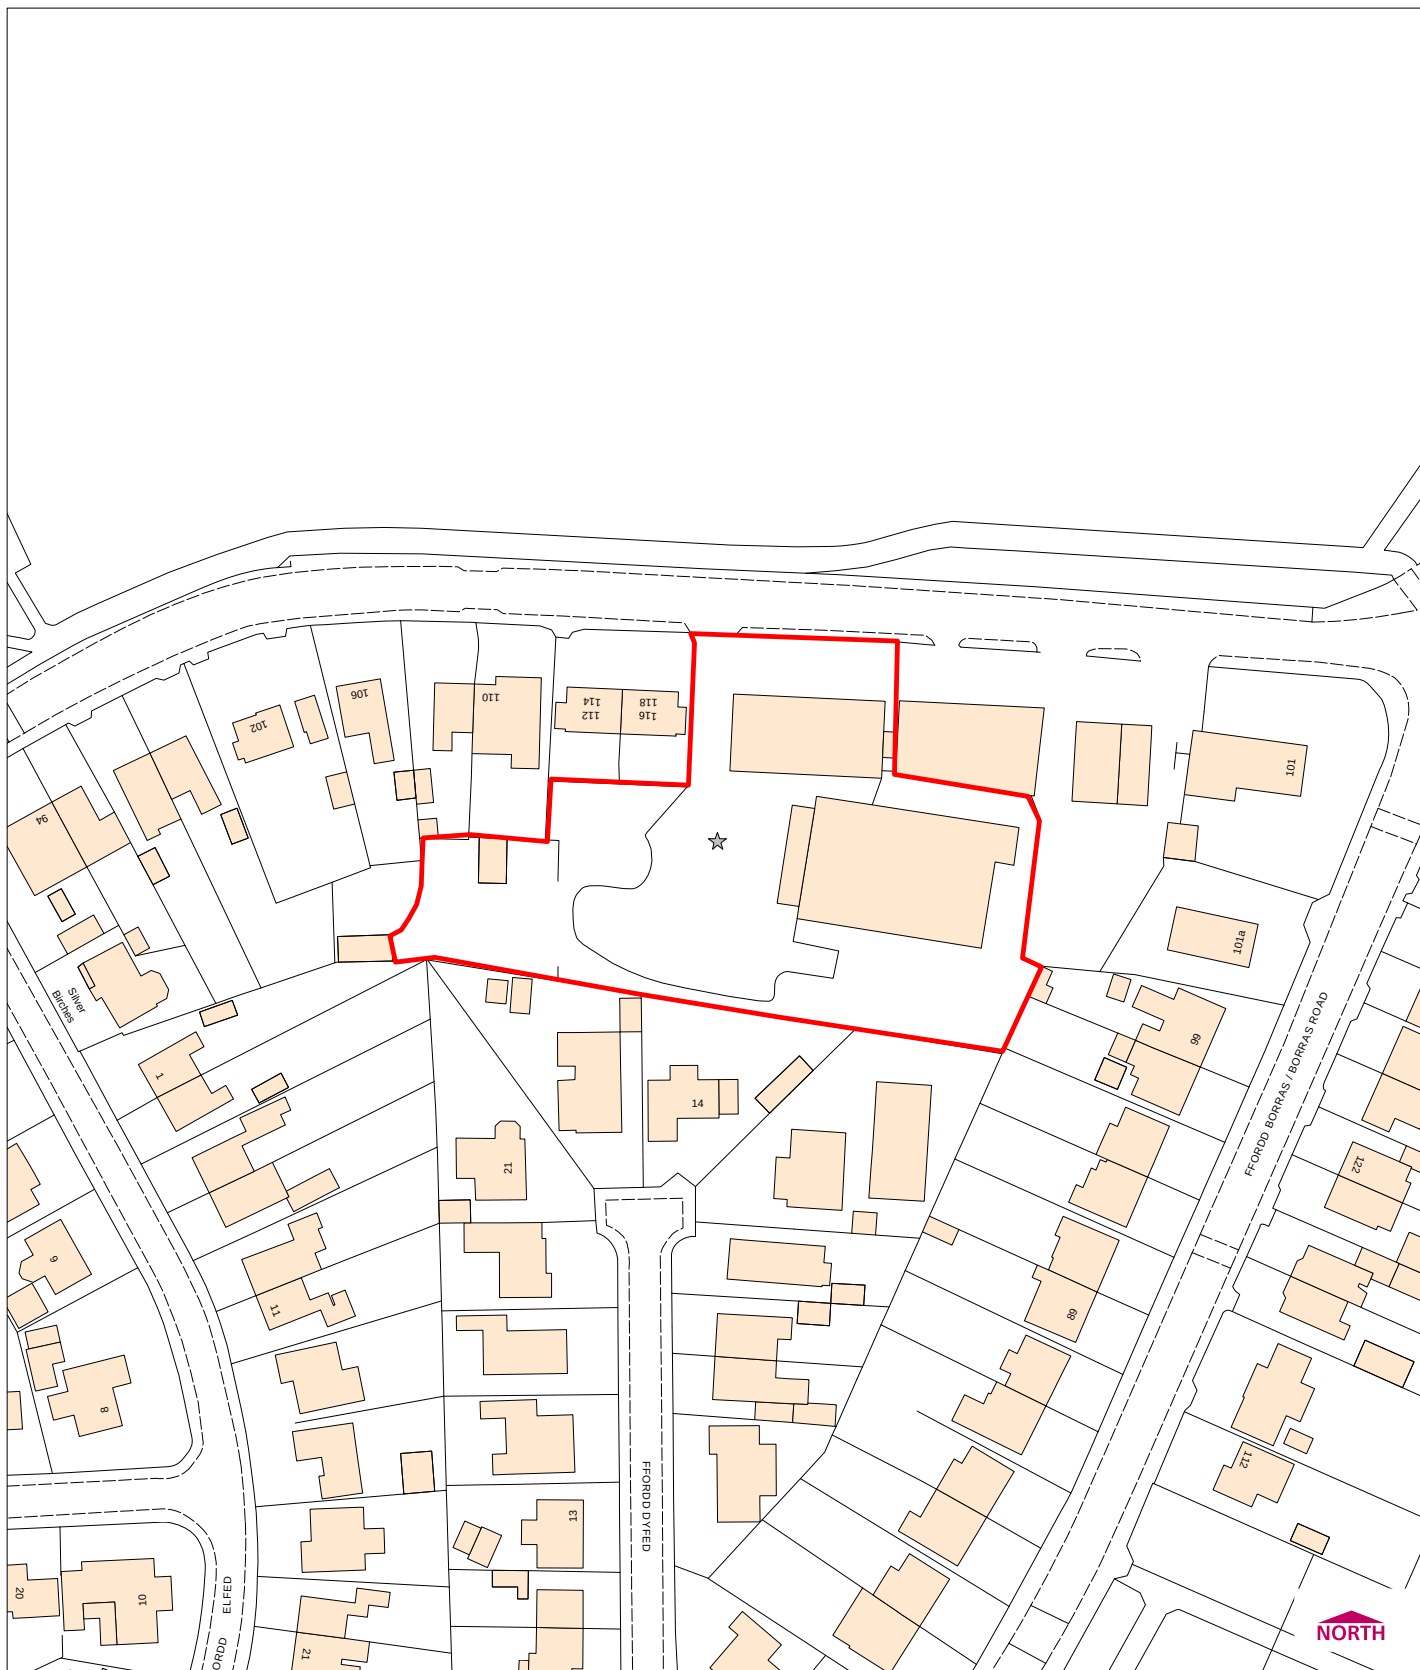

© Crown copyright. All rights reserved. 100023429. 2018

Head of Environment and Planning
Environment and Planning Department
16 Lord Street, Wrexham
LL11 1LG

05/12/2018
Scale 1:1250
SJ 3451

Town & Country Planning Act 1990
Section 106 Obligation



P/2018/0588
120 Rhosnesni Lane
Rhosnesni, Wrexham