






Existing 2nd Floor

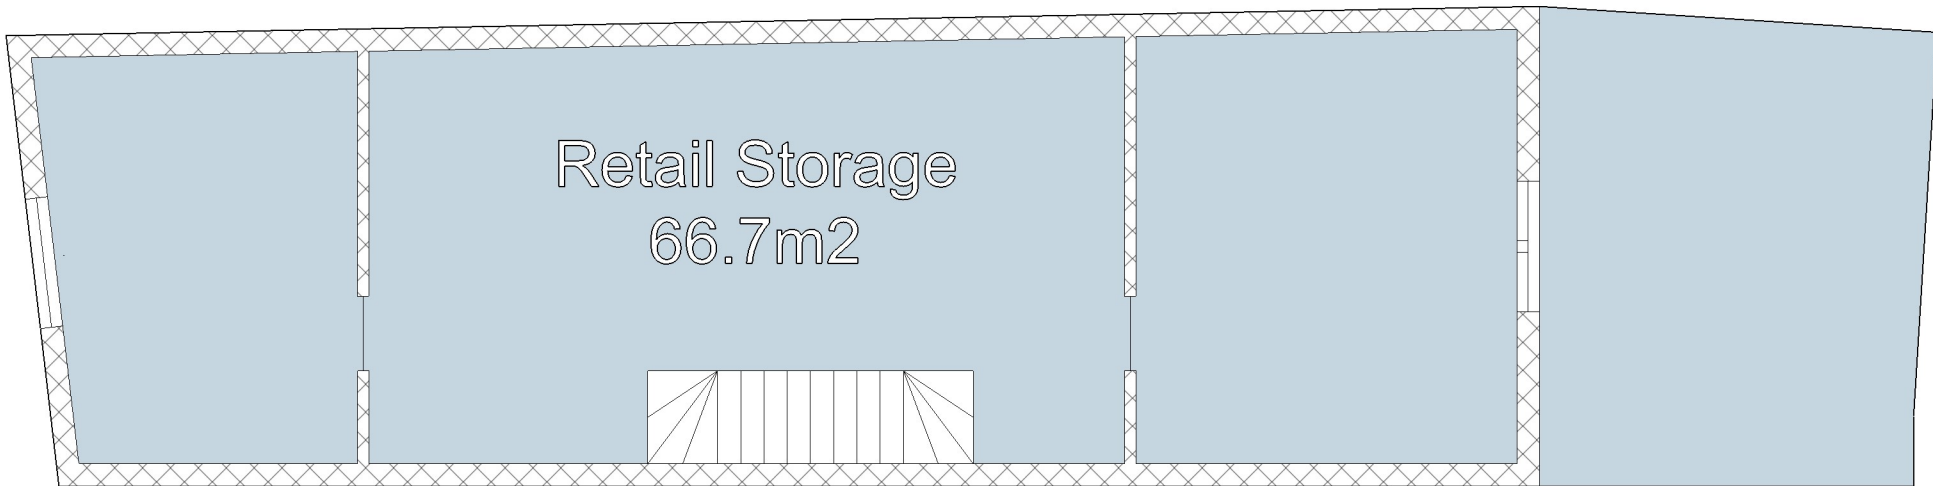

Existing 1st Floor

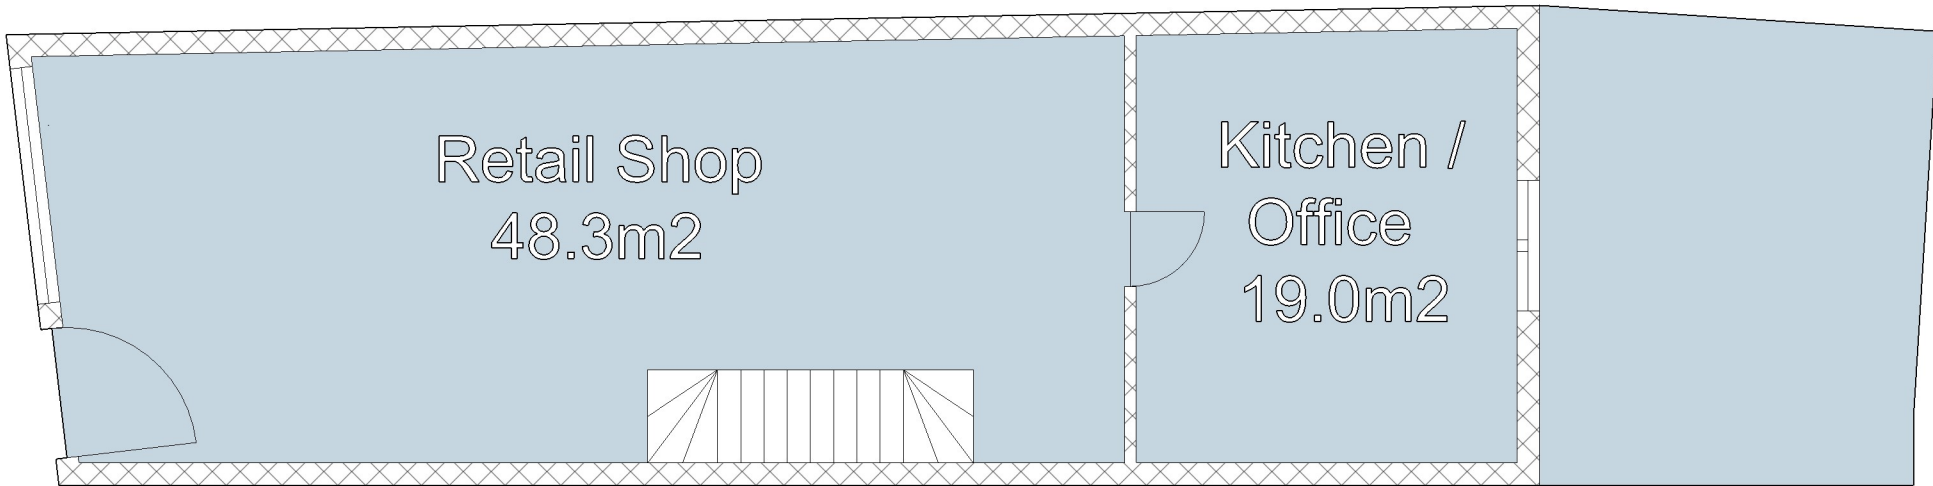

Existing Ground Floor

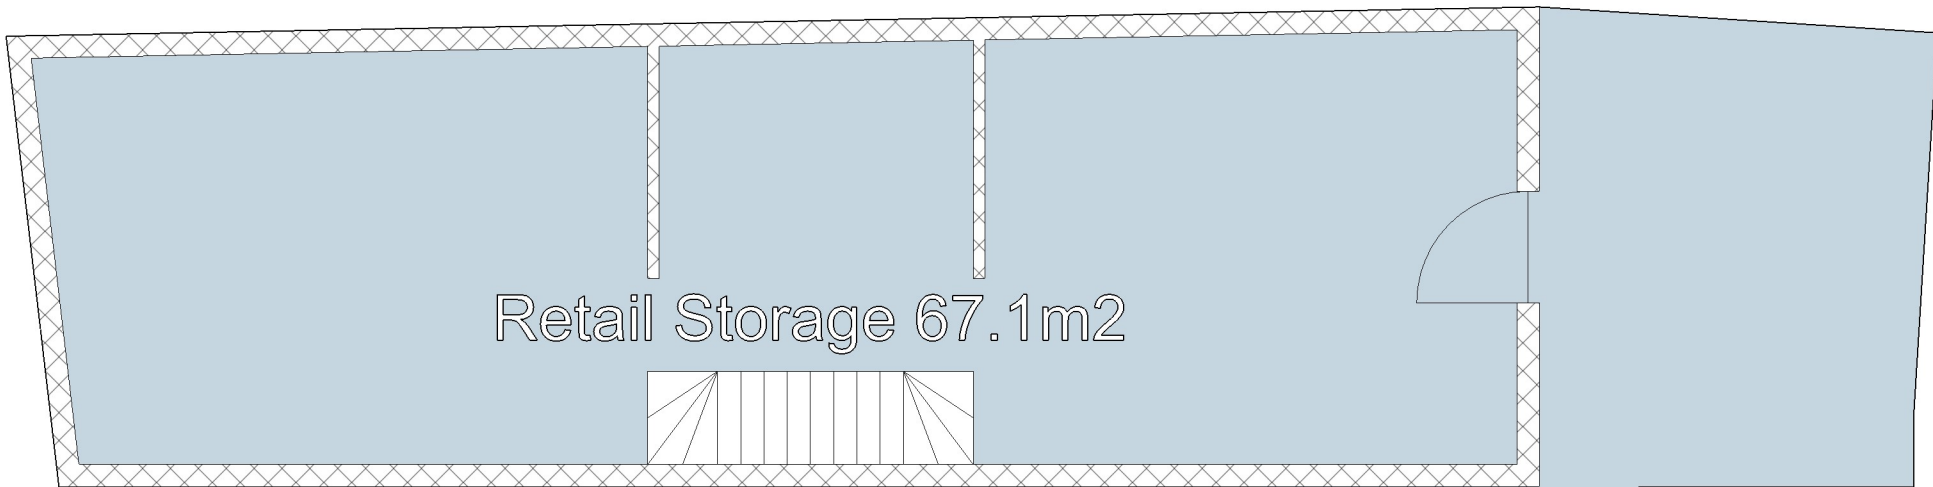

Existing Basement